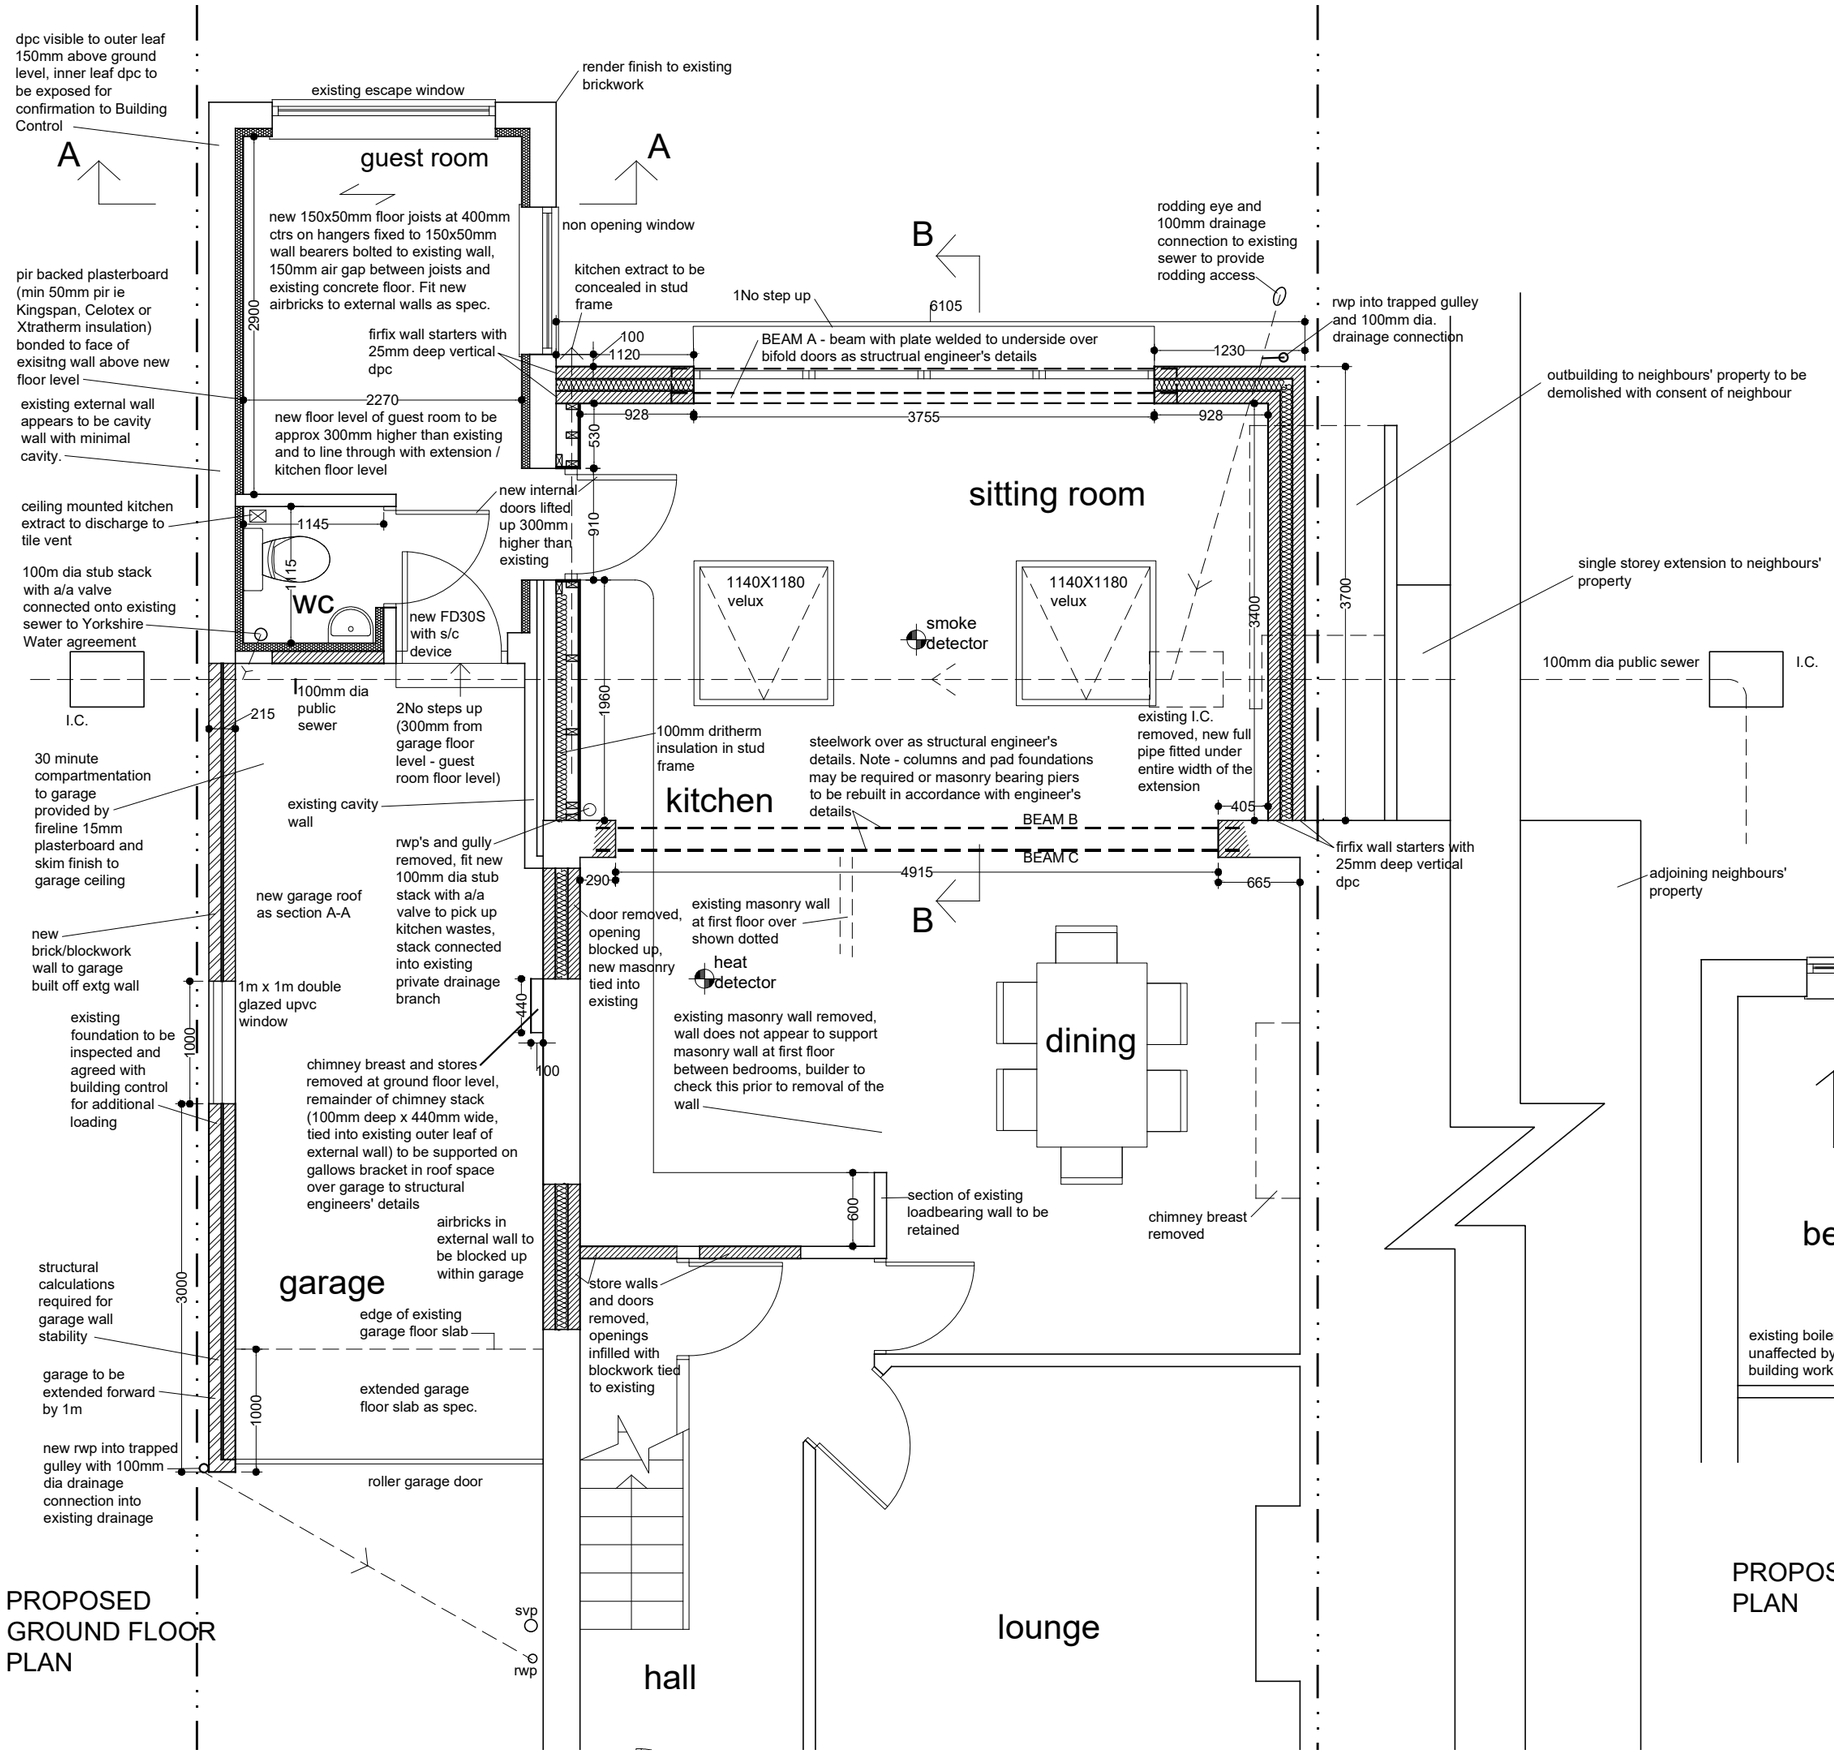

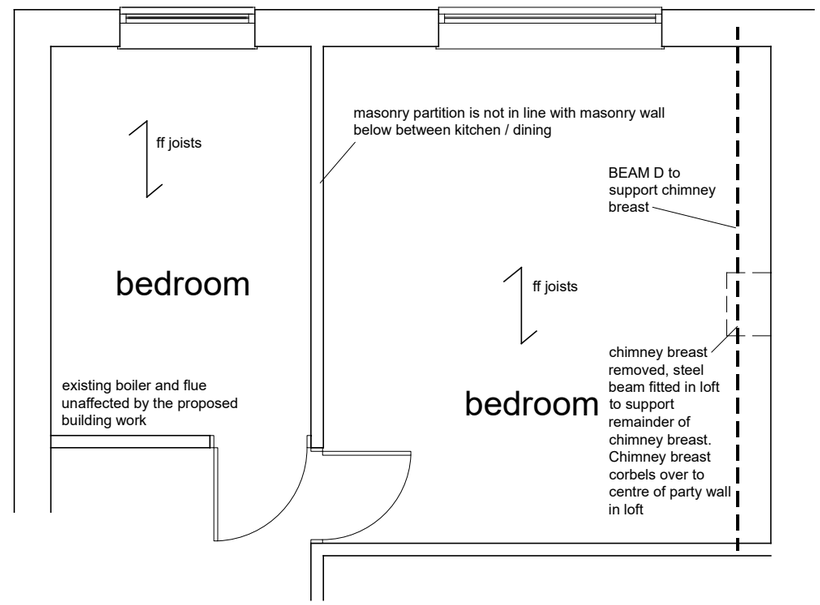

PROPOSED FIRST FLOOR PLAN

Grovnor, Sheffield Road, Hoyland

EXTENSION TO DWELLING
PROPOSED PLANS

Date: Feb 2018 Scale: 1:50@A3