
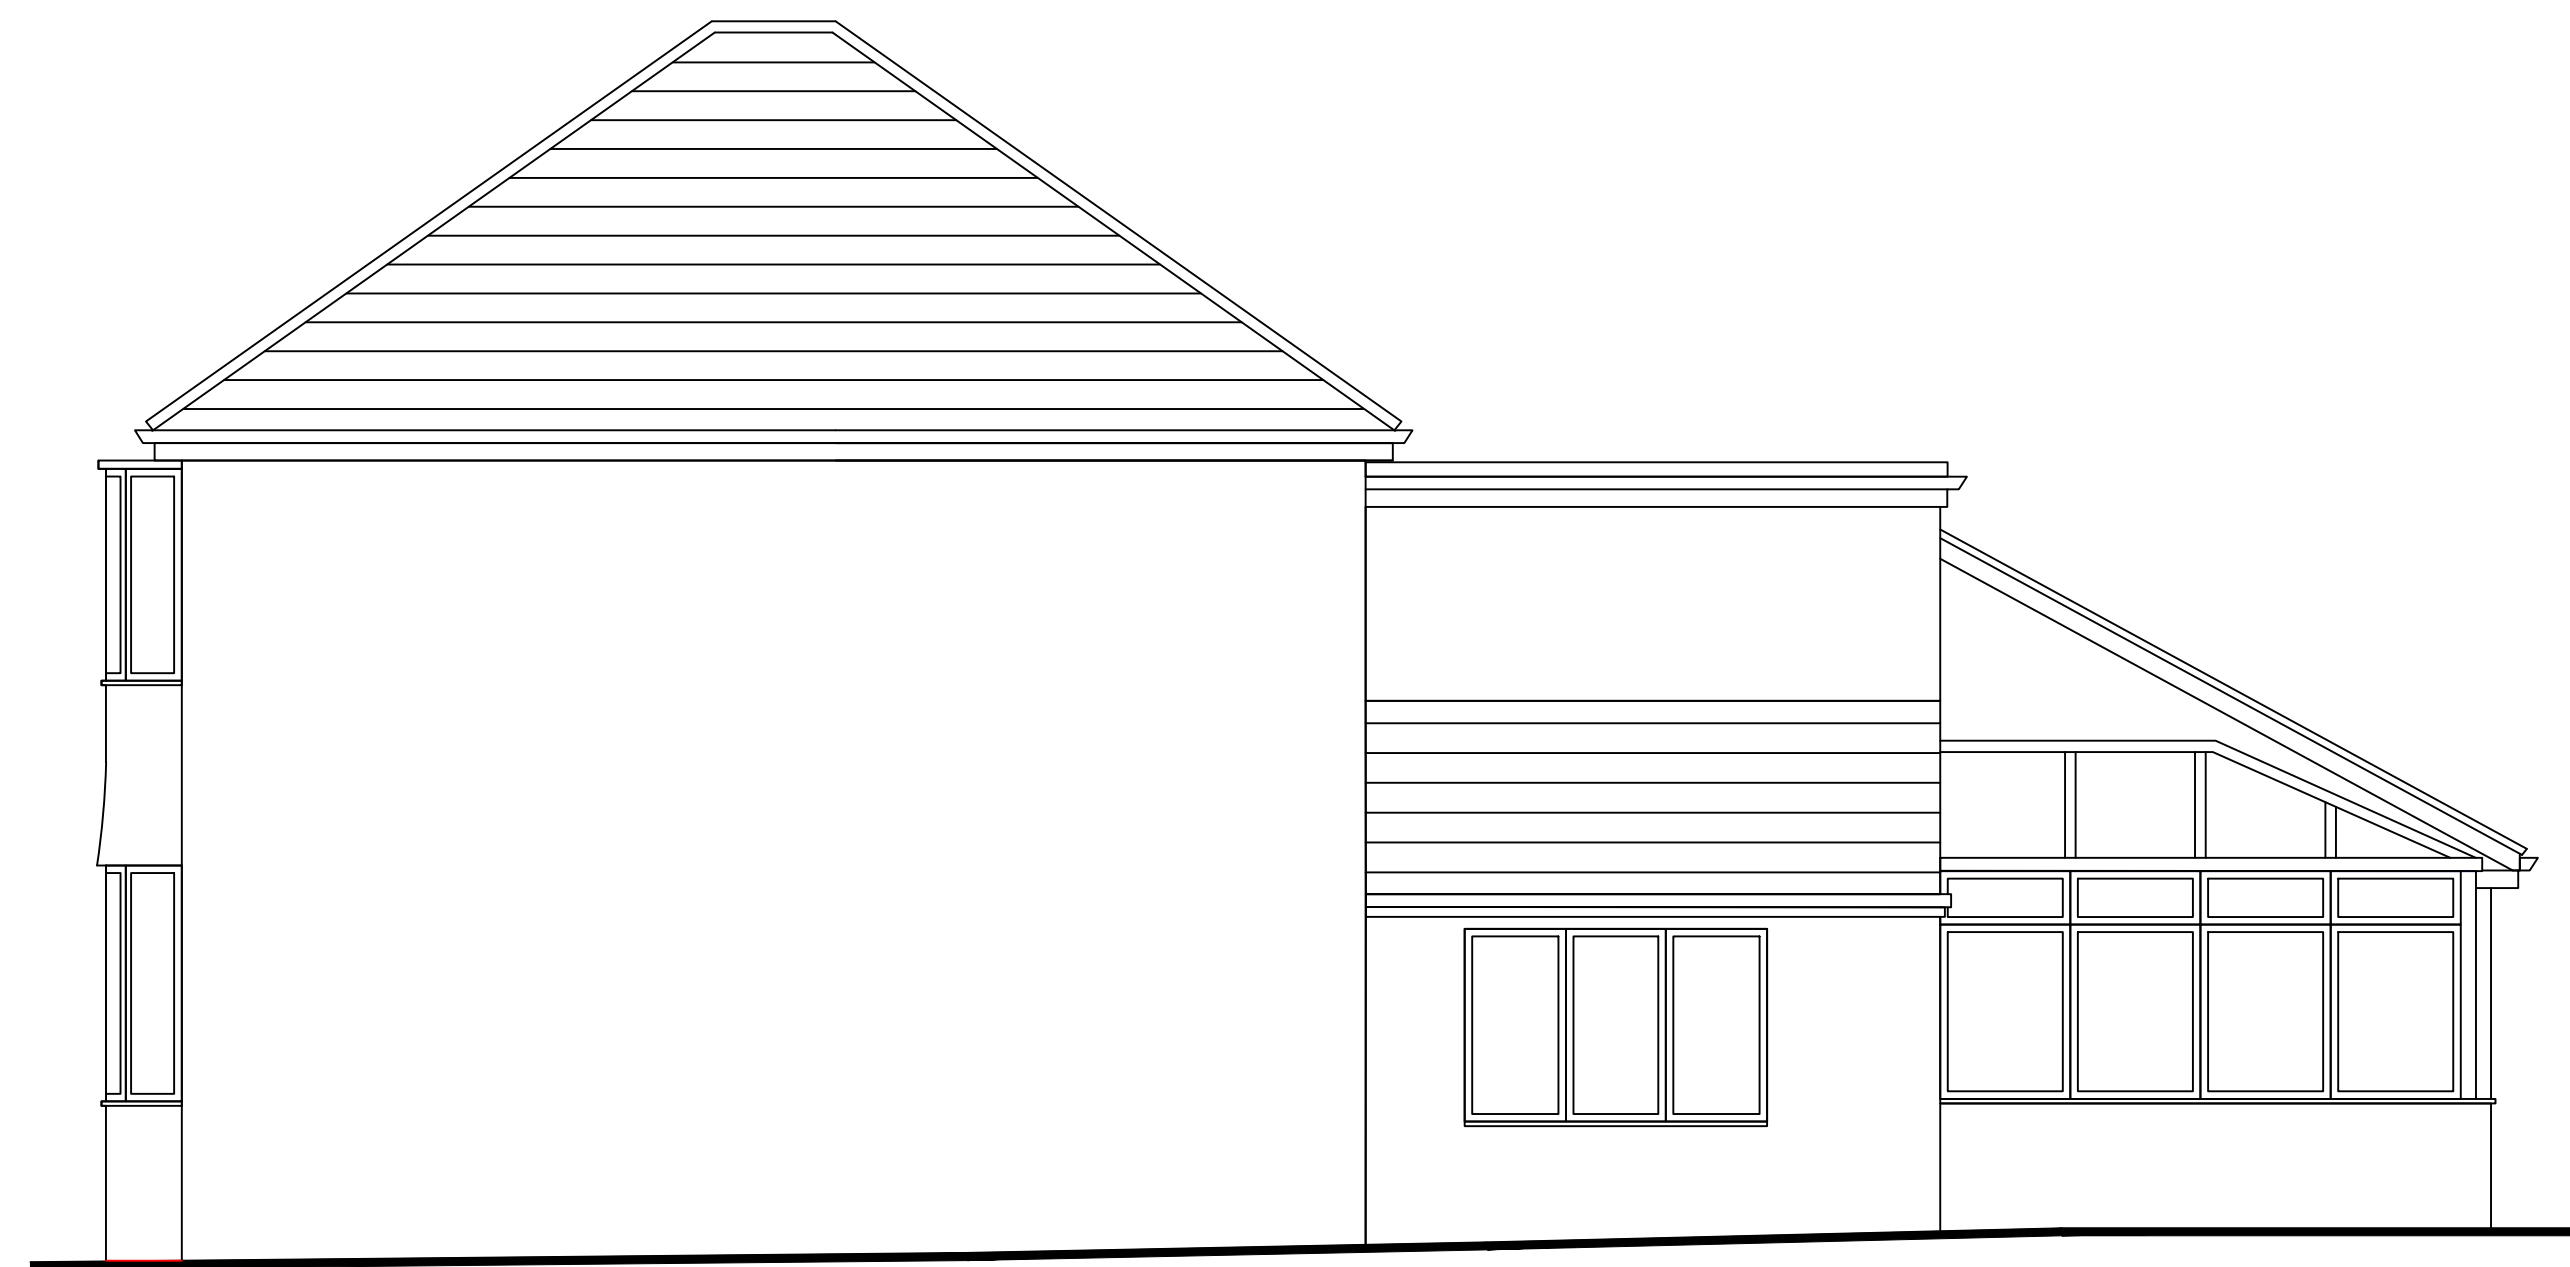


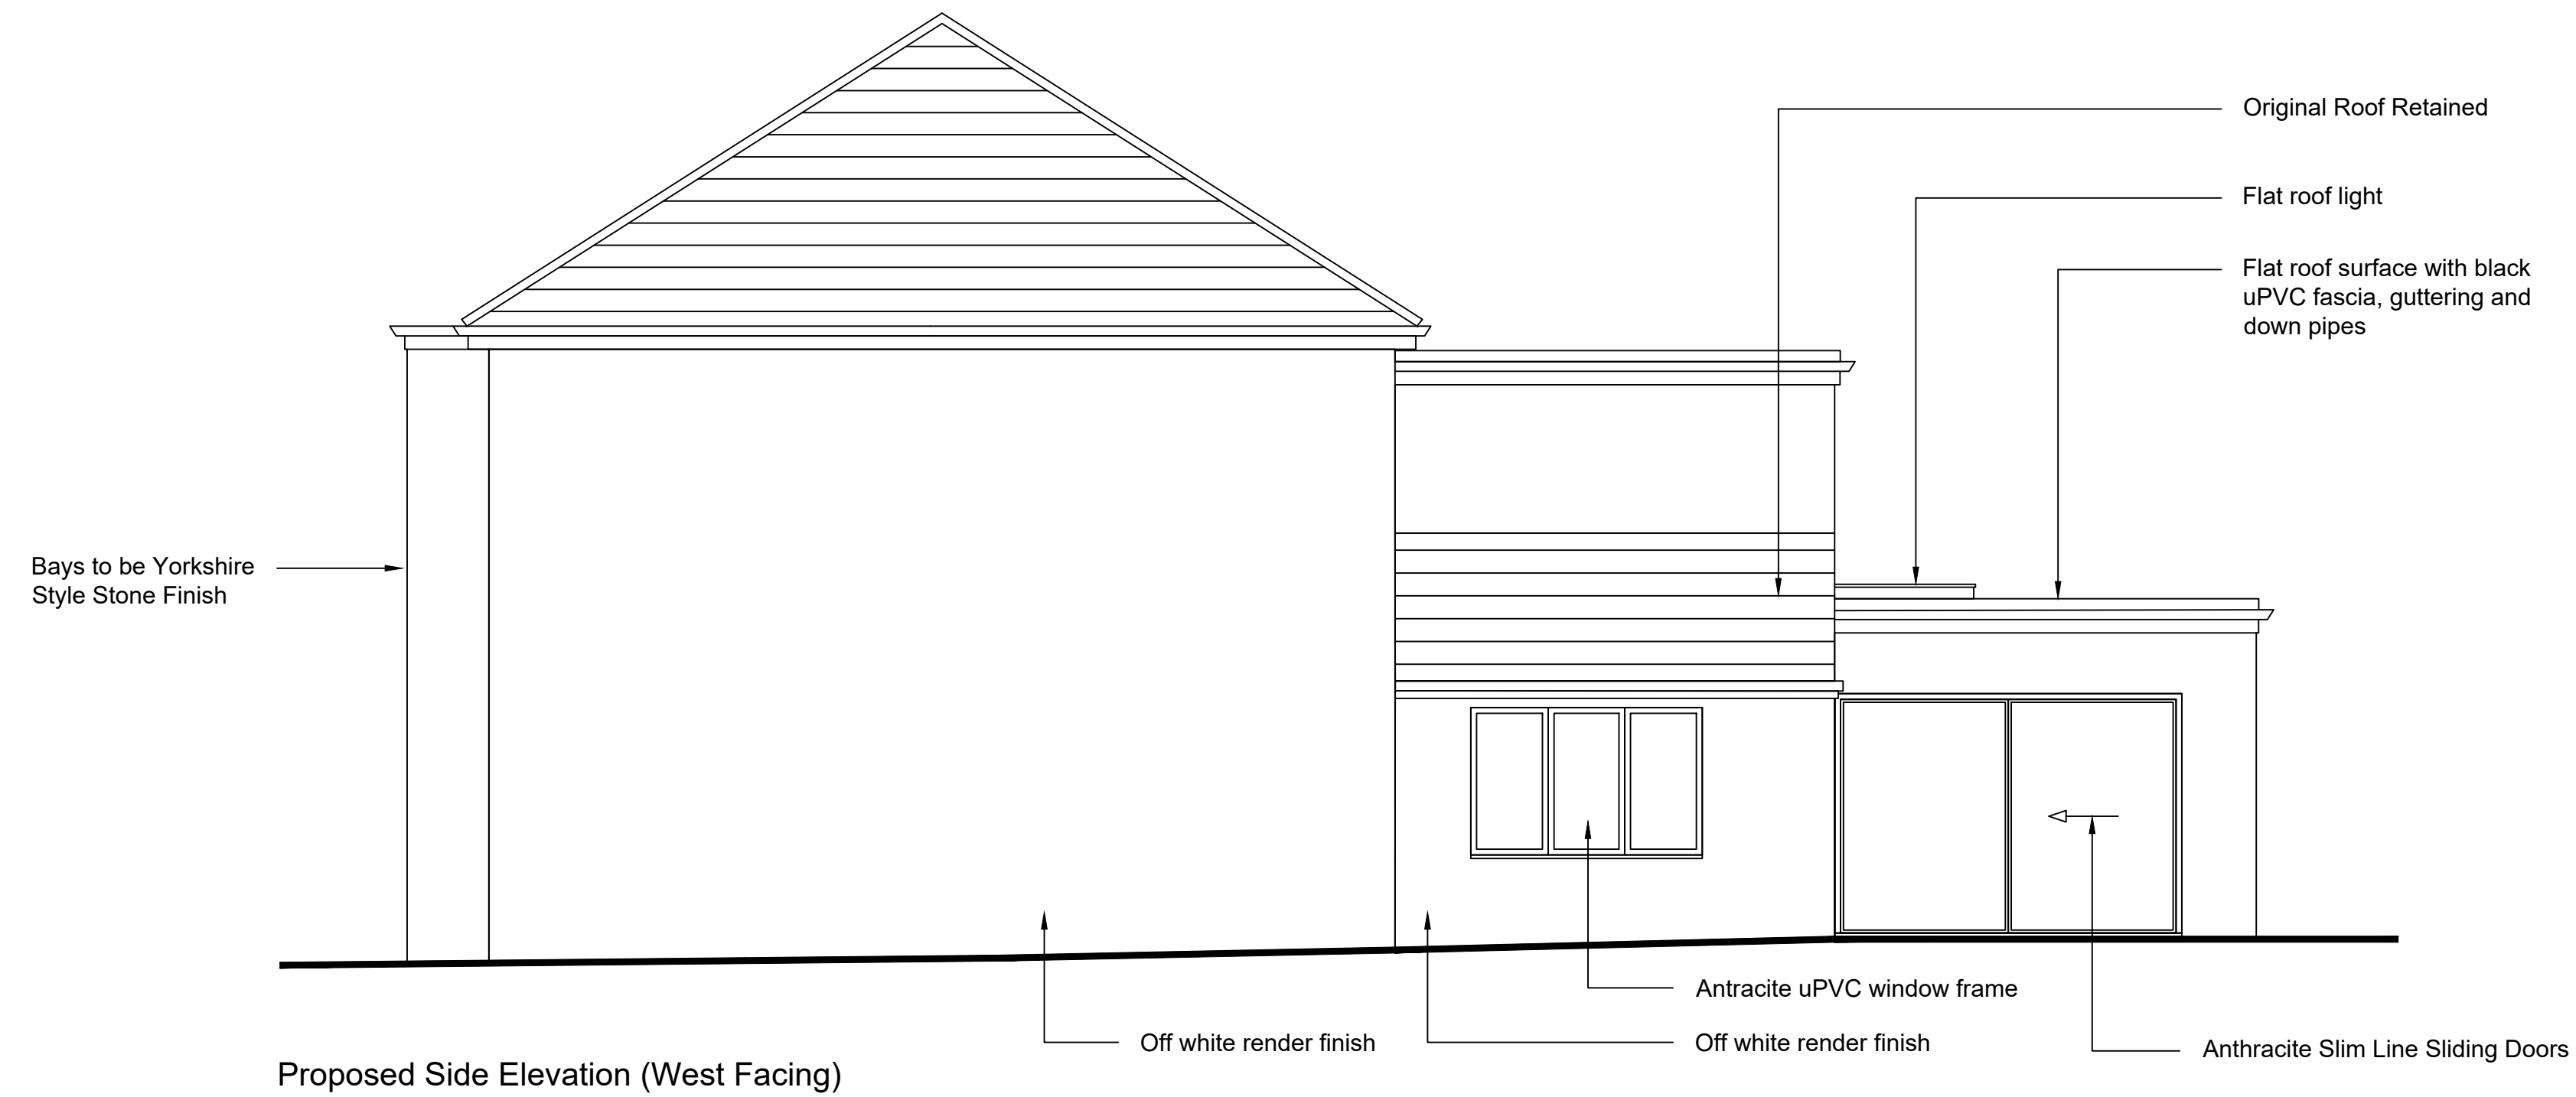

NOTES

N/A	N/A	N/A	N/A
REV:	DESCRIPTION:	BY:	DATE:
STATUS:			

Inspo & Co
ARCHITECTURAL SERVICES

16 Brownroyd Avenue,
Royston, Barnsley
S71 4NU

Tel: 07931299470

CLIENT: Mr Andrew and Mrs Sophie O'Callaghan

PROJECT TITLE:

PROPOSED TWO STOREY
EXTENSION TO
180 WEETSHAW LANE
CUDWORTH BARNSELY
S72 8BG

DRAWING TITLE:
PROPOSED & EXISTING
ELEVATIONS (WEST FACING)

SCALE AT A1: 1:50	DATE: DEC 20	DRAWN: AOC	CHECKED:
PROJECT NO: 00113	DRAWING NO: 16/12/2020-A-(W)		REVISION: 0