
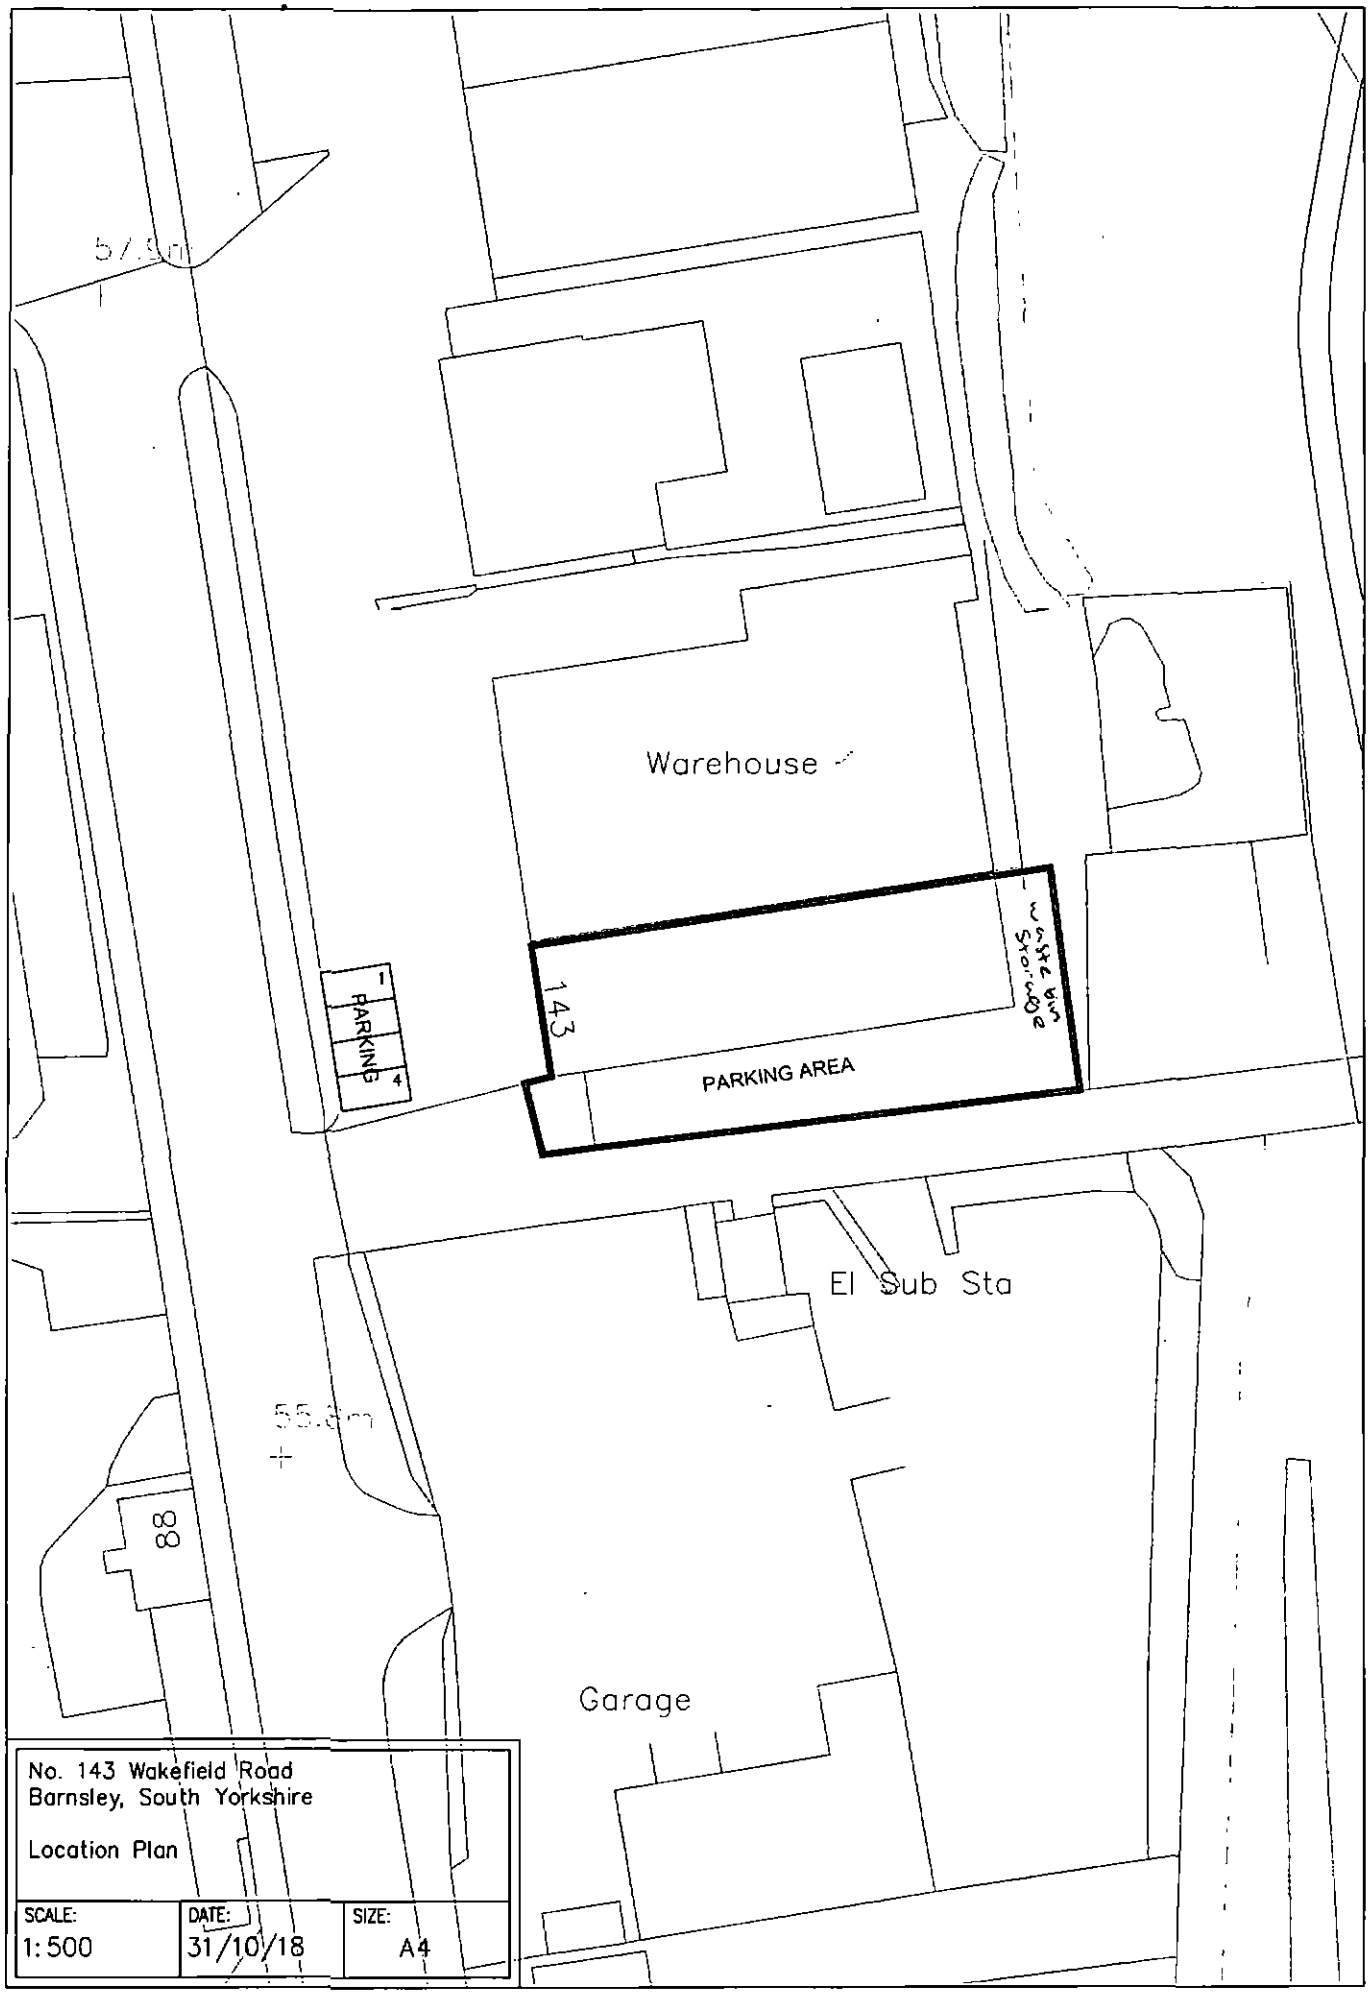



No. 143 Wakefield Road
Barnsley, South Yorkshire

Location Plan


| SCALE: | DATE: | SIZE: |
|---|---|---|
| 1:500 | 31/10/18 | A4 |

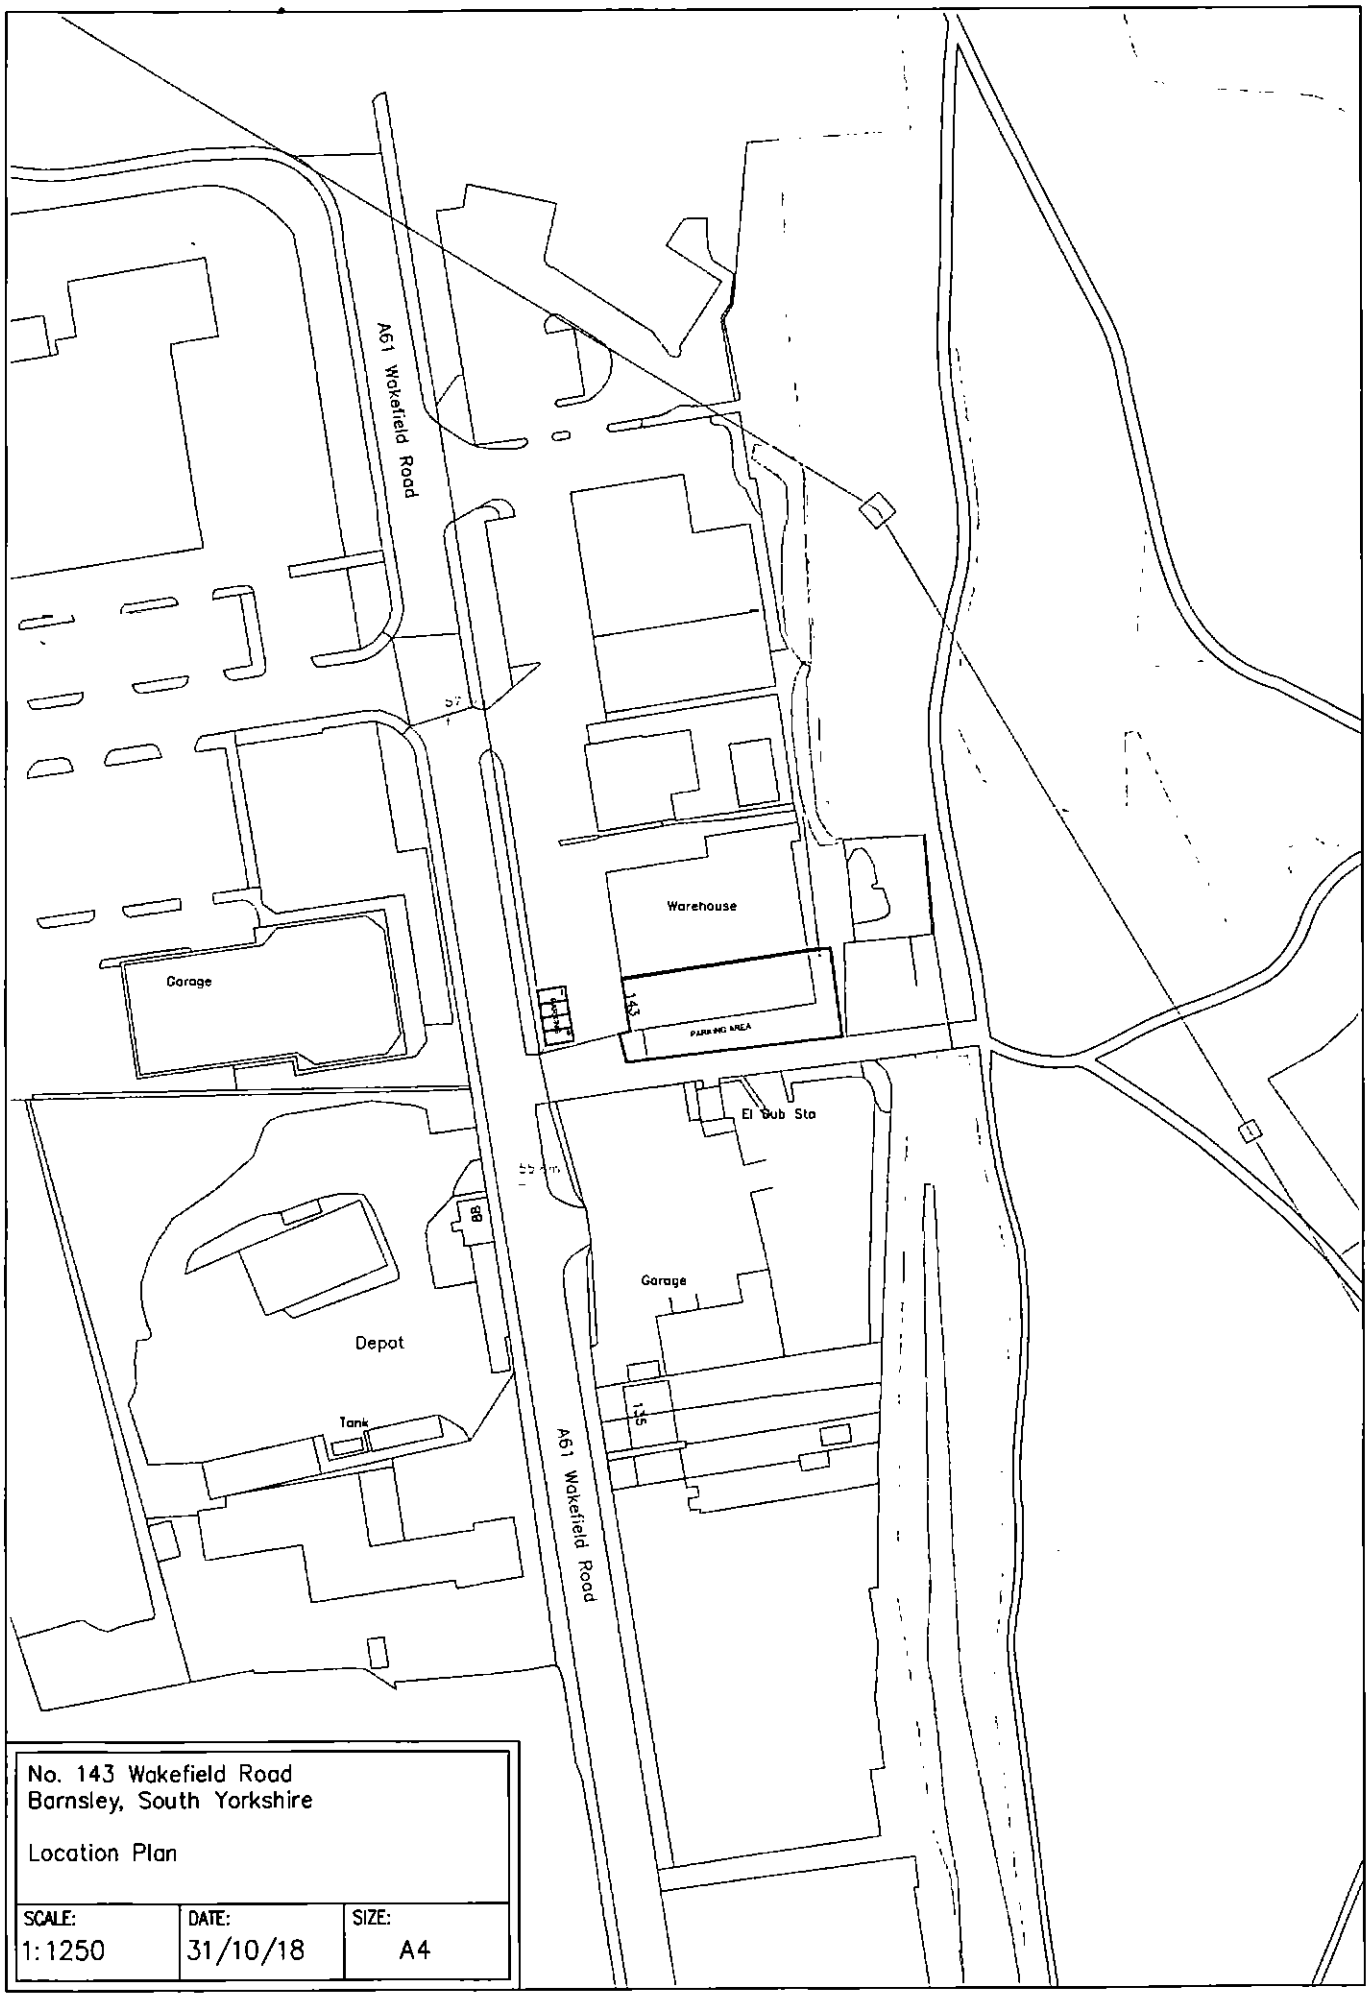


No. 143 Wakefield Road
Barnsley, South Yorkshire

Location Plan

| SCALE: | DATE: | SIZE: |
|---|---|---|
| 1:1250 | 31/10/18 | A4 |

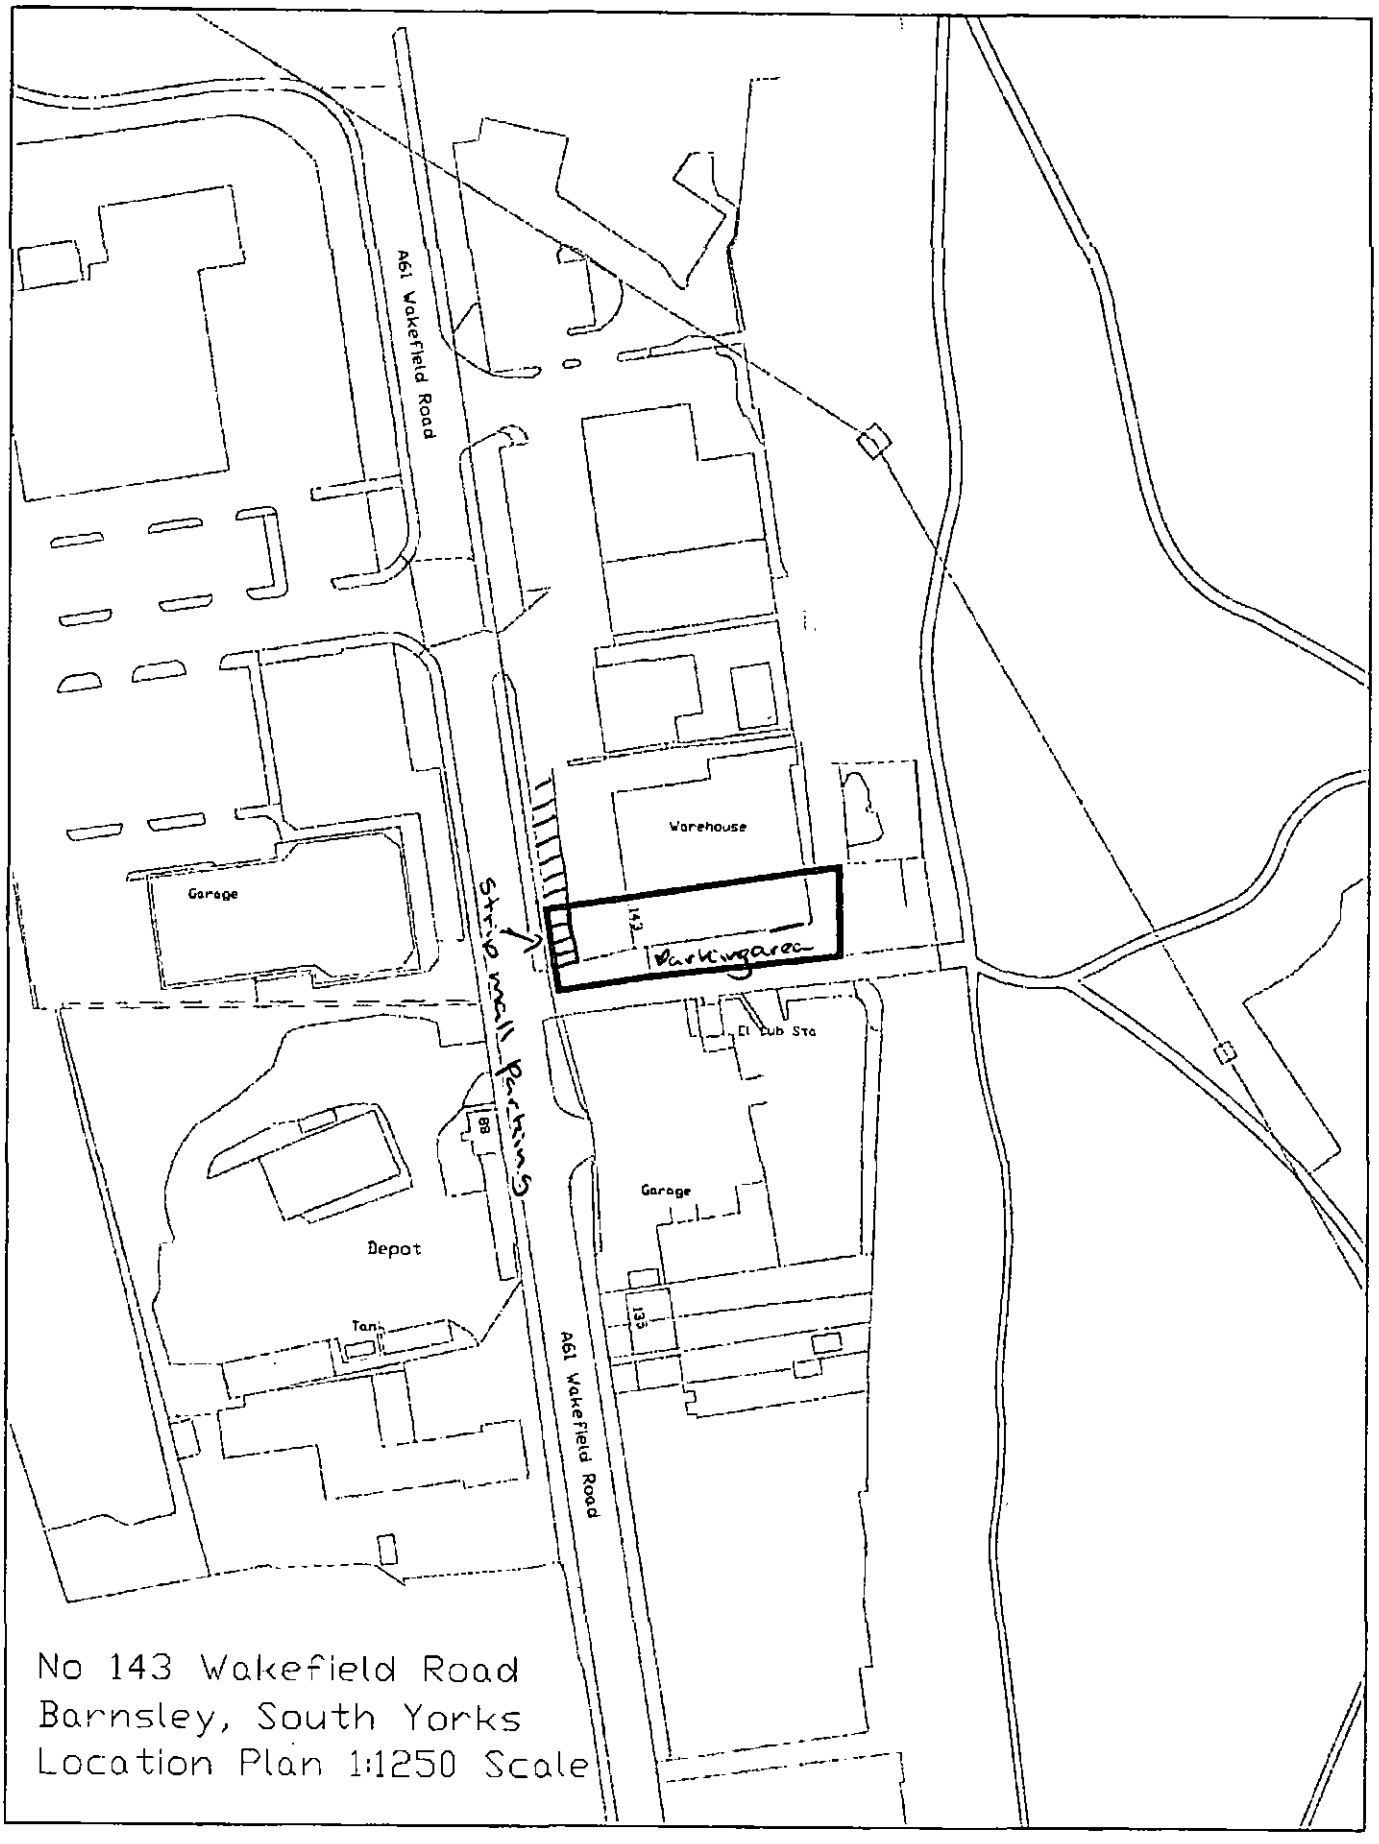


No 143 Wakefield Road
Barnsley, South Yorks
Location Plan 1:1250 Scale