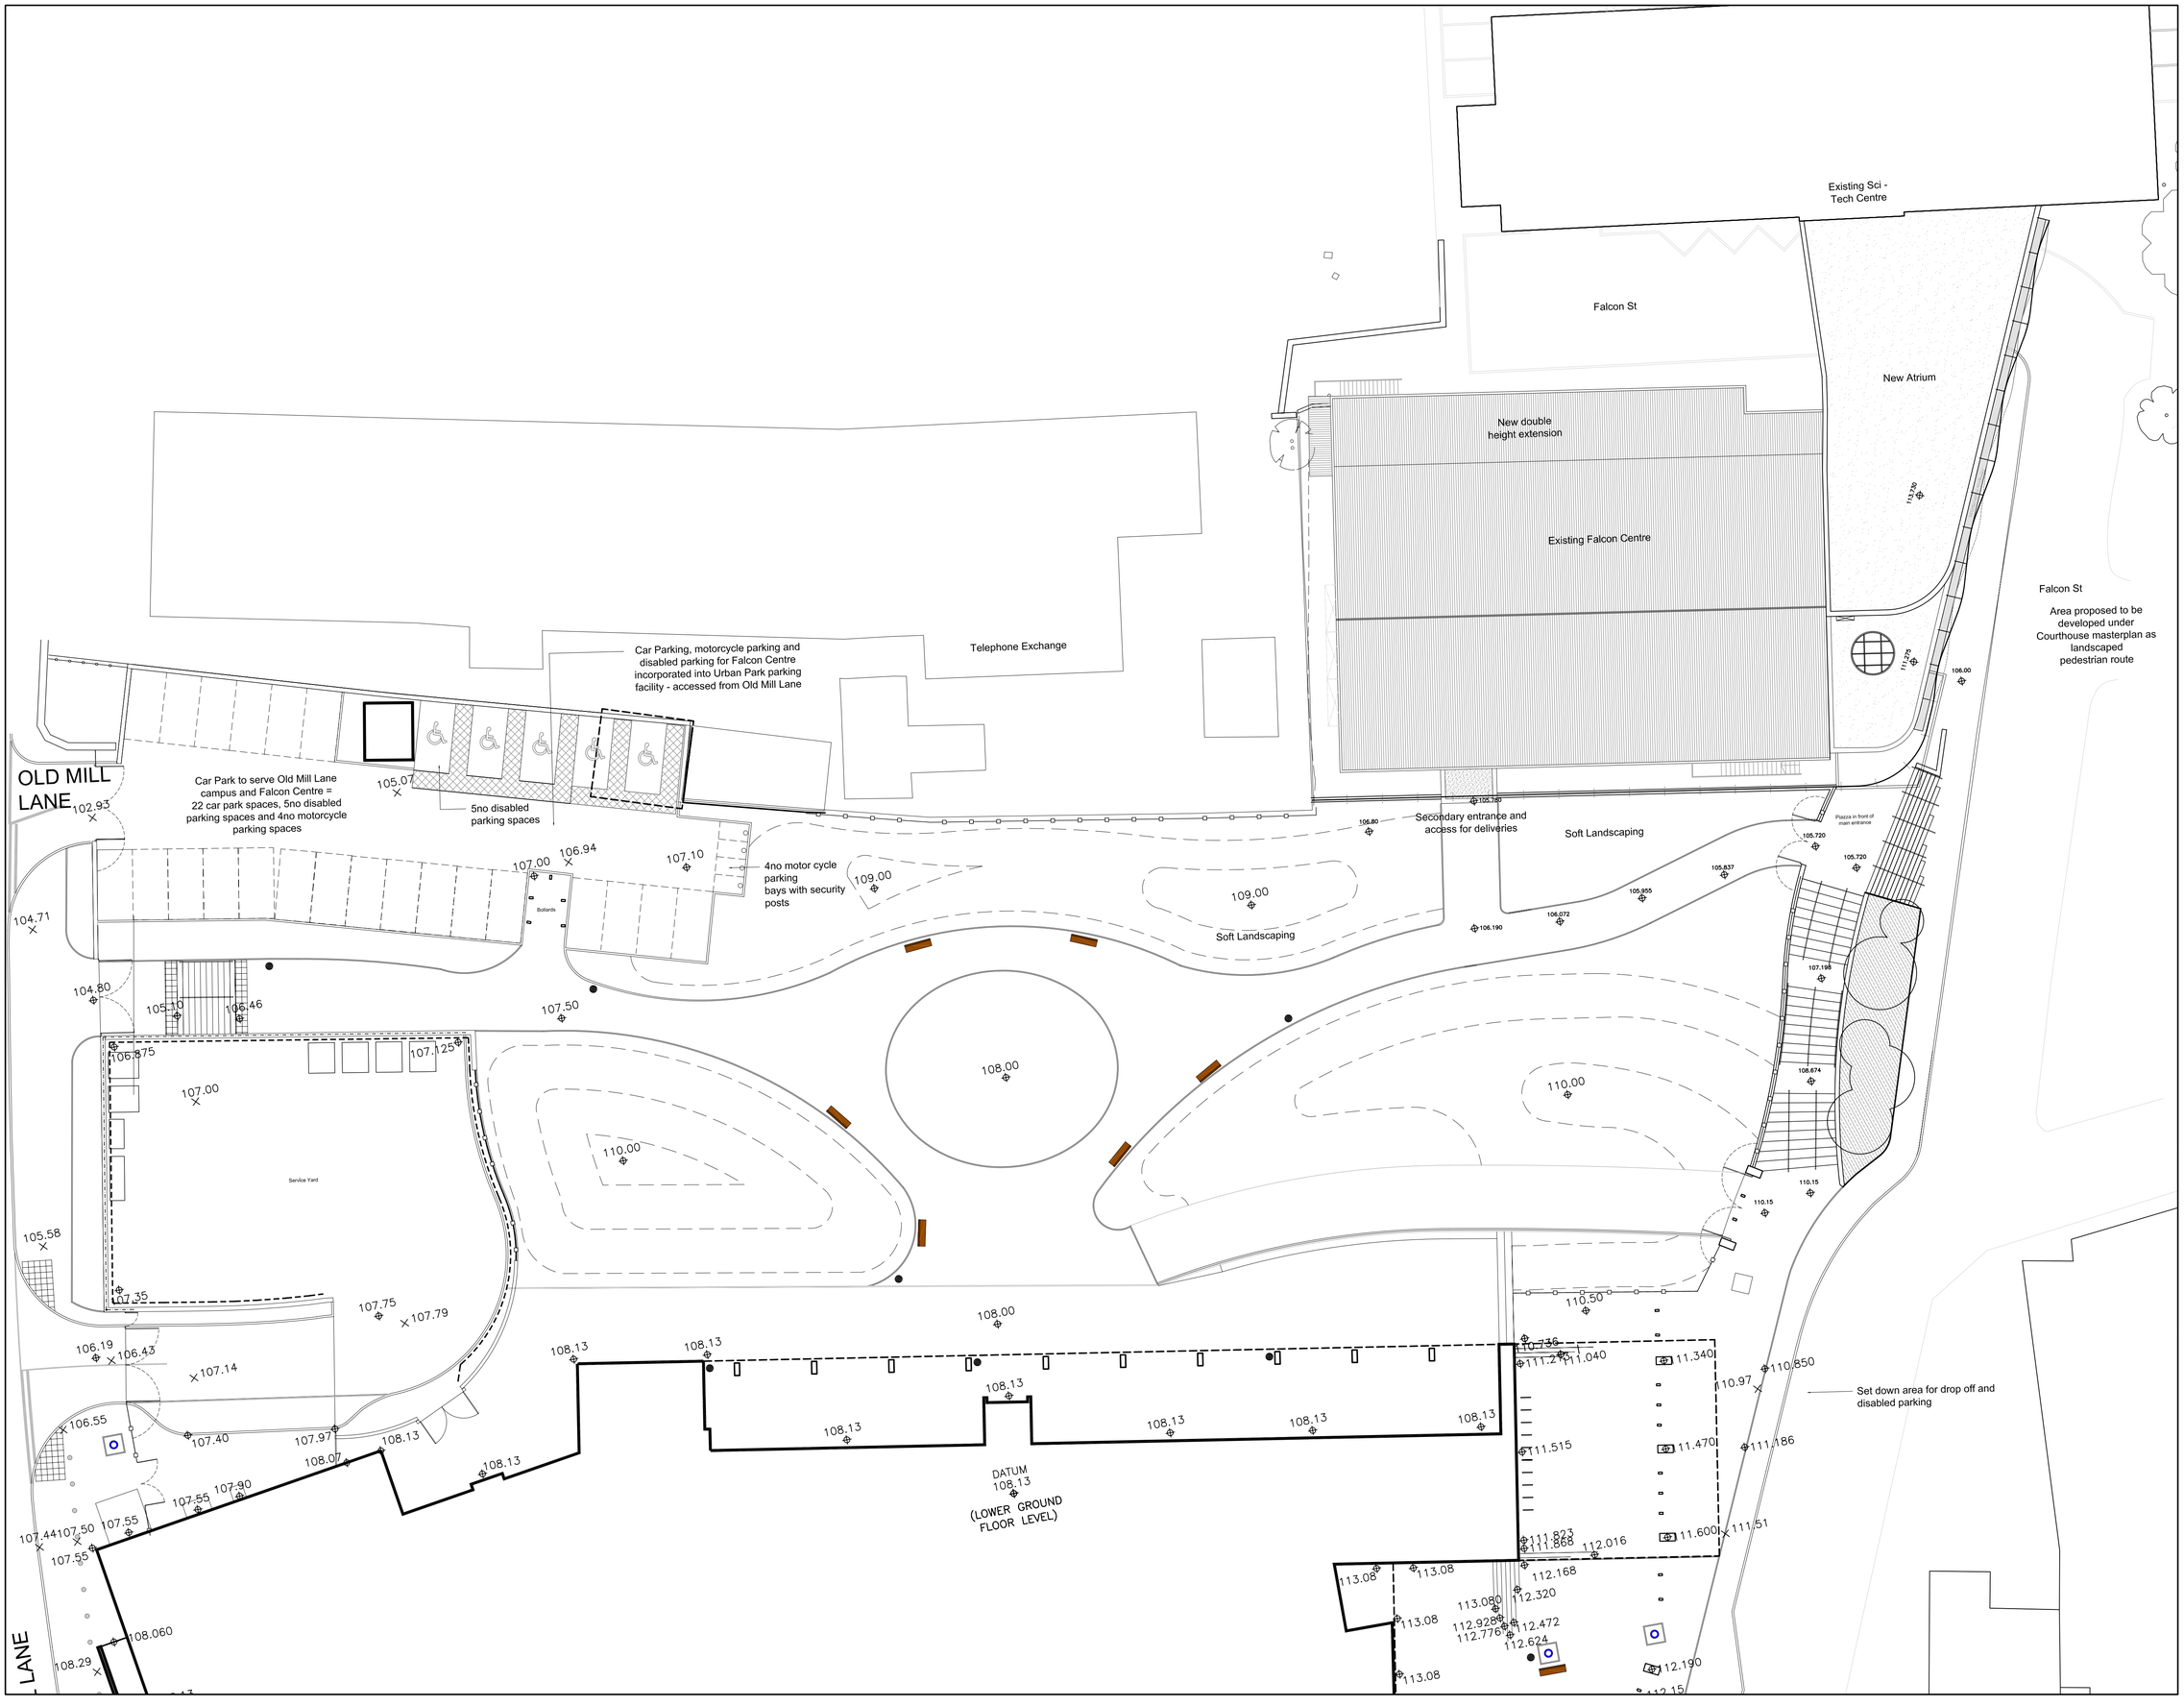


Do not scale from this drawing

The contractor is to check all dimensions on site and report any discrepancies to the architect

All rights described in chapter IV of the copyright, designs and patents act 1988 have been generally asserted

A	17.01.11	Drawn: AL	Check: PP

Note added to car park layout

-	13.01.11	Drawn: AL	Check: PP

Initial Issue - Current design developed following planning meeting with Barnsley Metropolitan Borough Council Planning Department

Fulcrum
2 Sidney Street
Sheffield S1 4RH
Telephone +44(0)1142761651
Facsimile +44(0)1142795191
Website www.jeffersonsheard.com

Jefferson Sheard Architects

Drawn	AL
Check	PP

Project

Barnsley College
Performing Arts (Falcon Centre)

Drawing

Atrium Re design
Proposed Parking Layout

Scale	1:200@A1
Date	12.01.11
Ref.	0011
Number	8029
Rev.	A