


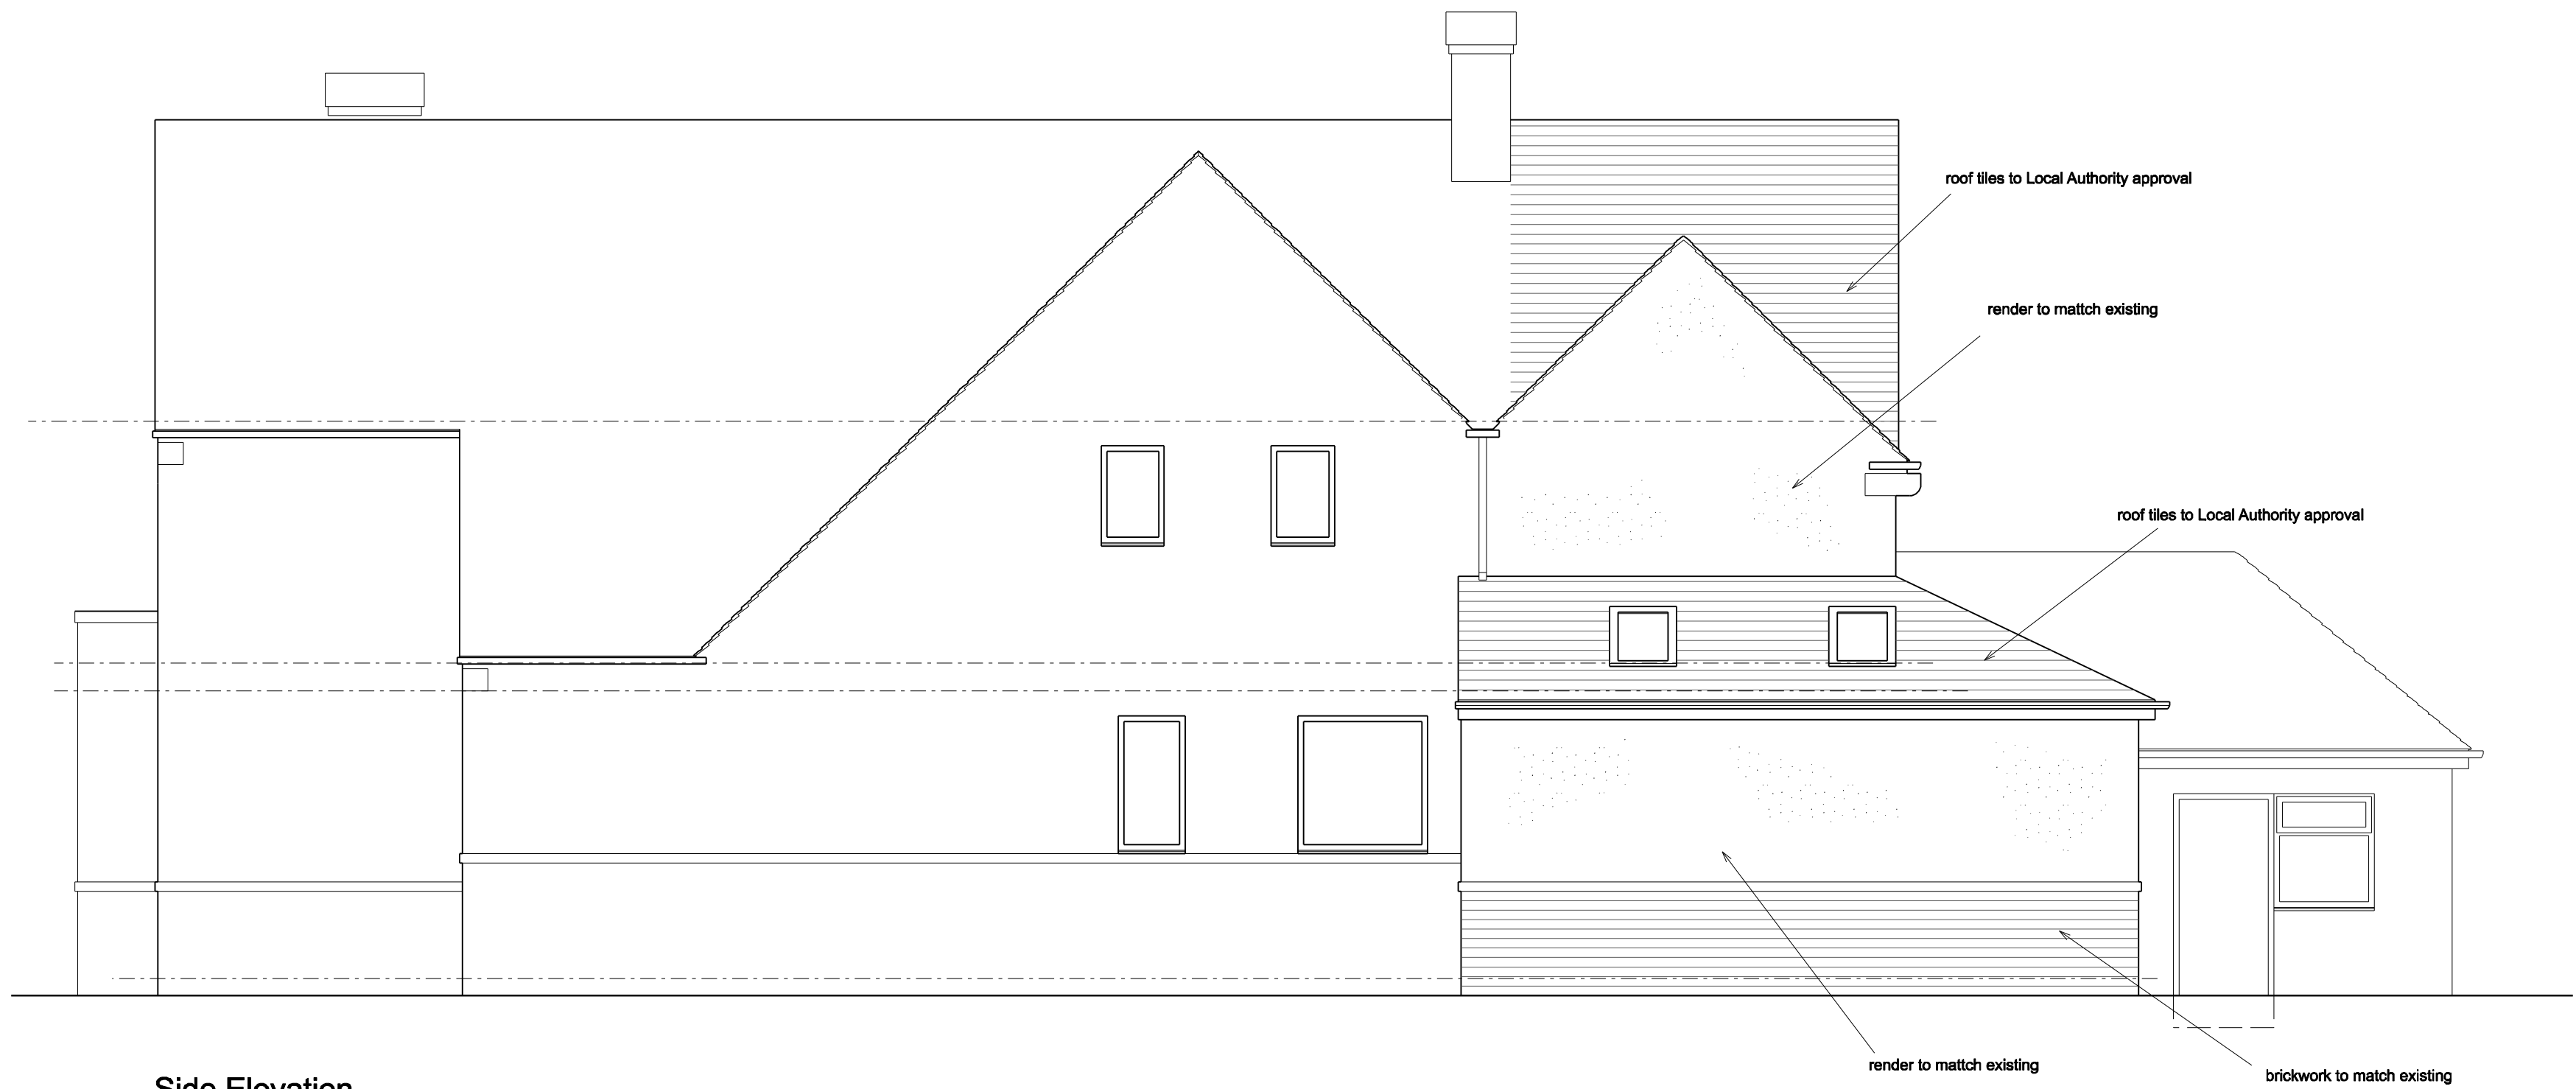

A		
	Date	Revisions

© Copyright

MJH Design

Architectural Services

53 Bartholomew Street
Wombwell
Barnsley
S73 8LB
Tel: 07887548711
e-mail: concorde.mjharper@virgin.net

Client

Mr D. Perry

Project

Proposed Alterations
White Cot
Highgate Road
Bolton upon Dearne

Title

Proposed Elevation

Scale	1:50	Date	April 2016
Drawn by	MJH	Revision	
Drawing No.	1023-05		