



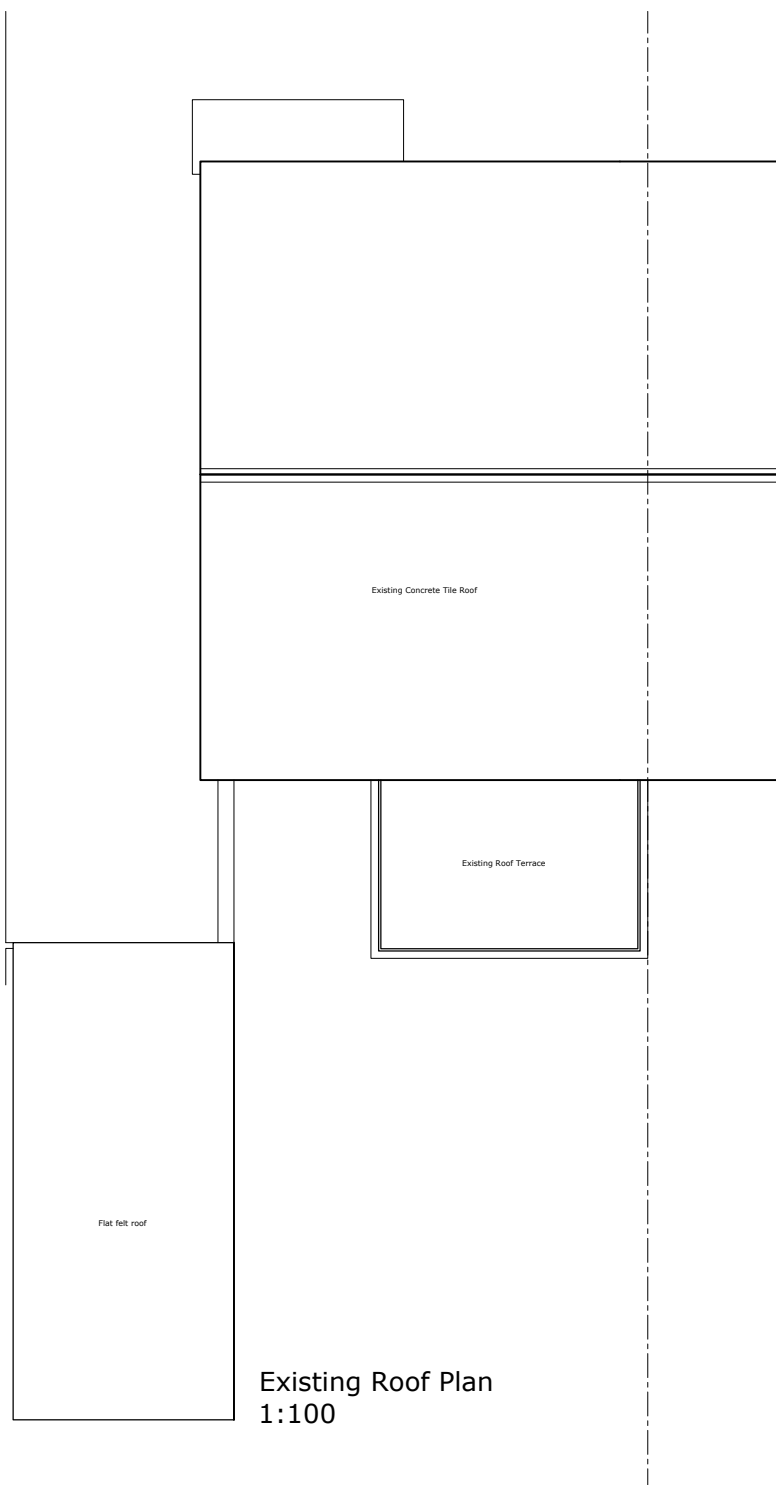


Existing Roof Plan
1:100




Existing Front Elevation - 1:50

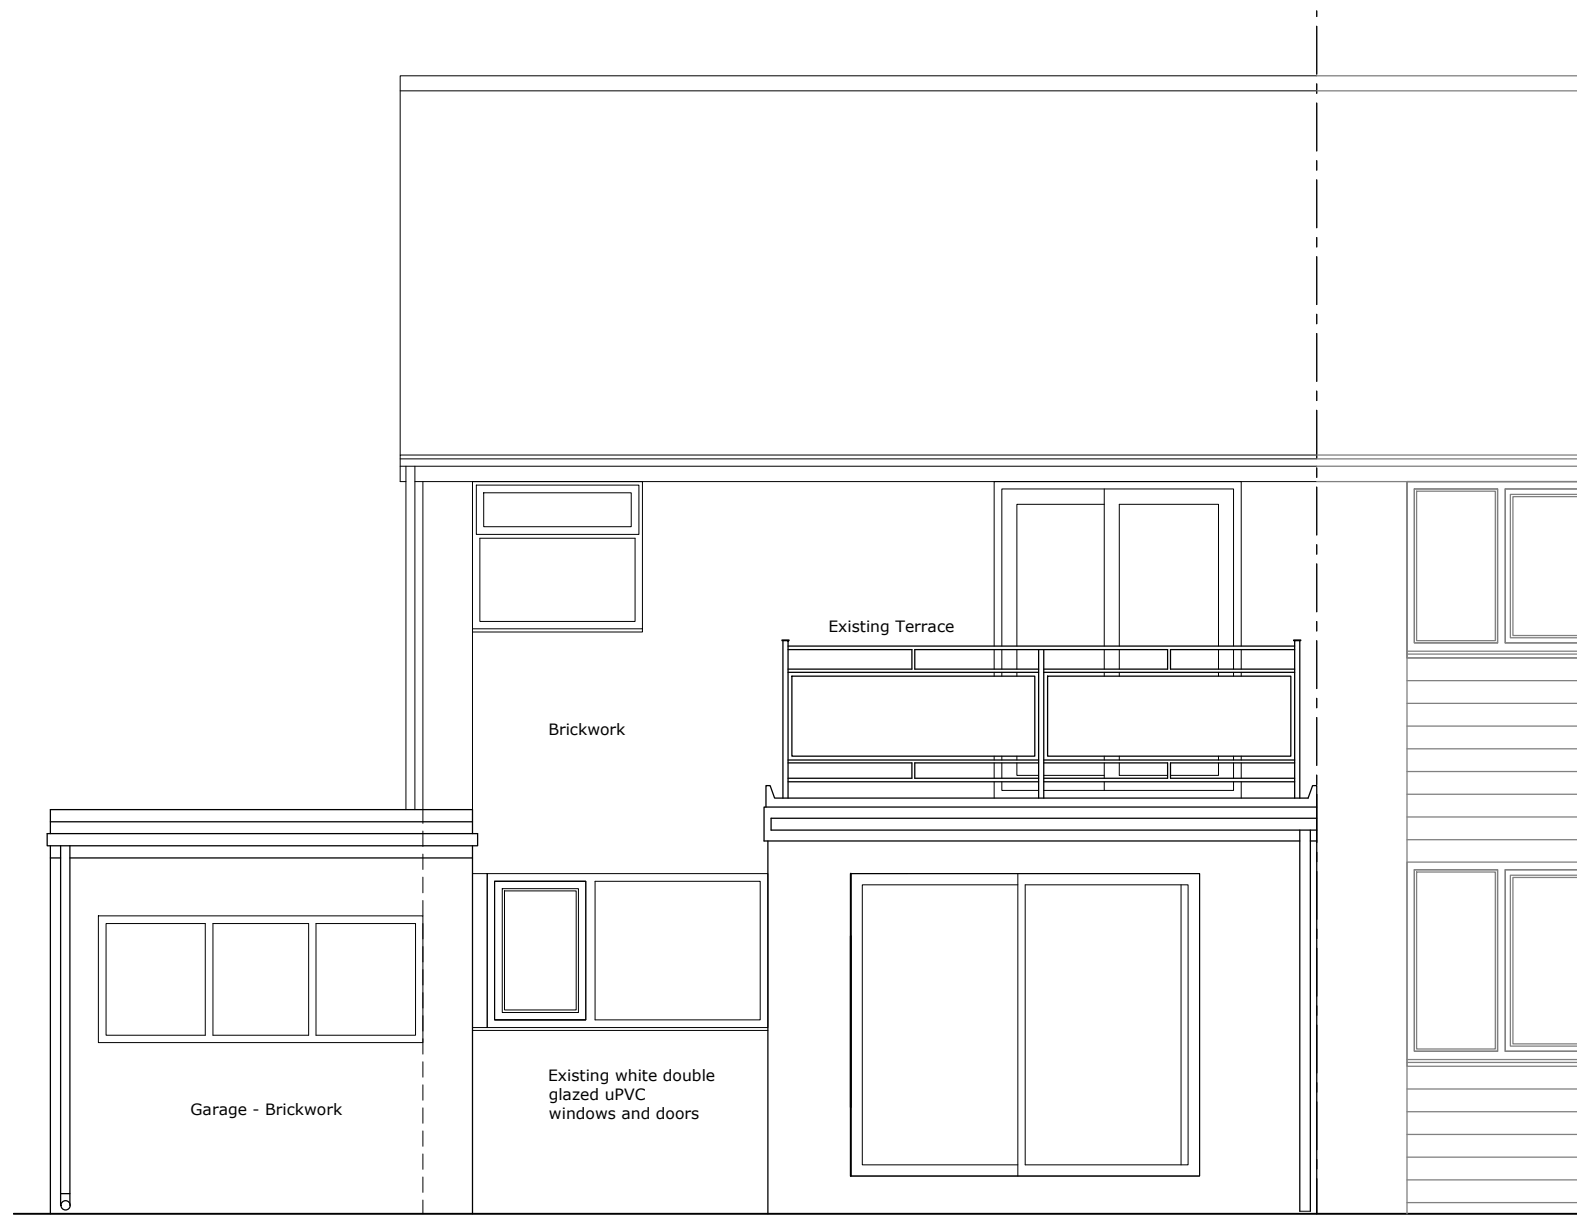


Existing Rear Elevation - 1:50

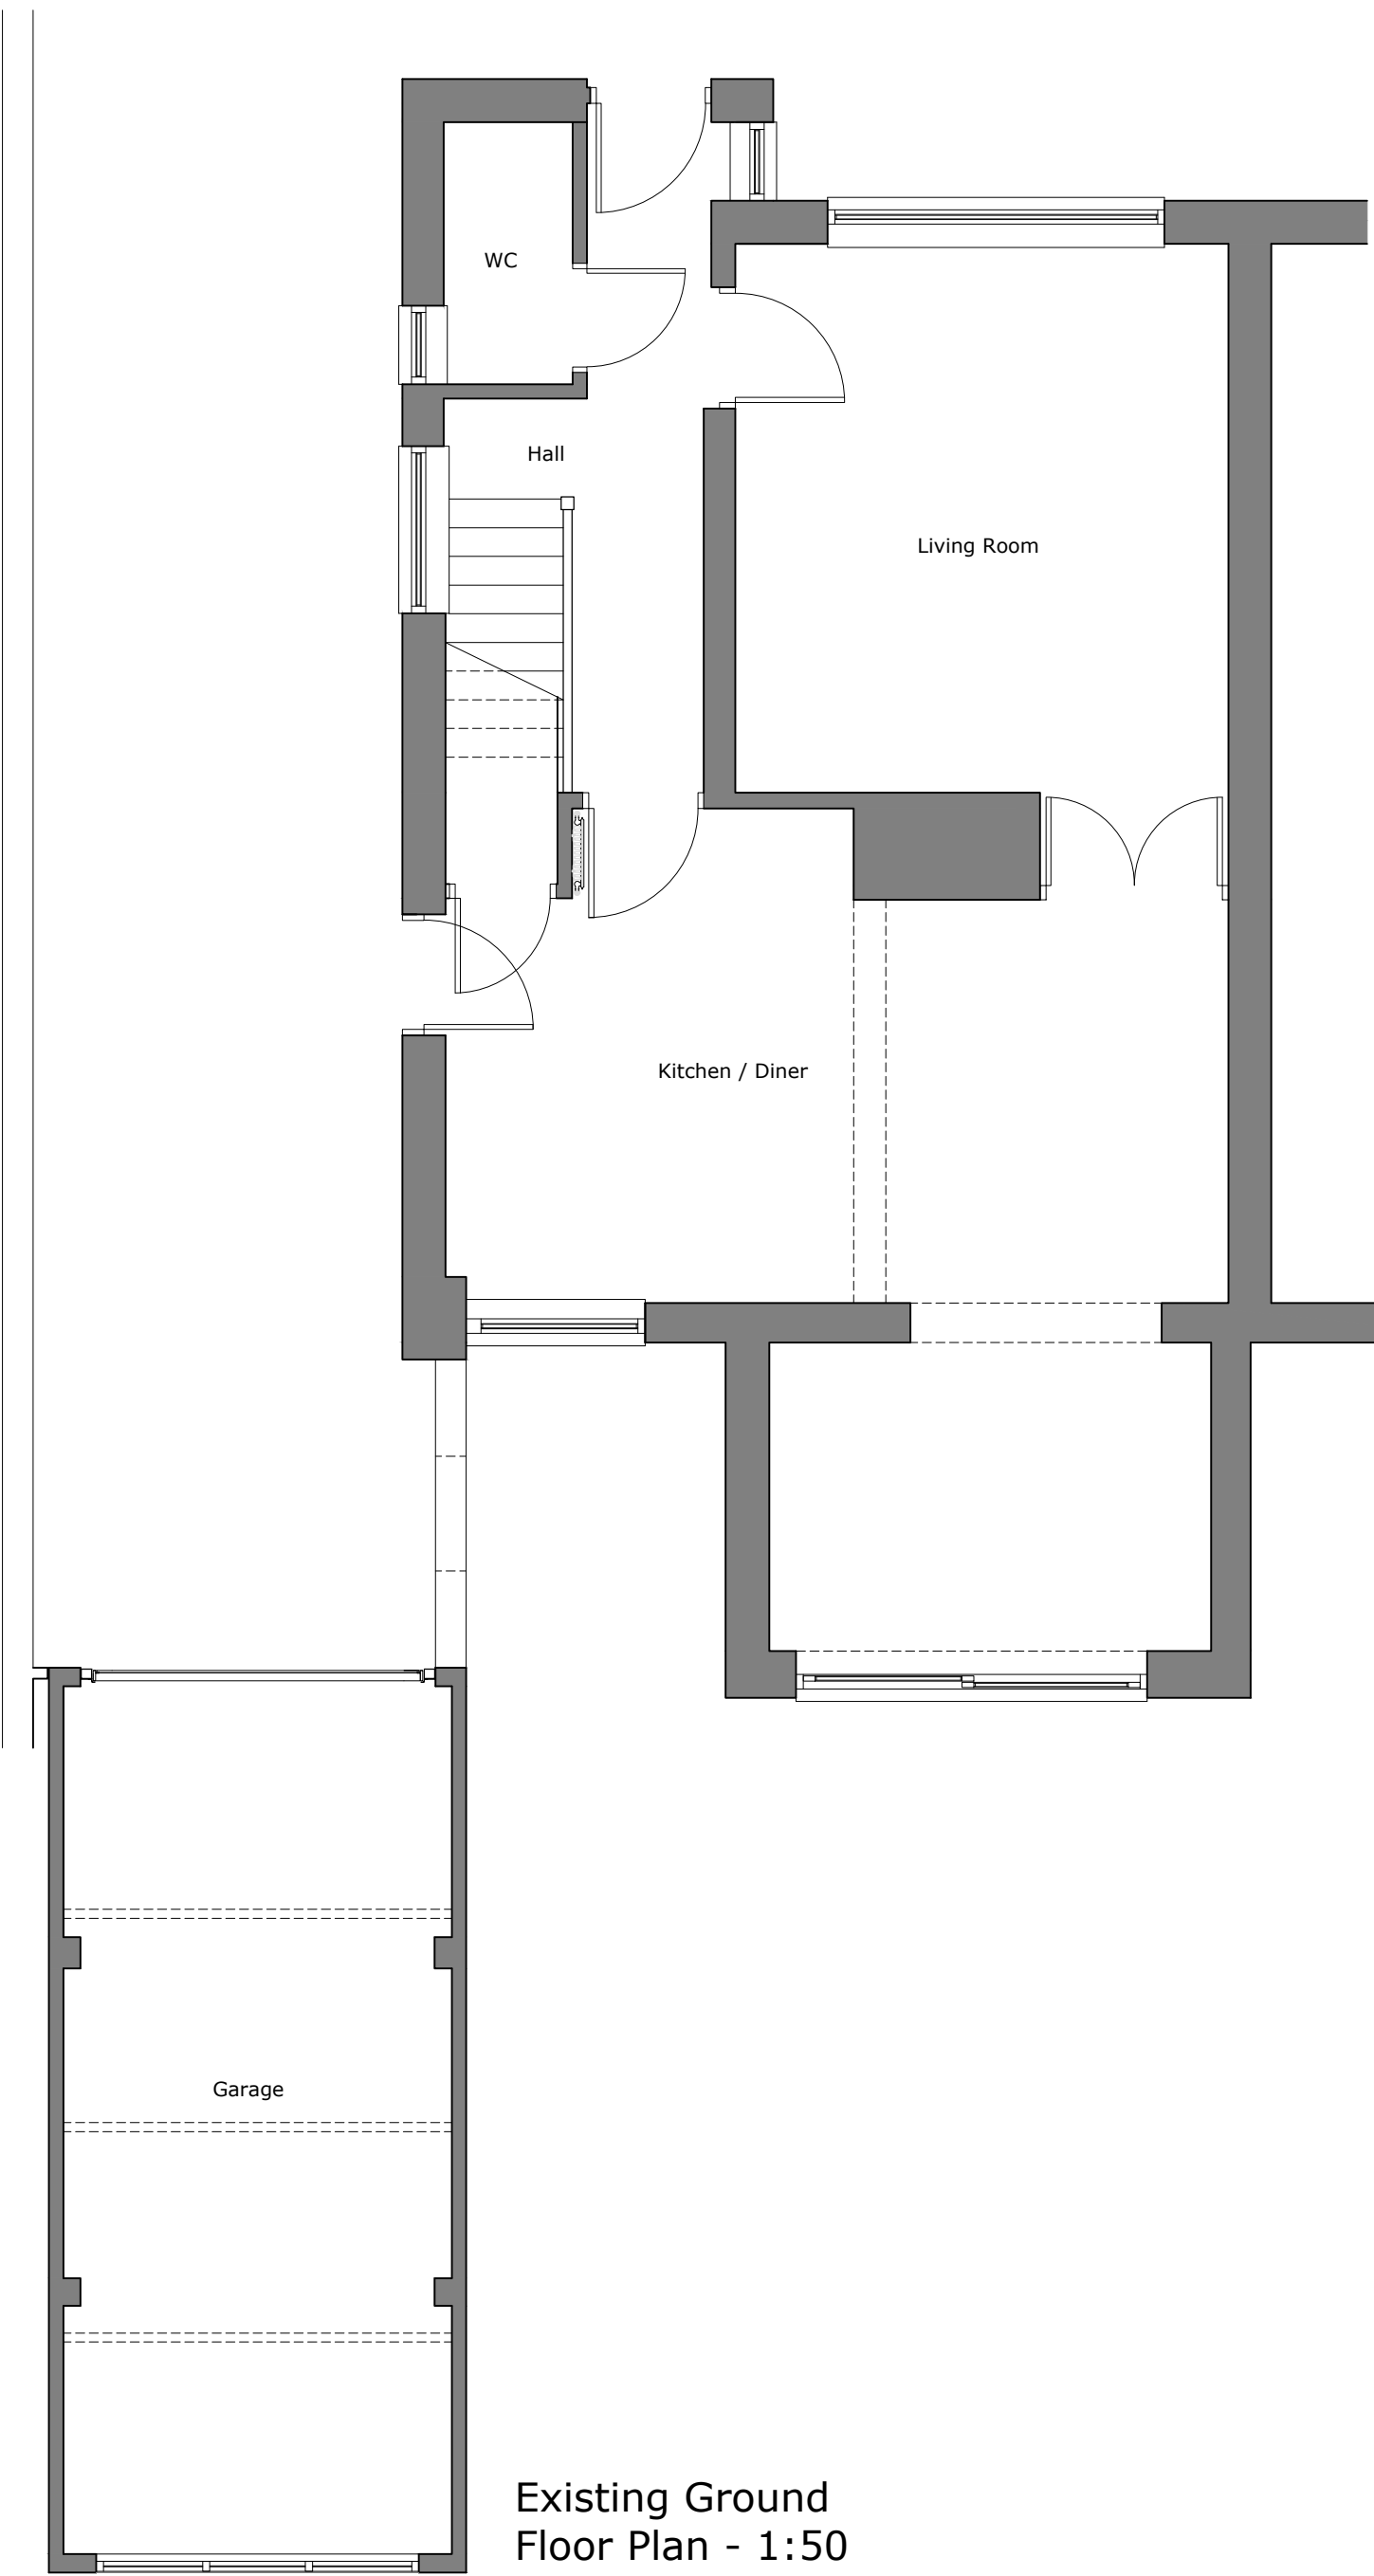

Existing Ground
Floor Plan - 1:50

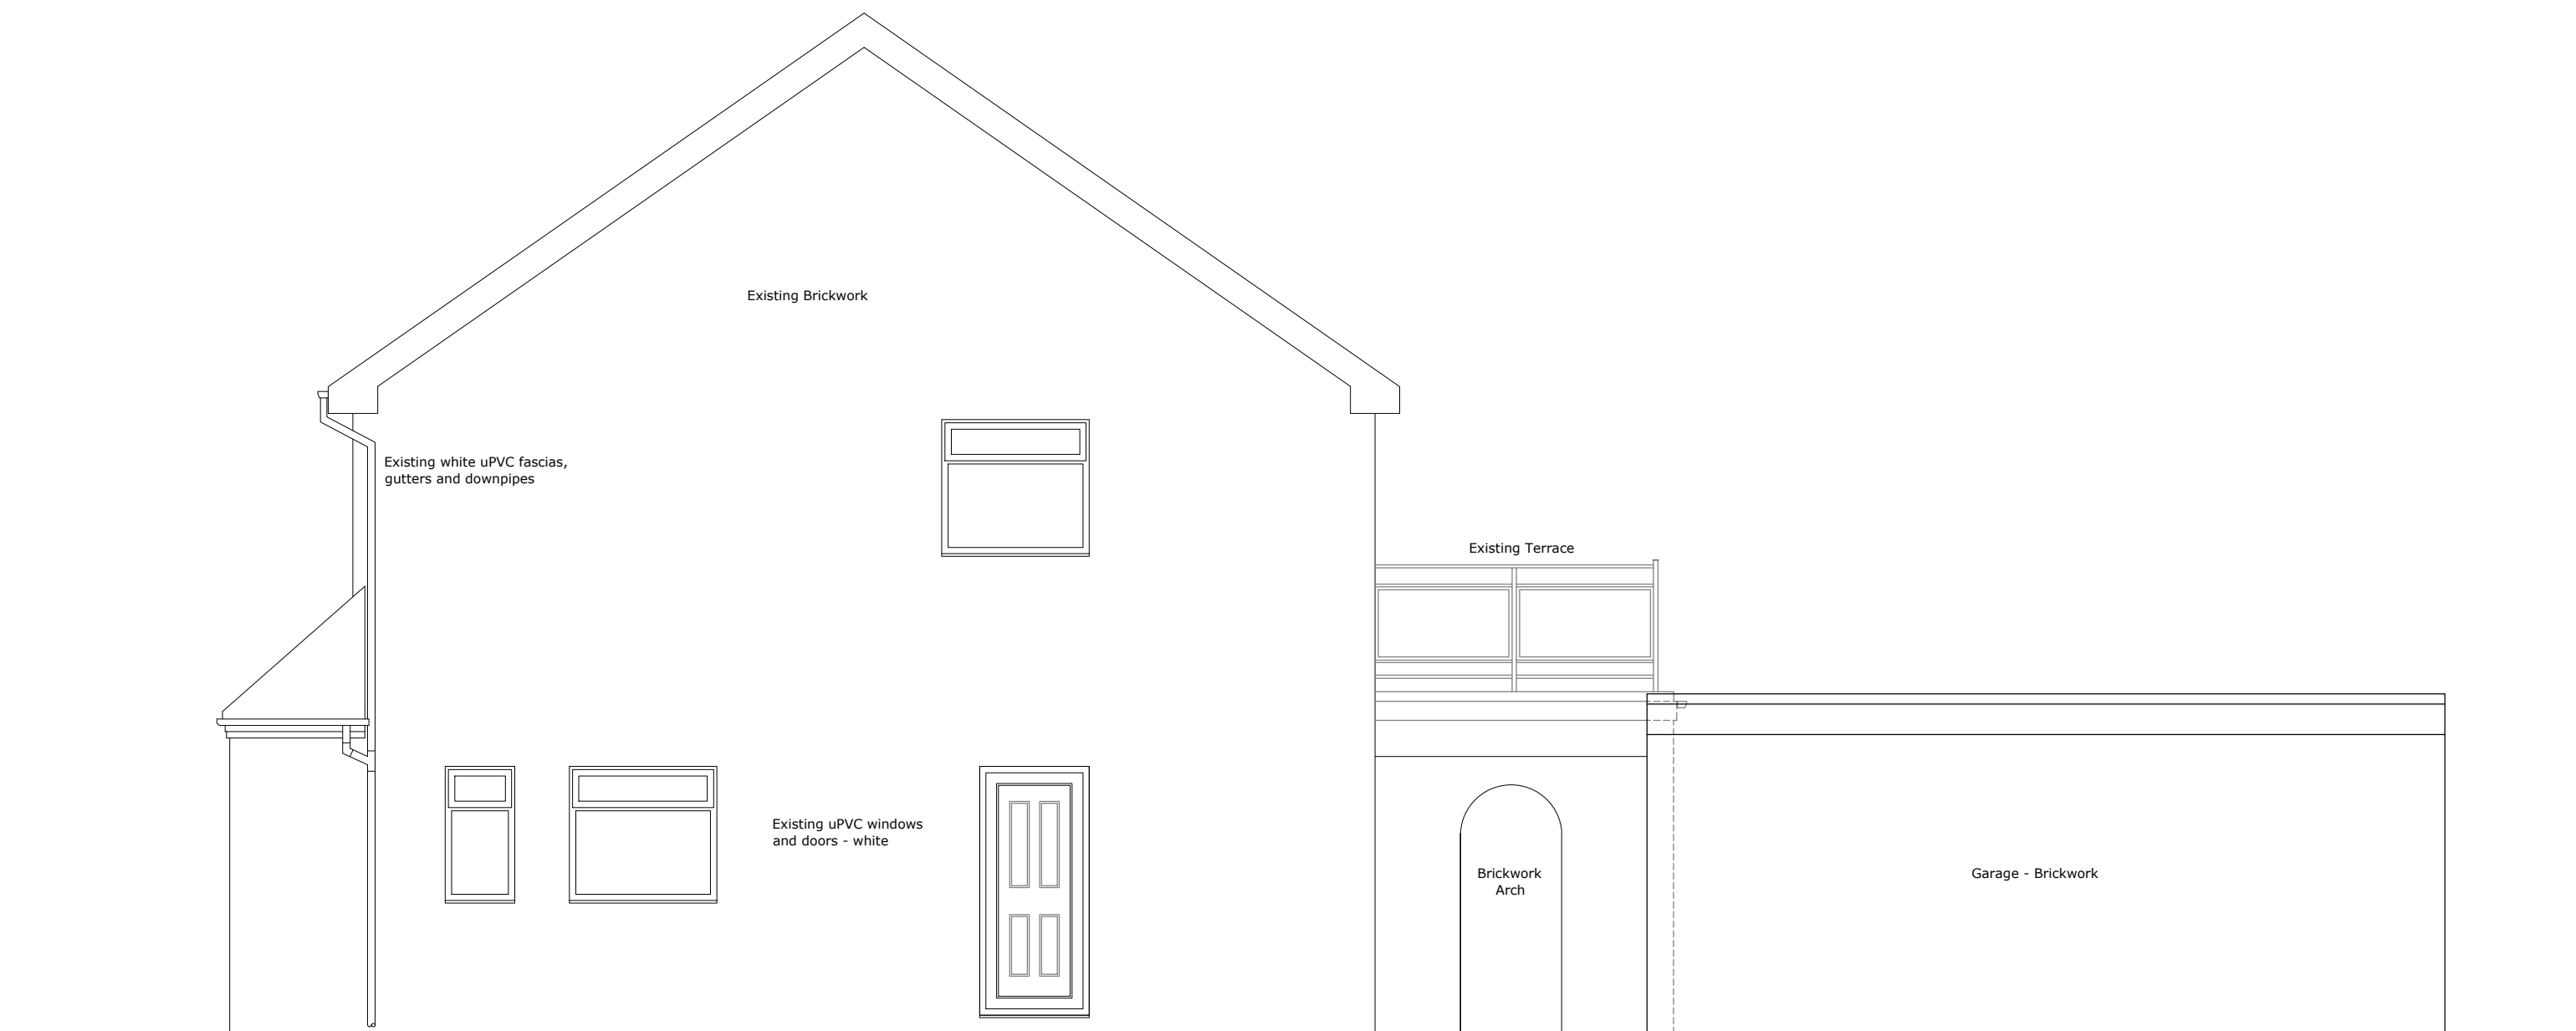

Existing Side Elevation - 1:50

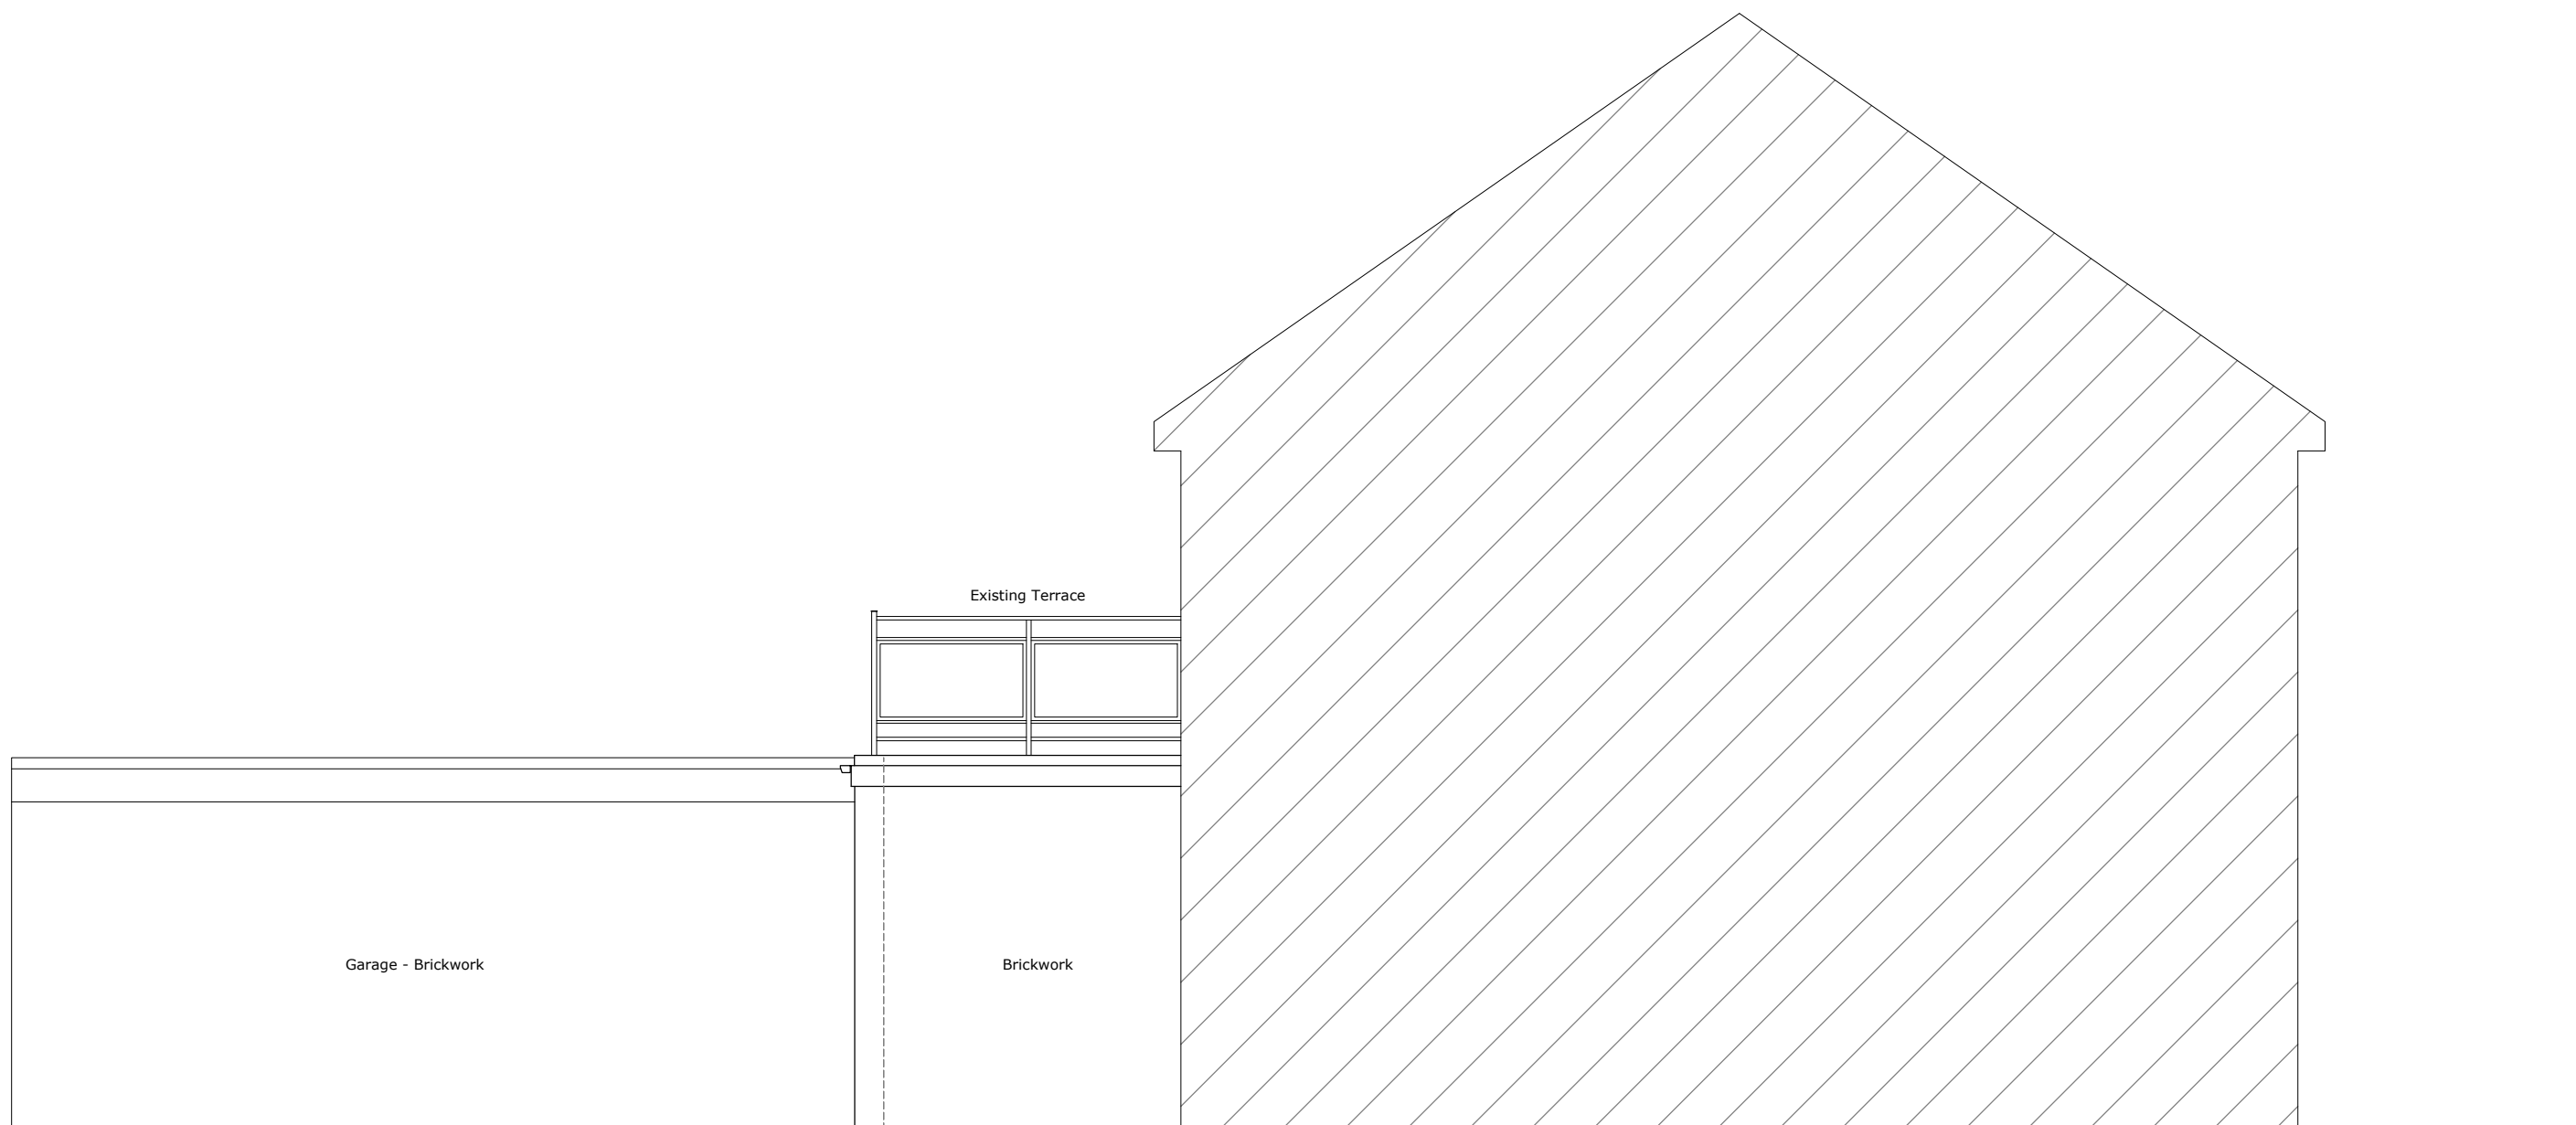

Existing Side Elevation (Party Wall) - 1:50

Do not scale from this drawing
The contractor is to check all dimensions on site and report any
discrepancies to the architect
All rights described in chapter IV of the copyright, designs and
patents act 1988 have been generally asserted
Notes

A	Initial Issue	19.05.19
Rev	Description	Date
Project		
4 Park Hollow, Wombwell Barnsley		
Drawing		
Existing Ground Floor Plan, Roof Plan & Elevations		
Scale	Drawn	Date
VARIES	CJR	19.05.19
Drawing Purpose		
PLANNING		
Ref	Rev.	
1011-XX-XX-DR-A-02000	A	