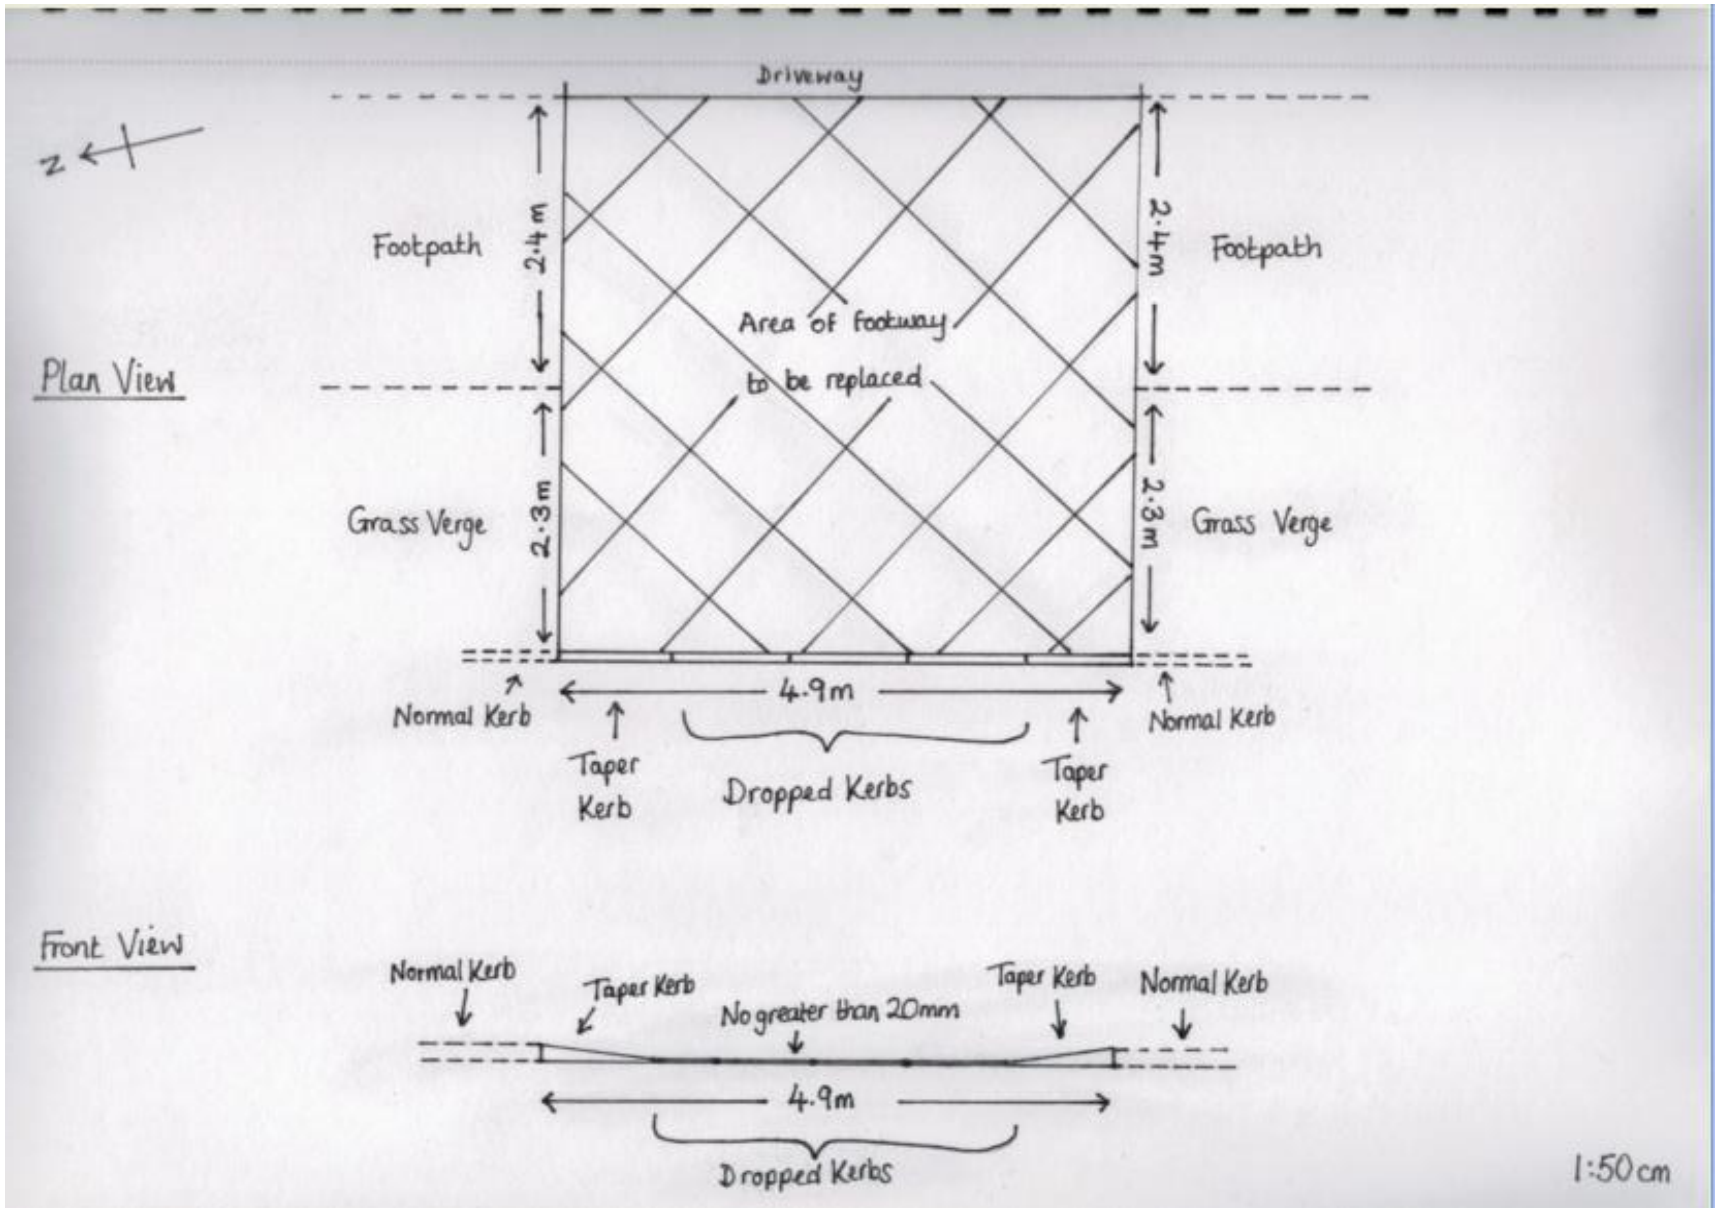

N
Plan View
Driveway
Footpath
2.4m
Area of Footway
to be replaced
2.4m
Footpath
Grass Verge
2.3m
2.3m
Grass Verge
Normal Kerb
4.9m
Normal Kerb
Taper Kerb
Dropped Kerbs
Taper Kerb
Front View
Normal Kerb
Taper Kerb
No greater than 20mm
Taper Kerb
Normal Kerb
4.9m
Dropped Kerbs
1:50 cm