


The drawing is copyright © Eight One Two Architects Ltd. If in doubt, ASK.
Drawing measurements shall not be obtained from scaling from the drawing. All dimensions are to be site verified prior to construction. Any discrepancies are to be reported to Eight One Two Architects Ltd immediately. This drawing is to be read in conjunction with all associated drawings and specifications including all relevant sub-consultants information.

Notes_

PLANNING

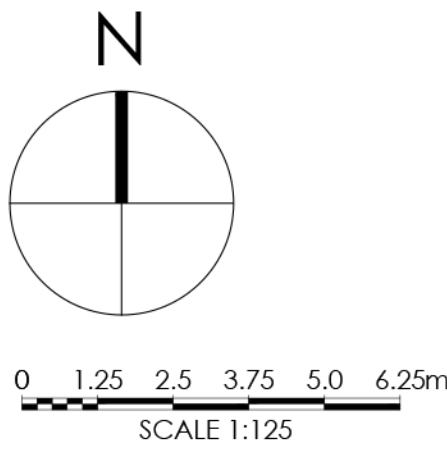

Note:
Surrounding contextual buildings and information are based on received ordinance survey drawings and are shown for illustrative purposes only. assumed site boundary is subject to confirmation to legal confirmation

Note:
Information is based on OS map and received information and is subject to full topographical survey. Assumed site boundary and site constraints subject to legal confirmation. All Legal easements and extent of existing underground services locations are subject to confirmation.

Rev_	Date_	Amendment_	By_	App'd_
------	-------	------------	-----	--------

Eight

OneTwo

Architects

Tel_ +44 (0)7761 570735
Email_ mail@eightonetwo.co.uk
www.eightonetwo.co.uk
Studio A5, Brooke's Mill, Armitage Bridge, Huddersfield, HD4 7NR

Drawing Status_

PLANNING

Client_

H&E HOLDINGS LTD

Project_

PROPOSED RESIDENTIAL DEVELOPMENT, LAND @ 241 MANCHESTER ROAD, MILLHOUSE GREEN

Drawing Title_

AS PROPOSED SITE SECTIONS + CONTEXT ELEVATIONS

Drawing Scale_

1:125

Drawn By_

JAL

Checked By_

JAL

Paper Size_

A1

Drawn Date_


28/05/2023

Checked Date_

14/07/2023

Drawing Number_

21_801 193

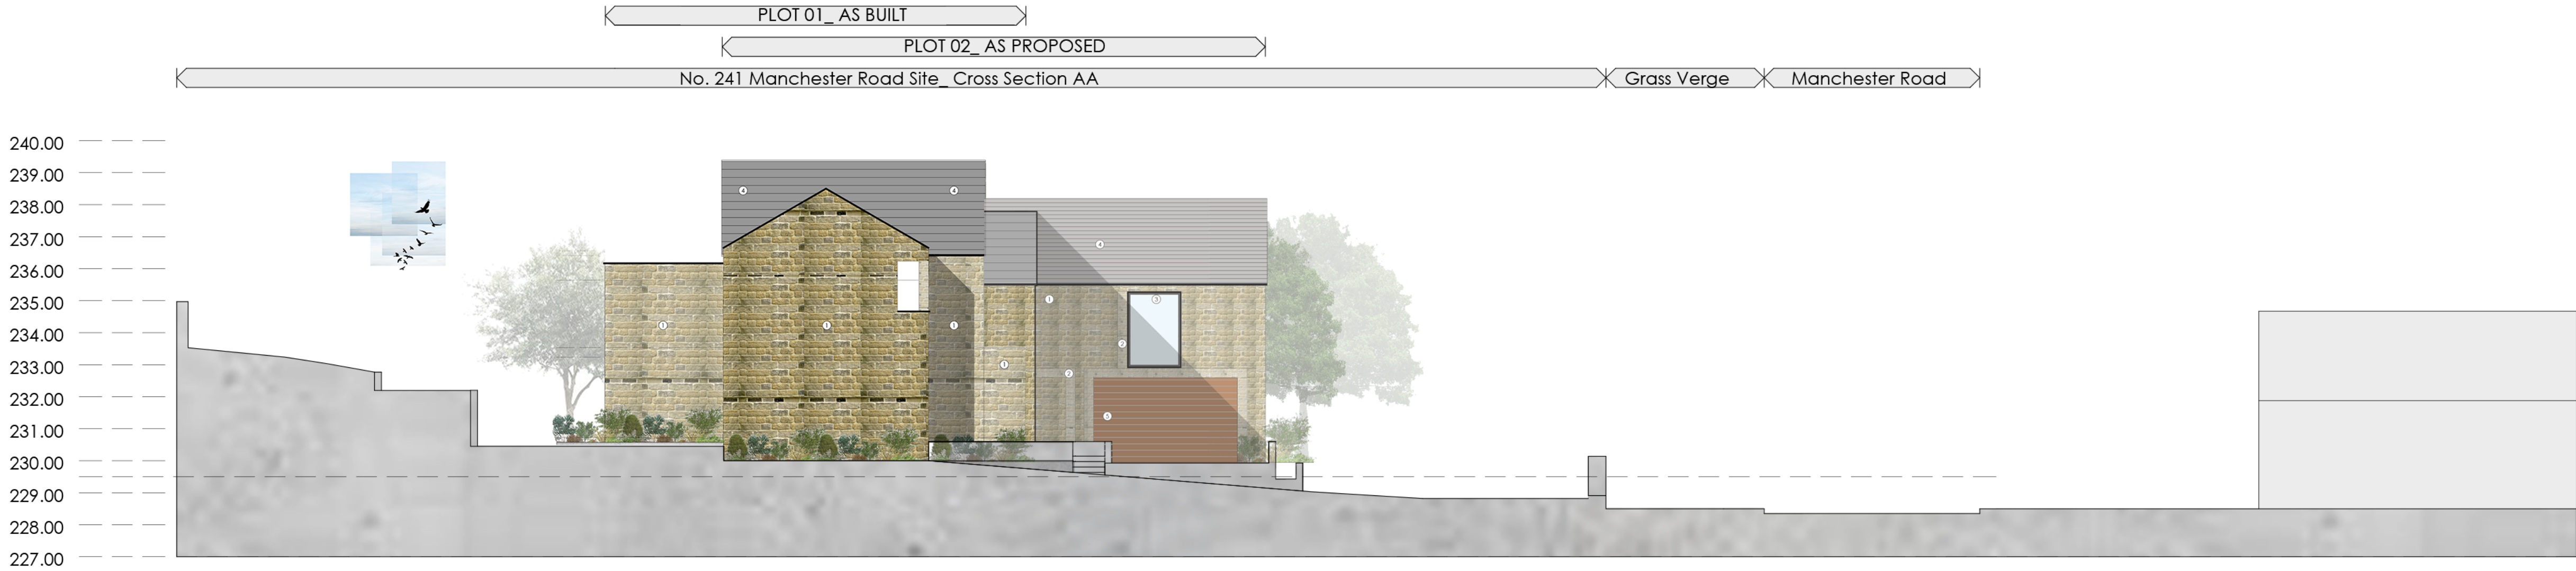


CROSS SITE SECTION AA_ AS PROPOSED_

Scale 1_125



CROSS SITE SECTION BB_ AS PROPOSED_

Scale 1_125

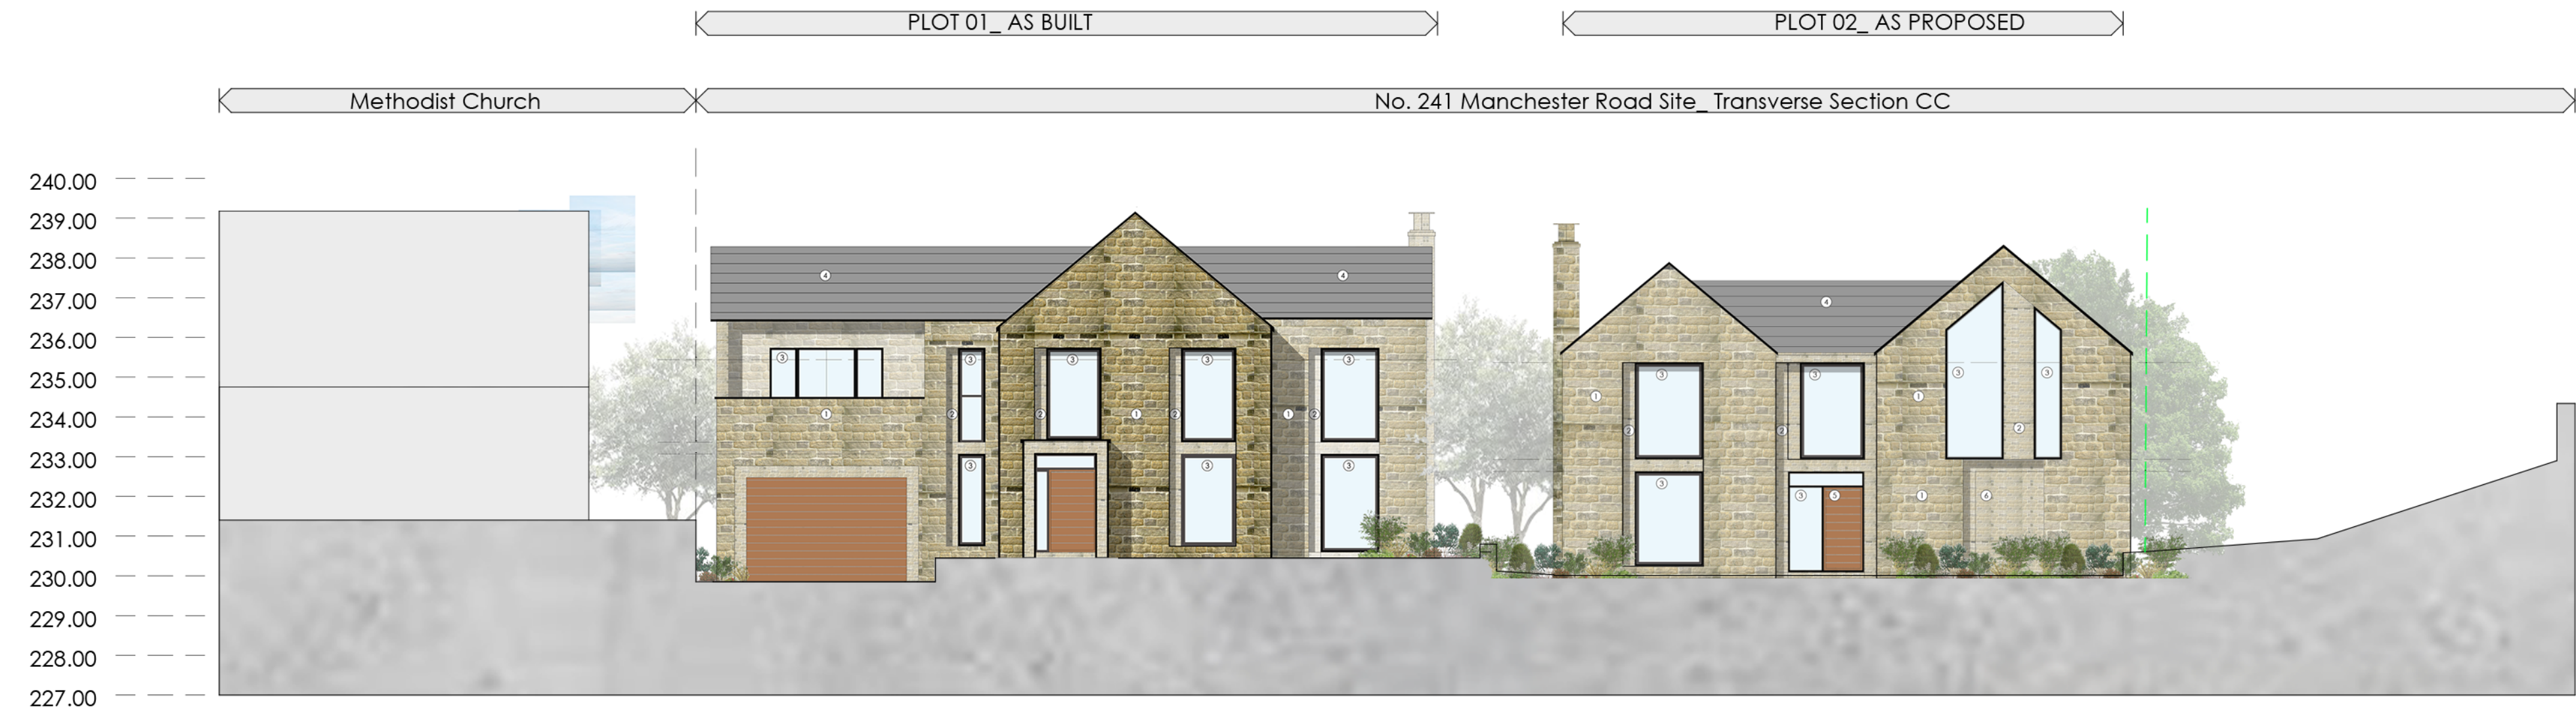

TRANSVERSE SITE SECTION CC_ AS PROPOSED_

Scale 1_125