


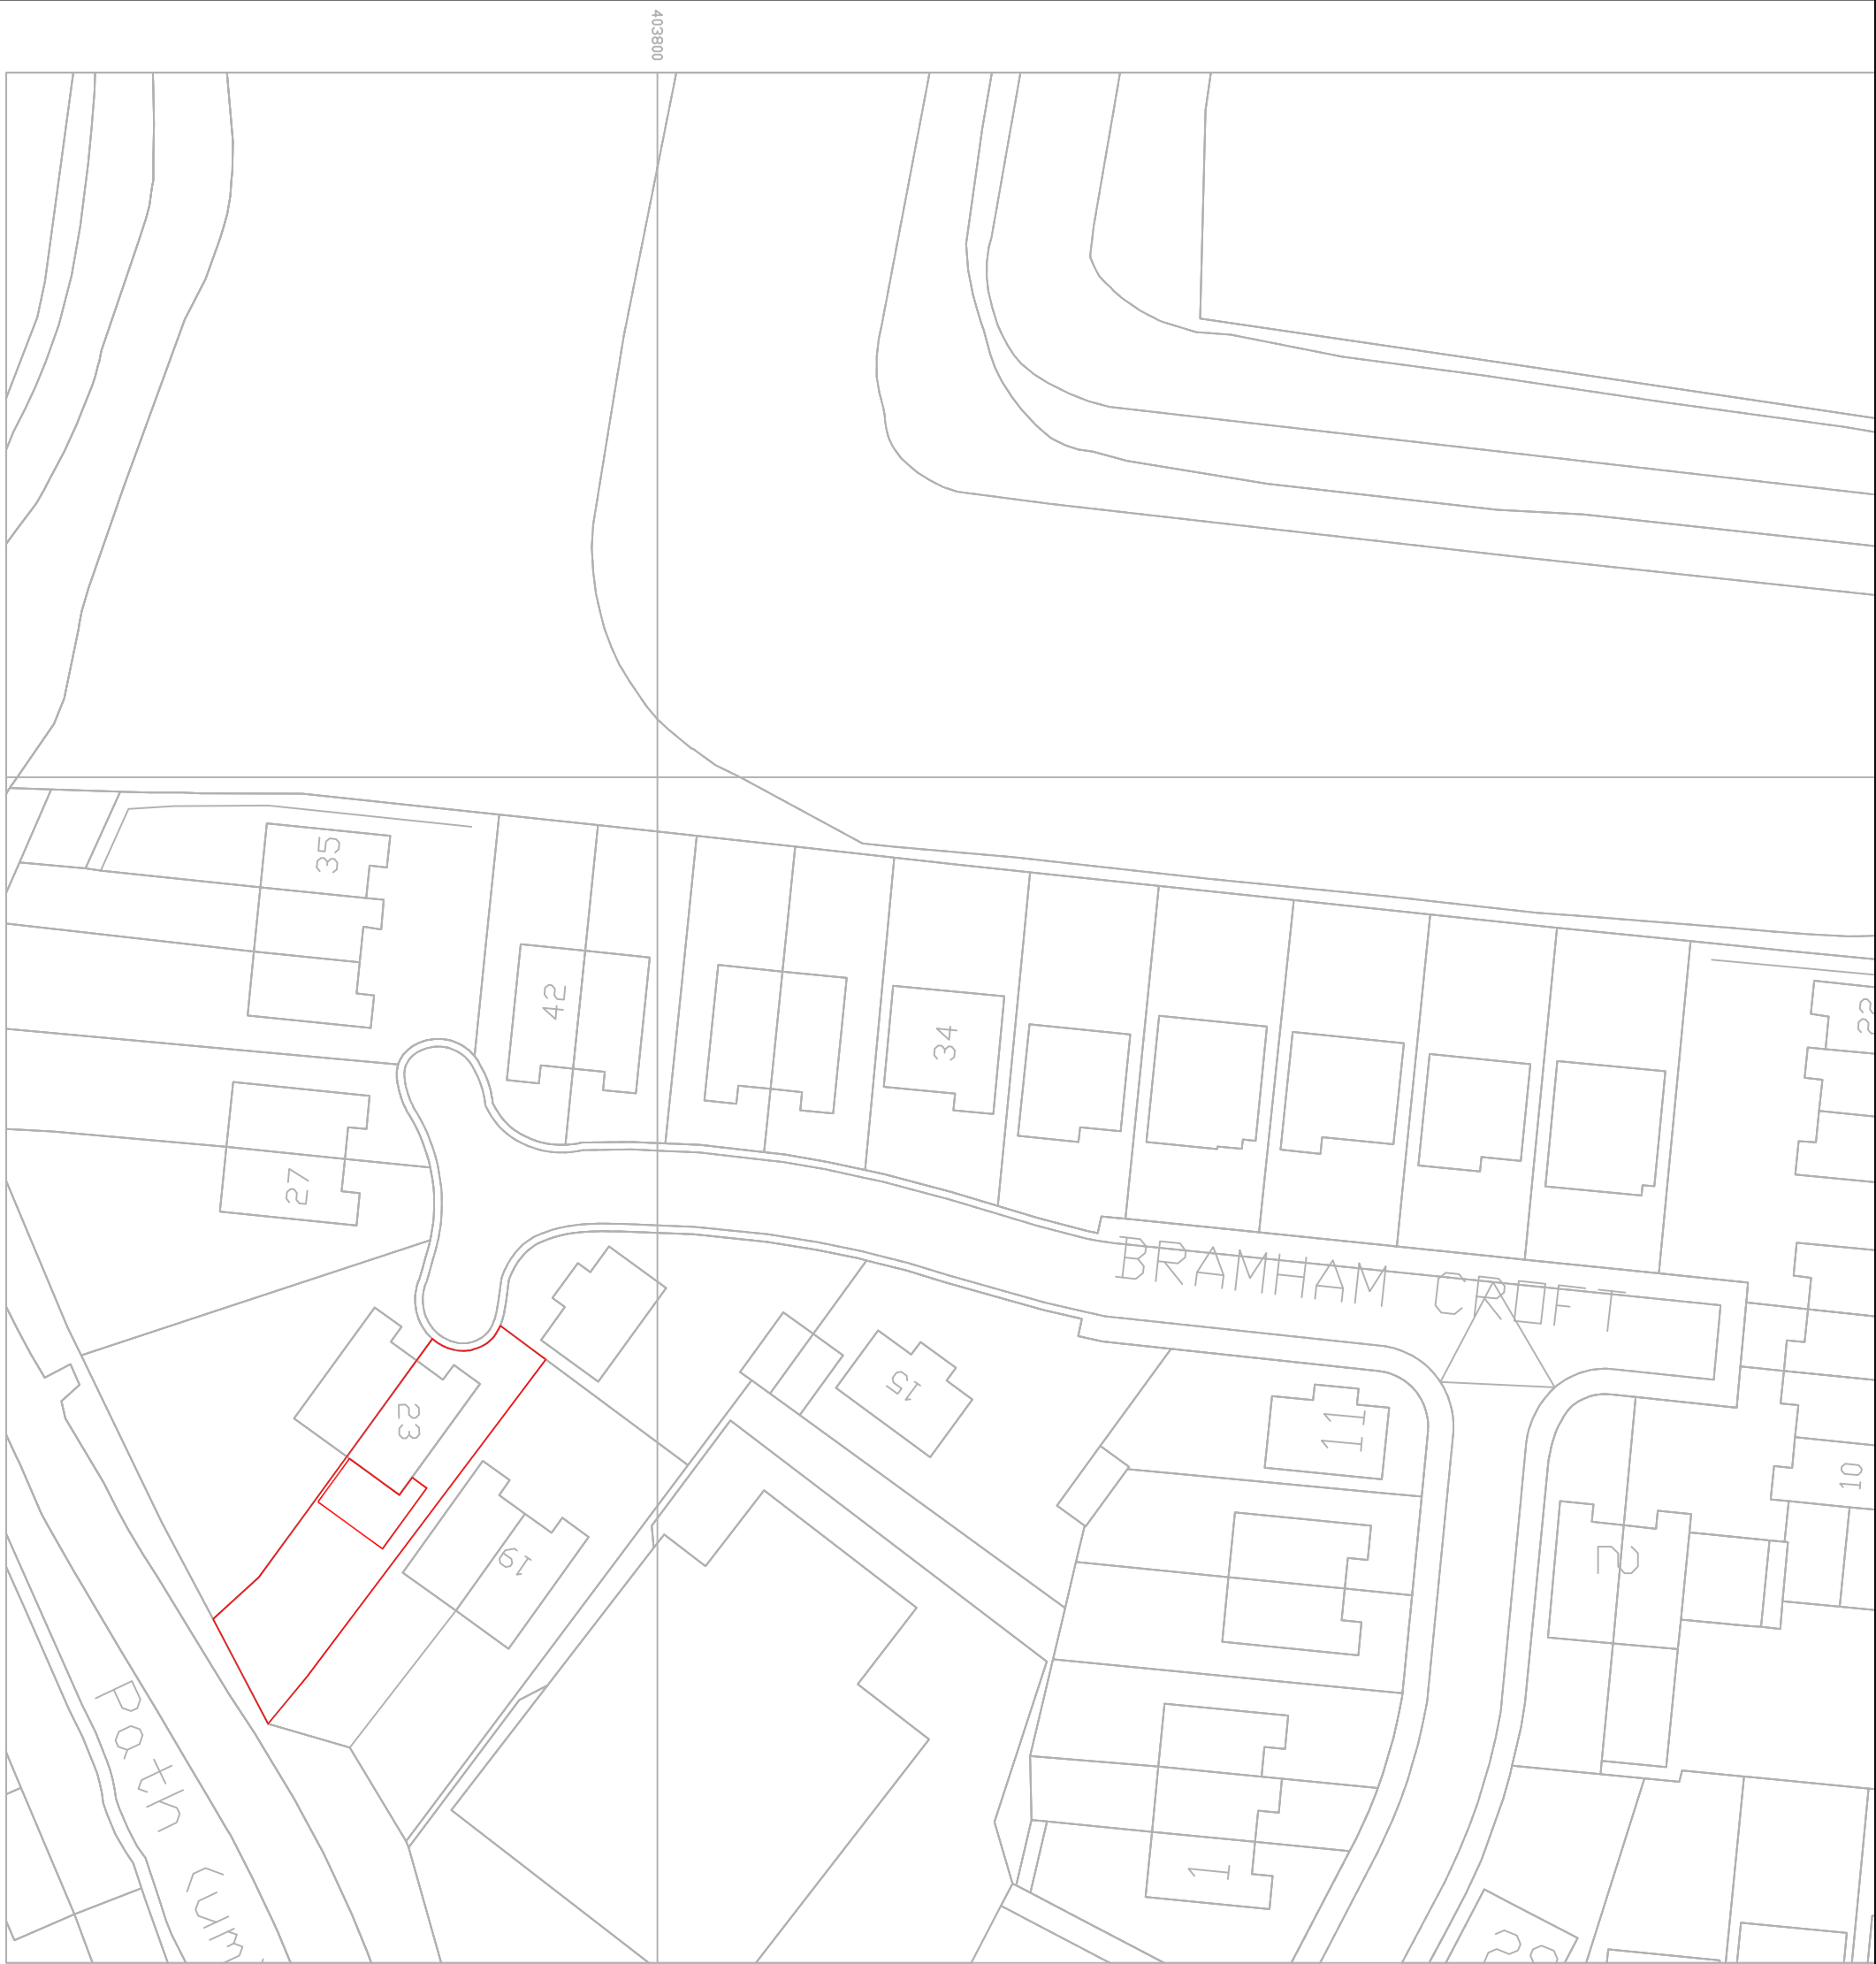

Revisions	A. A----	00-00-00
This drawing is for planning permission only and is not a construction drawing.		
Drawing Title	BLOCK PLAN	
Job No. - Dwg No.	R&AS/2015/9	-
Client:	MR & MRS R STEVENSON 23 BRAMHAM CROFT BRAMHAM 573 9BE	
Scale:	1:500	