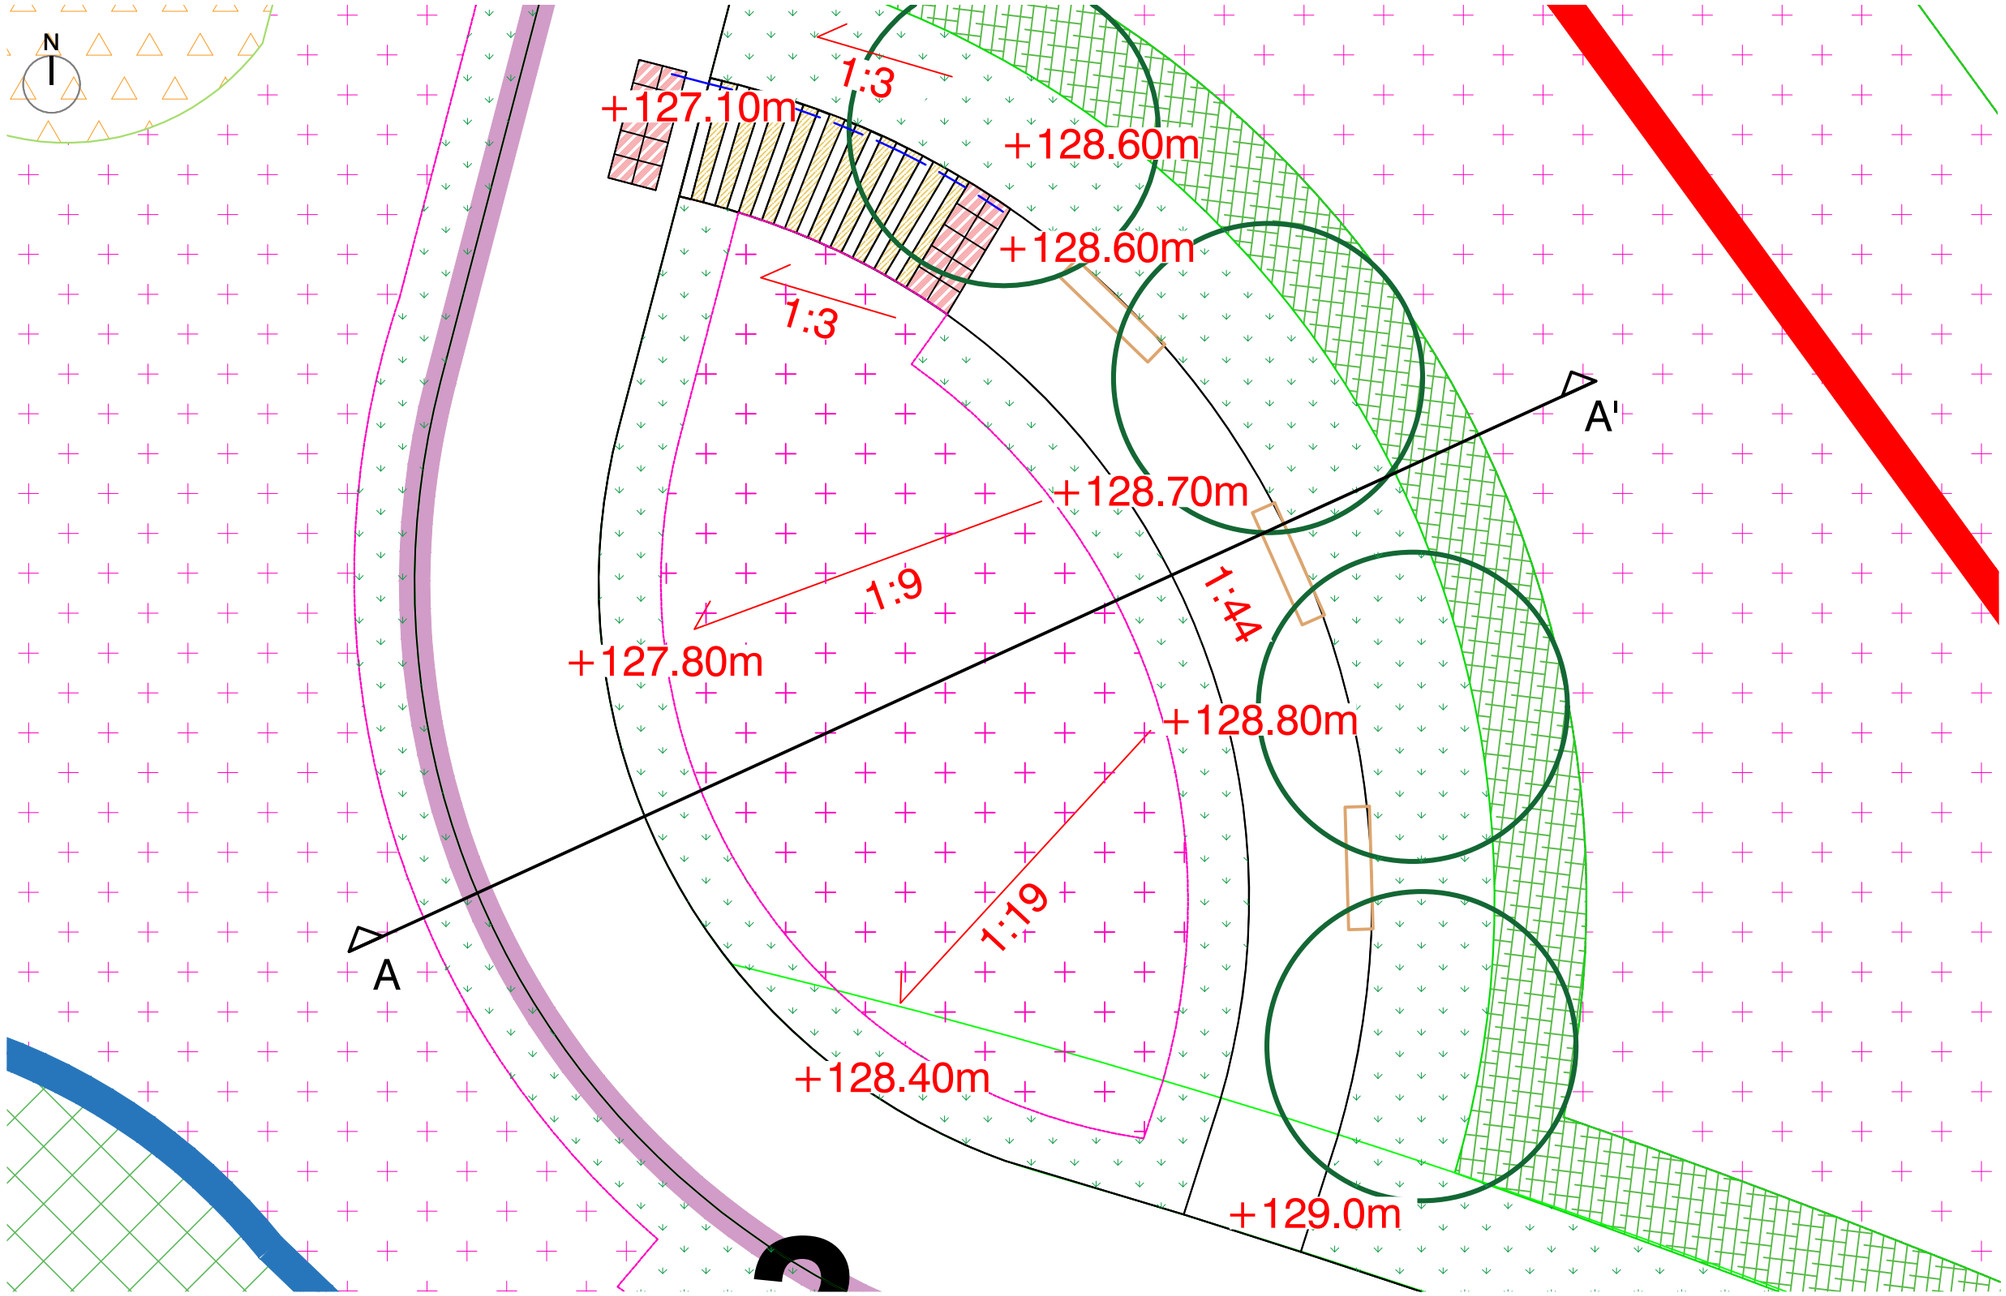

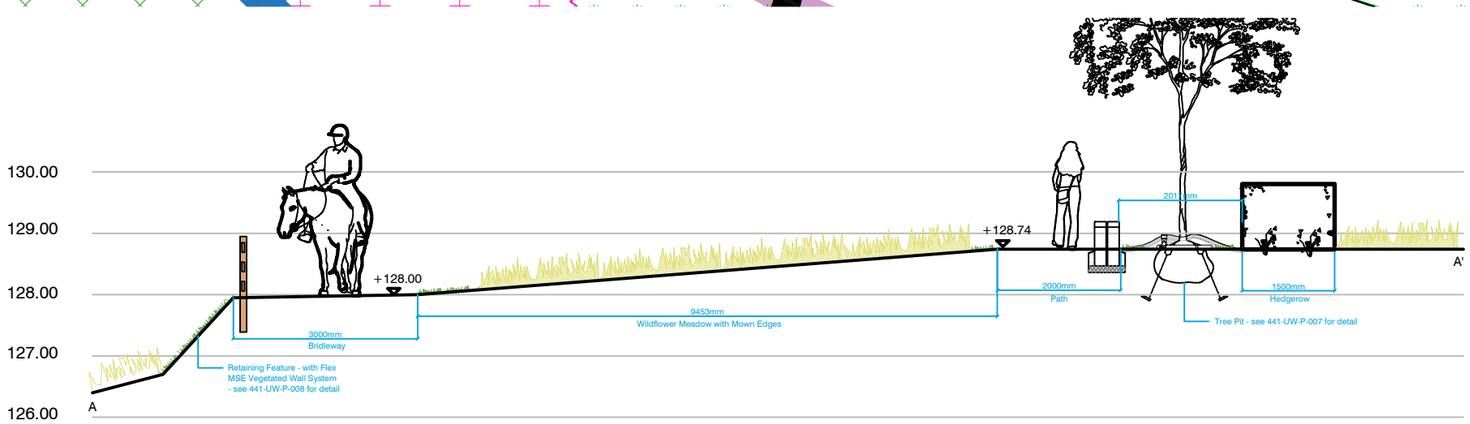

NOTES

All dimensions to be verified on site. Do not scale this drawing. All discrepancies to be clarified with project Landscape Architect.

This drawing is the property of Urban Wilderness Ltd and is issued on the condition it is not reproduced, retained or disclosed to any unauthorised person, either wholly or in part without written consent of Urban Wilderness Ltd.

SOFT LANDSCAPE TYPOLOGIES
See Soft Landscape Plan 441-UW-P-002

- Proposed Wildflower Meadow
- Proposed Areas of Mown Grass
- Proposed Formal Hedging
- Proposed Specimen Trees
- Proposed Benches - see 441-UW-P-006 for detail
- Proposed Handrail
- Reclaimed Oak Sleepers 200x100mm with Compacted Self-Binding Gravel Infill
- Proposed Corduroy Hazard Paving to Steps

URBAN WILDERNESS
7 Saw Mill Yard, Water Lane, Holbeck,
Leeds, LS115WH
www.urbanwilderness.co.uk
design@urbanwilderness.co.uk
0113 472 0030
registered in Scotland SC371979

client		
Firethorn Trust		
project		
Gateway 36 Phase 3		
drawing title		
Landscape Amenity Area Details		
drawing status		
Sketch		
drawn by	*checked by*	*date*
EJ	*TR*	*4 March 22*
scale		*paper size*
1:100		*A3*
job/dwg no.		*rev.*
441-UW-SK-001		*-*