

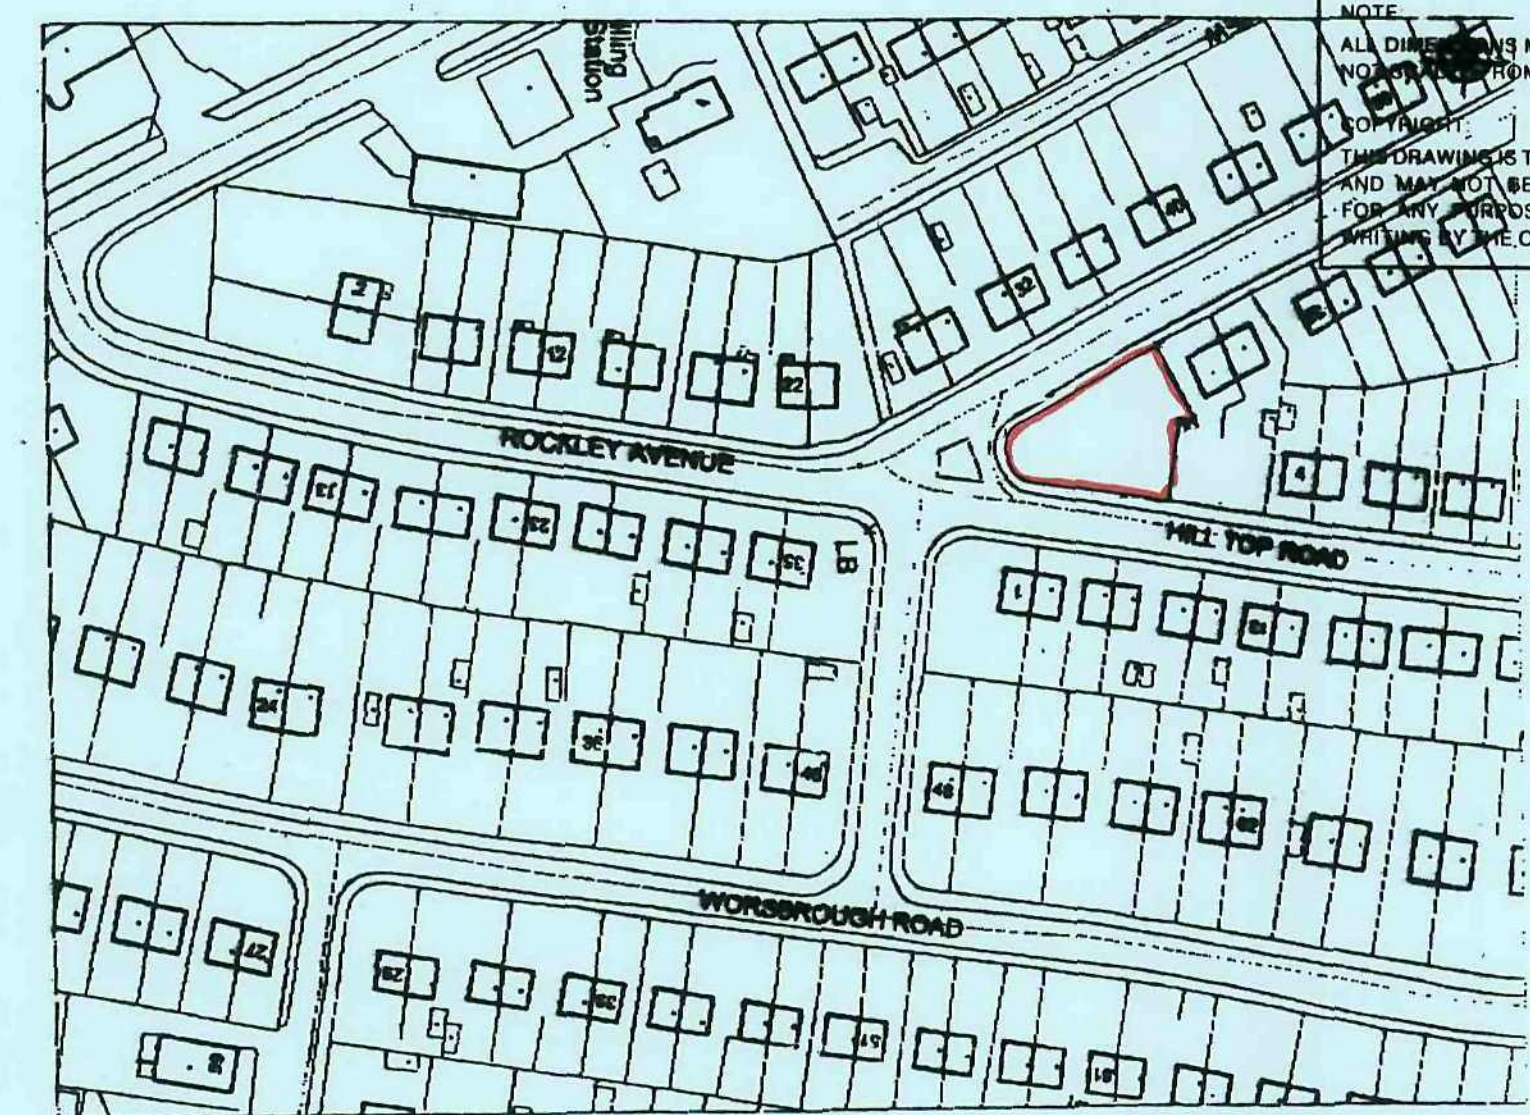
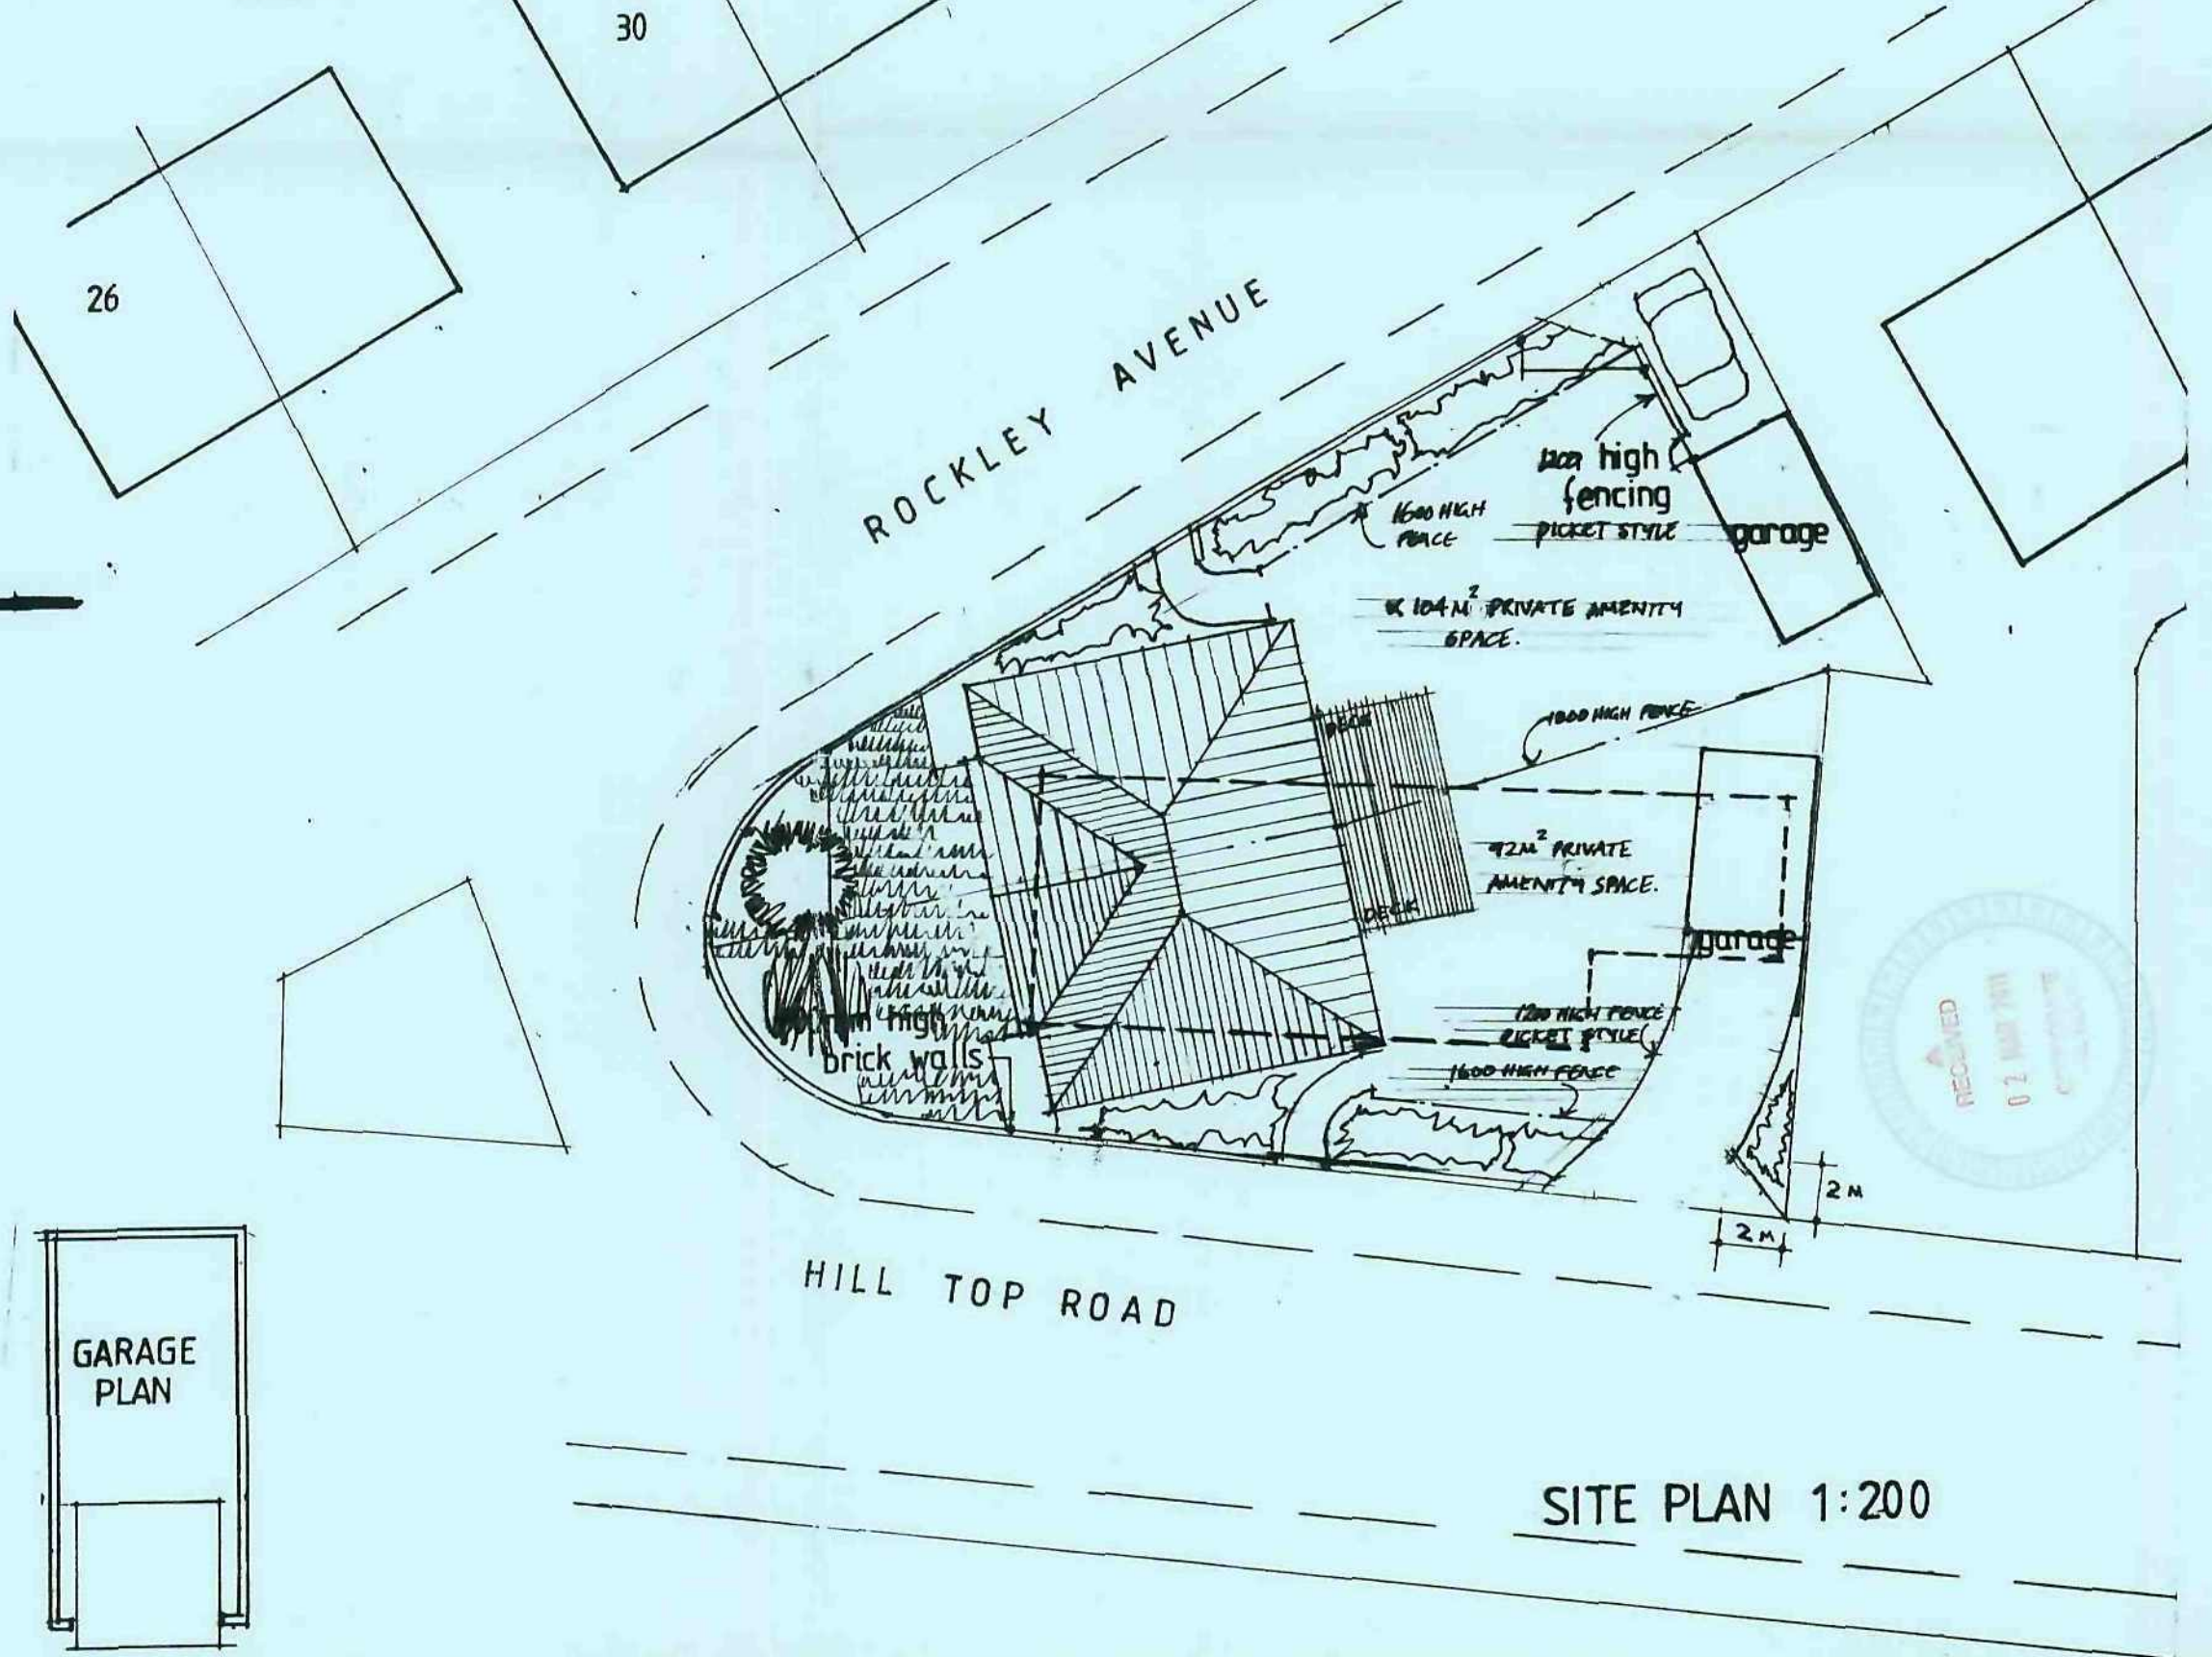
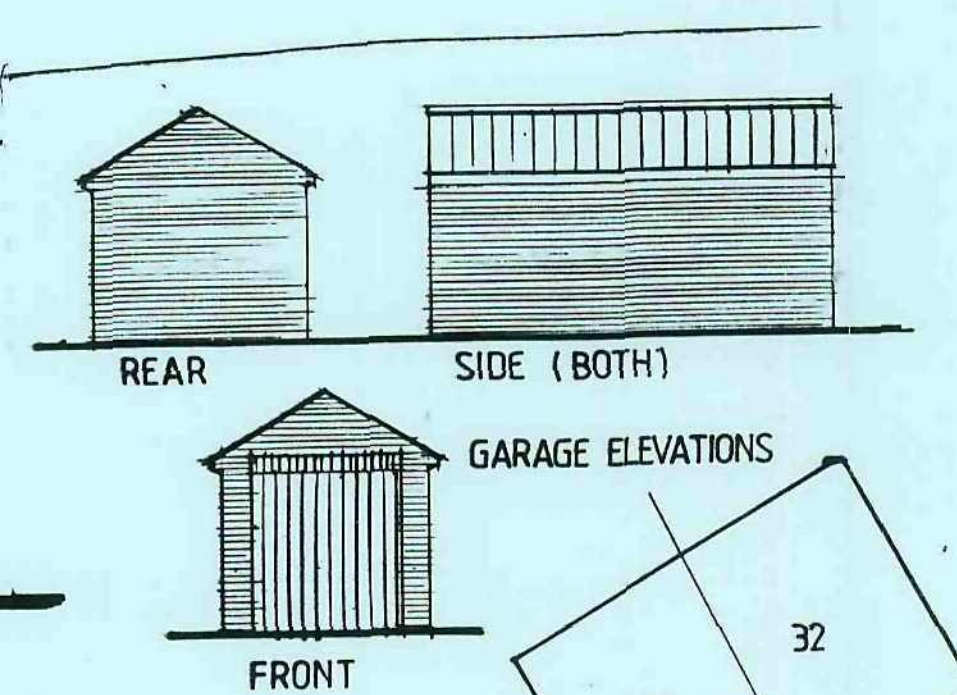
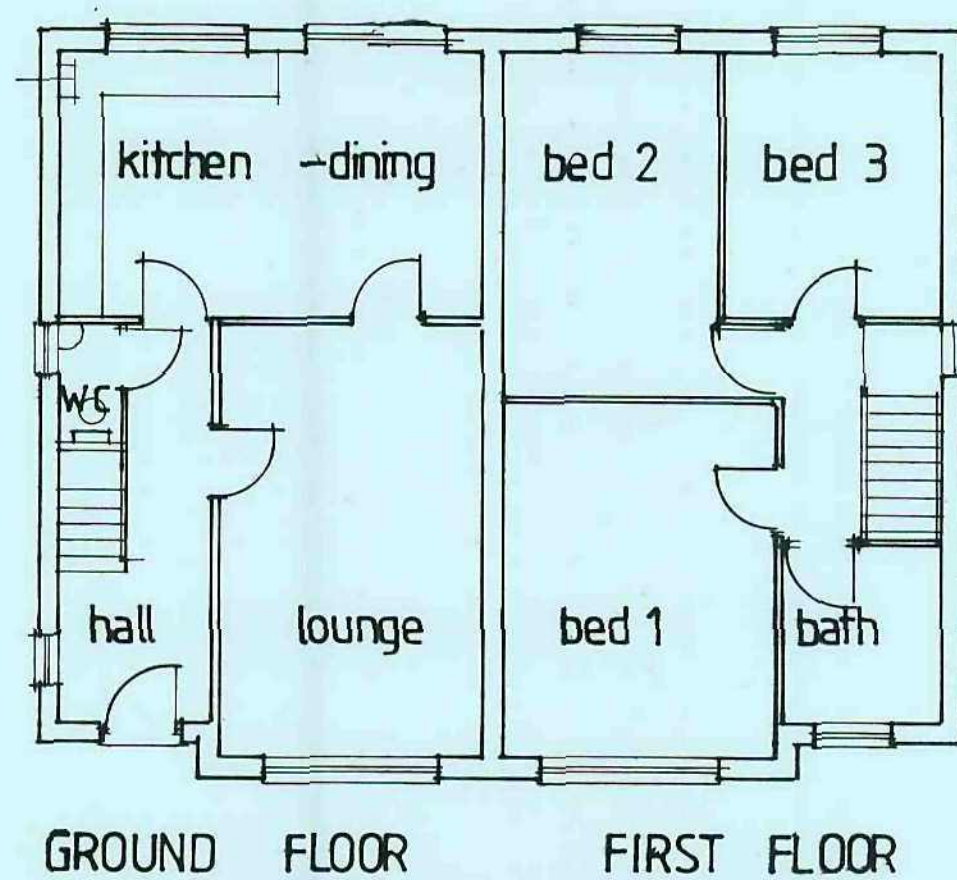


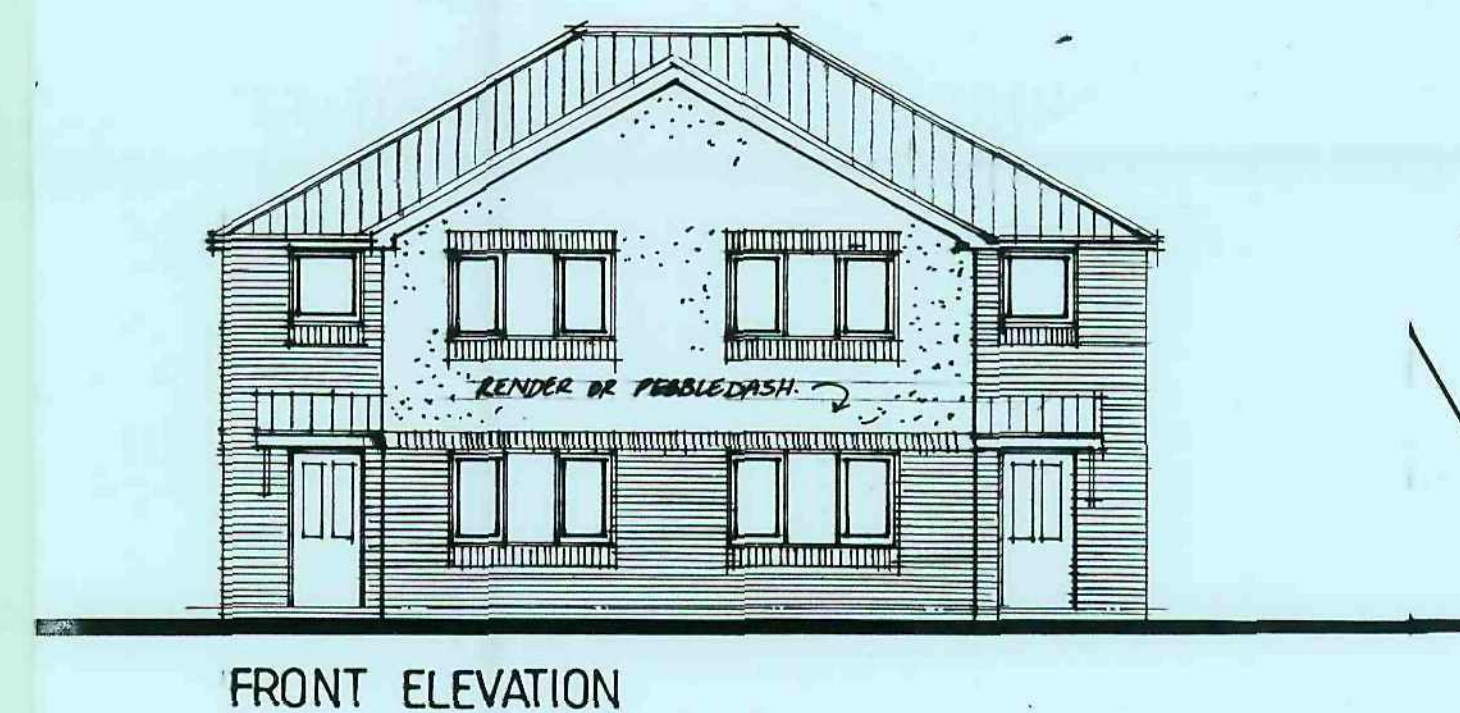

**NOTE**  
ALL DIMENSIONS MUST BE CHECKED ON SITE AND  
NOTED FROM THIS DRAWING.

**COPYRIGHT**  
THIS DRAWING IS THE PROPERTY OF THE COMPANY  
AND MAY NOT BE COPIED, USED OR DISCLOSED  
FOR ANY PURPOSE EXCEPT AS AUTHORISED IN  
WRITING BY THE COMPANY

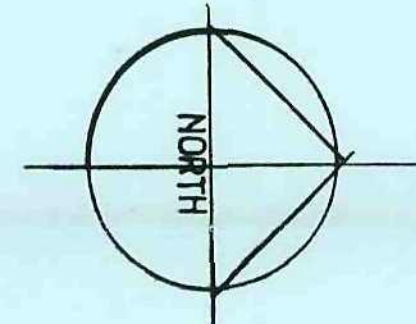

|   |                  |                                                                           |
|---|------------------|---------------------------------------------------------------------------|
|   |                  |                                                                           |
| A   | 15-8-08          | GARAGE REBUILT AND DRIVE AMENDED<br>TO IMPROVE INTER-VISIBILITY & SAFETY. |
| REV.   | DATE             | AMENDMENT                                                                 |
| CLIENT<br>VARCARNE / HAZELWOOD DEVELOPMENTS   |                  |                                                                           |
| TITLE<br>PROPOSED PAIR OF SEMI-DETACHED<br>HOUSES WITH GARAGE PROVISION,<br>JUNCTION OF ROCKLEY AVENUE AND<br>HILL TOP ROAD, BIRDWELL.<br>(FORMER COOP SHOP NOW USED AS<br>OFFICES.) |                  |                                                                           |
|                                                                                                 |                  |                                                                           |
| <b>F. Dimelow</b><br>B.A. (hons) Dip Arch. M.A.<br>Architectural Design and<br>Planning Consultant                                                                                   |                  |                                                                           |
| Providencia Villa,<br>42 Backville Street,<br>Barnsley S70 2DE<br>Tel. (01226) 283222<br>Fax. (01226) 283222                                                                         |                  |                                                                           |
| SCALE<br>1:100   | DATE<br>FEB 2008 | DRAWN<br>PD                                                               |
| DRAWING No.<br>YHB - 1207-2   |                  | REV.                                                                      |