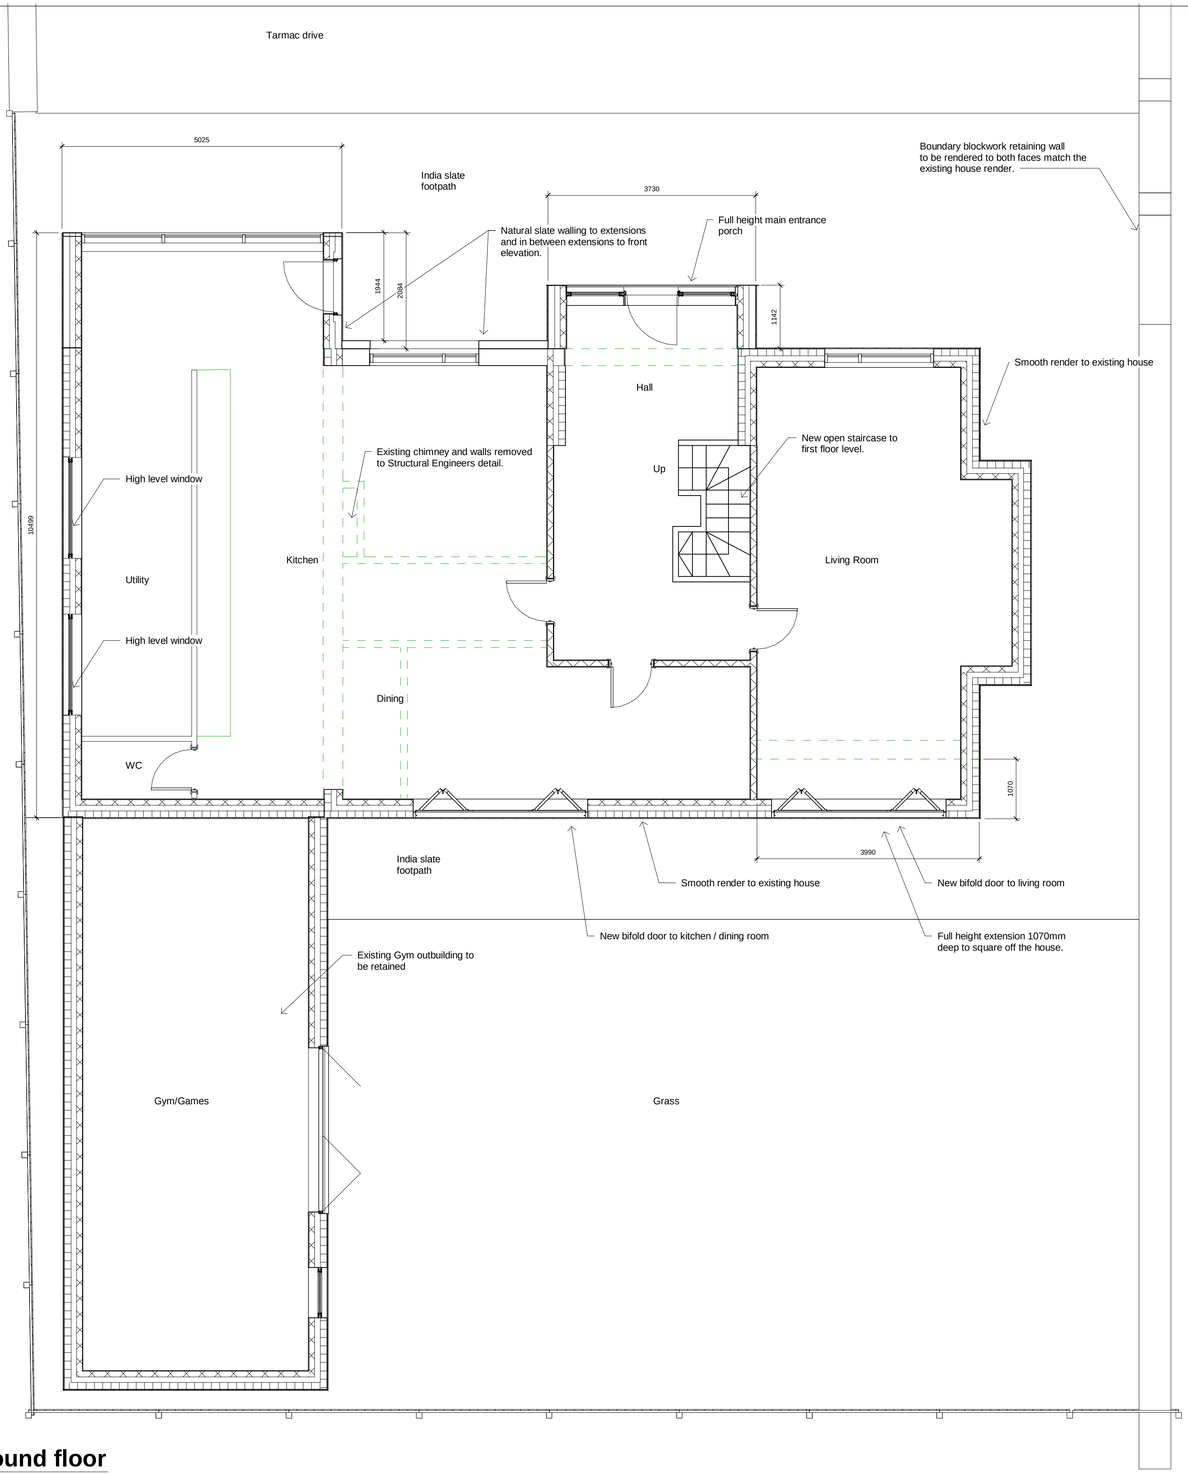

1 Ground floor
1 : 50

Rev	Description	Date
A	Front gables reduced by 1m as requested by planning	10-07-23

CODE	SUITABILITY DESCRIPTION
STATUS	PURPOSE OF ISSUE

PROJECT
Residential Development

TITLE
Proposed Ground Floor Plan

CLIENT
Mr & Mrs Rose

DRAWN BY	CHECKED BY	DATE
RD	.	18/12/2022

SCALE (@ A1)	PROJECT NUMBER
1 : 50	SR/2022

DRAWING NUMBER	REV
A100	

12/07/2023 19:42:50