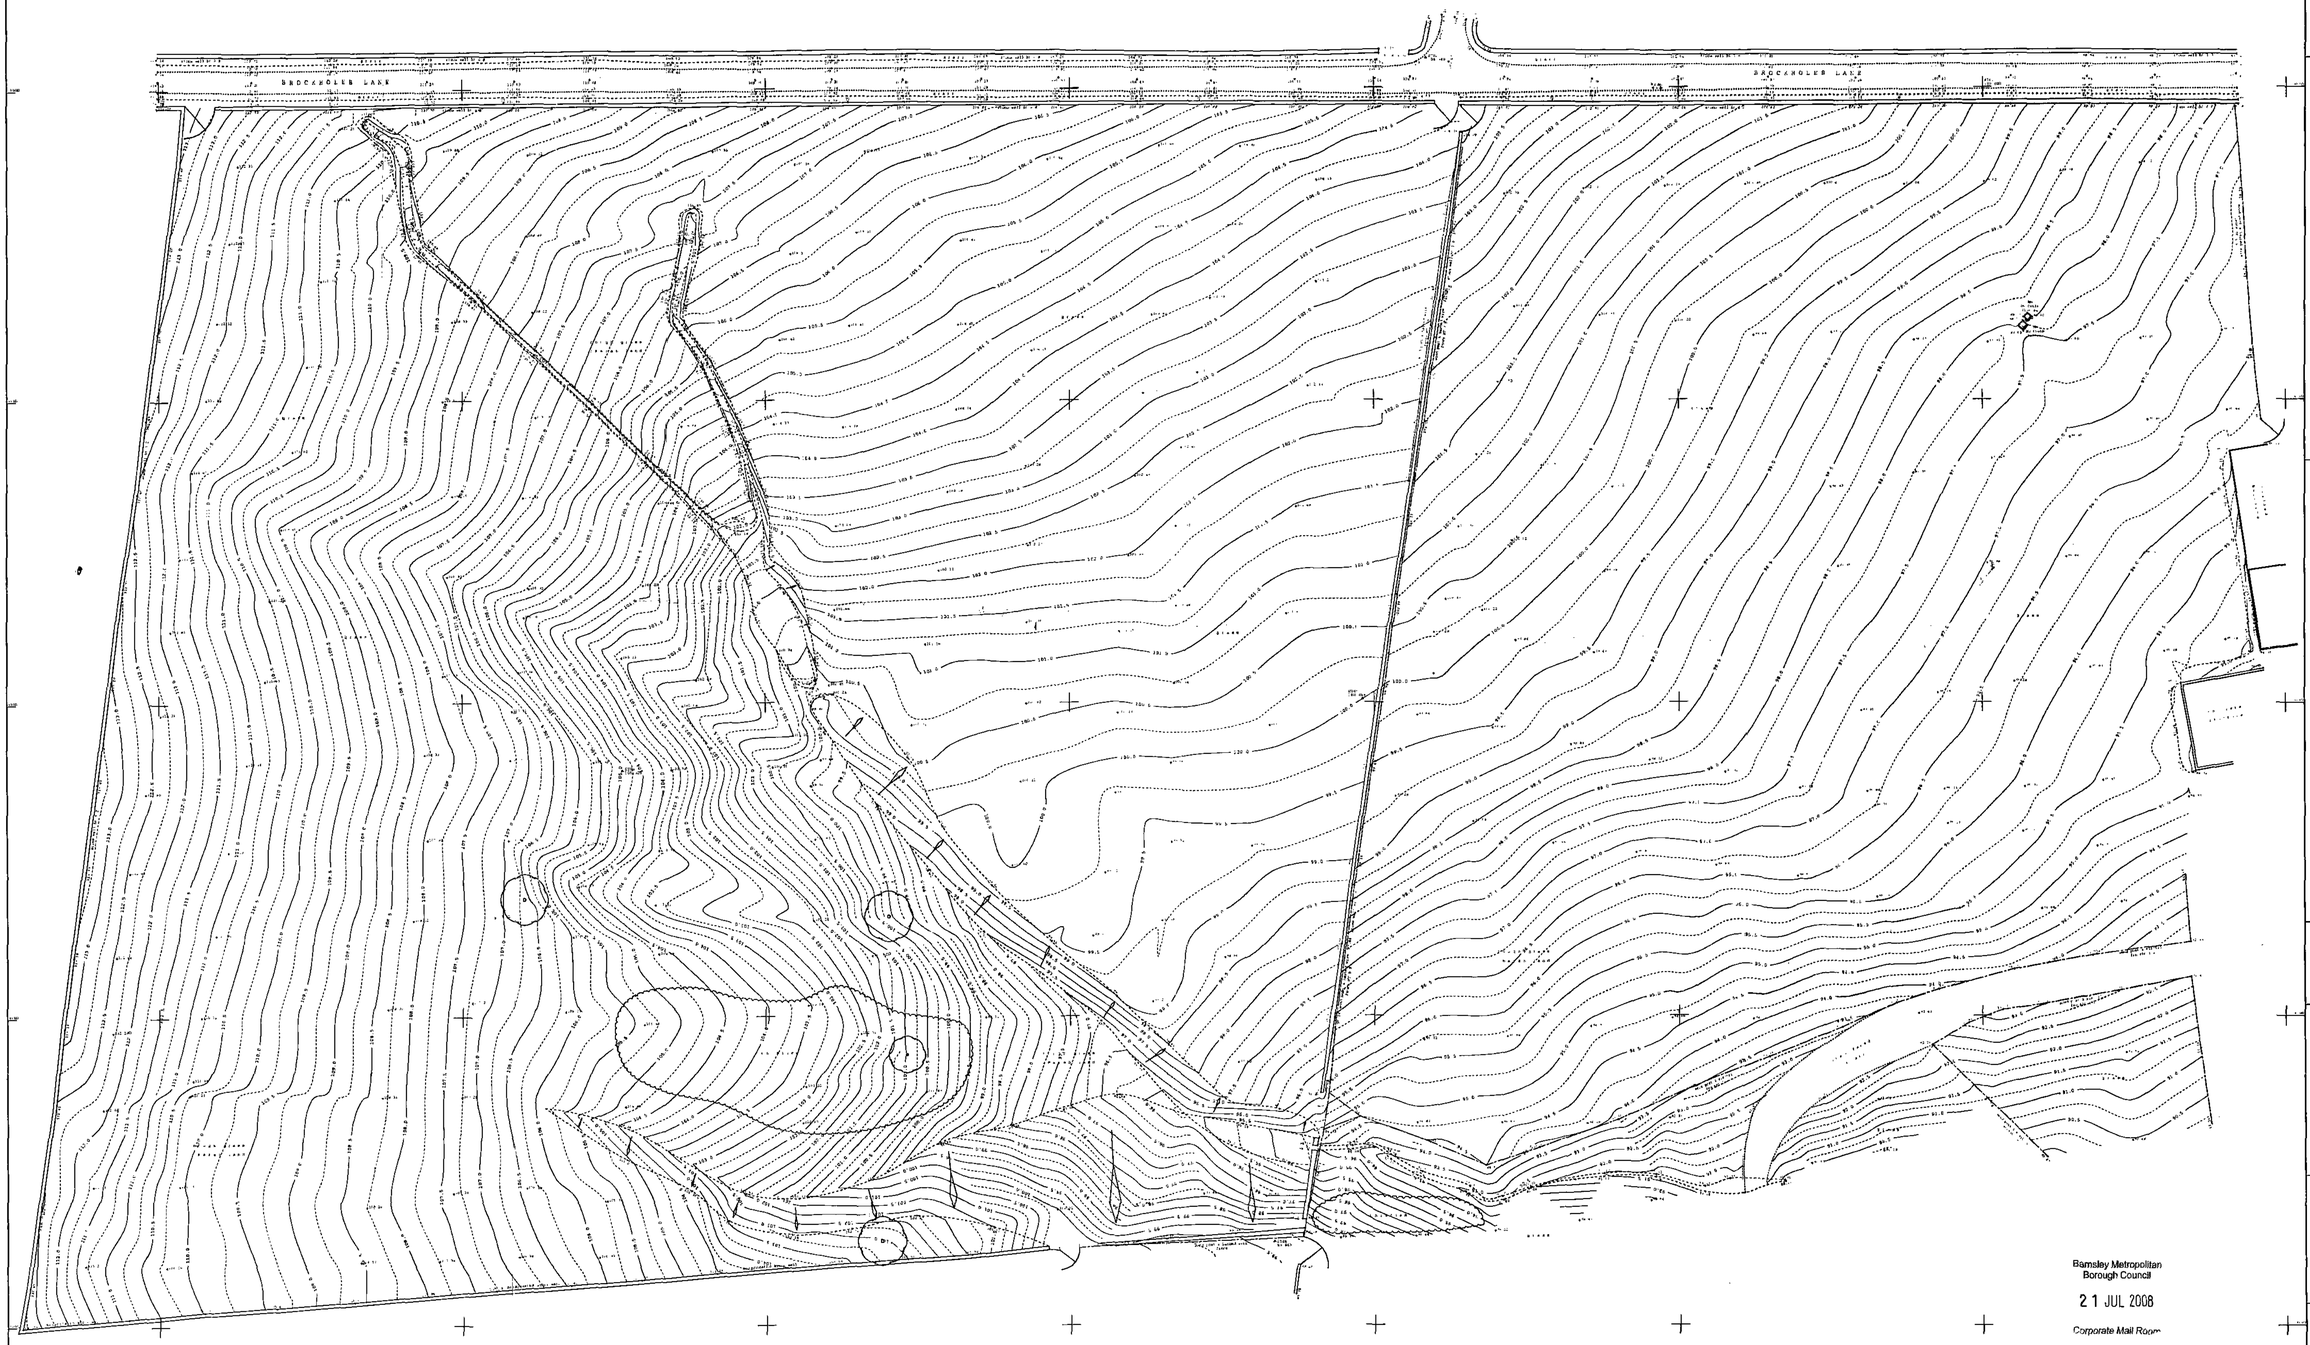


Barnsley Metropolitan
Borough Council

21 JUL 2008

Corporate Mail Room

GT Surveys
Topographic & Building Surveys

THE OLD VICARAGE
GREENSIDE
STAINCROSS
BARNSLEY S75 6AY

Tel : 07949 195764
Fax : 01226 382704

A member of
THE SURVEY ASSOCIATION

LEGEND

AV	AIR VALVE
B	BOLLARD
BH	BOREHOLE
BS	BUS STOP
BT	BOTTOM OF TEMA / OM
CV	CONCRETE CURVE
CM	CABLE MARKER
CP	CATCH PIT
CATV	CABLE TV
DP	DOWN PIPE
ECP	ELEC. CABLE PIT
EP	ELEC. POLE/PYLON
FP	EARTH PEG
FH	FIRE HYDRANT
FWS	FOUL WATER SEWER
G	GRILL
GV	GAS VALVE
HV	HIGH VOLTAGE
J	JUNCTION BOX
KS	KERB SIDE
LH	LETTER BOX
LP	LAMP POLE
M	MANHOLE
MC	MANHOLE COVER
MH	MARKER
MV	MEDIUM VOLTAGE
P	POST / POLE
PG	PEDESTRIAN GATE
RS	ROAD SIGN
S	STAY
SC	STOP COCK
ST	STOP TAP
SV	STOP VALVE
SWS	SURFACE WATER SEWER
TC	TRAFFIC CONTROL
TL	TRAFFIC LIGHTS
TP	TELEGRAPH POLE
TH	THRESHOLD
VP	VENT PIPE
WM	WATER METER
WO	WASH OUT

c	CILL HEIGHT
h	HEAD HEIGHT
ch	CEILING HEIGHT
fch	FADING CEILING HEIGHT
k	BEAM HEIGHT
sp	SPRING POINT
dh	DOOR HEIGHT
	STAIRS UP

CLIENT
Michael Clynch Associates

LOCATION
Site Off
Brockholes Lane
Penistone

SHEET	1 OF 1
SCALE	1 : 500
DRAWN	Andrew Tuun
DATE	November 2007
LEVEL DATUM	ARBITRARY
GRID DATUM	ARBITRARY
B.M. USED	TBM on nail at ST01 Value 100.000m

DRAWING NO.
1485/1

All Services to be Field Verified
All Drawings remain the property of