Proposed Residential Development at Cote Lane, Thurgoland

1800MM HIGH TIMBER FENCE

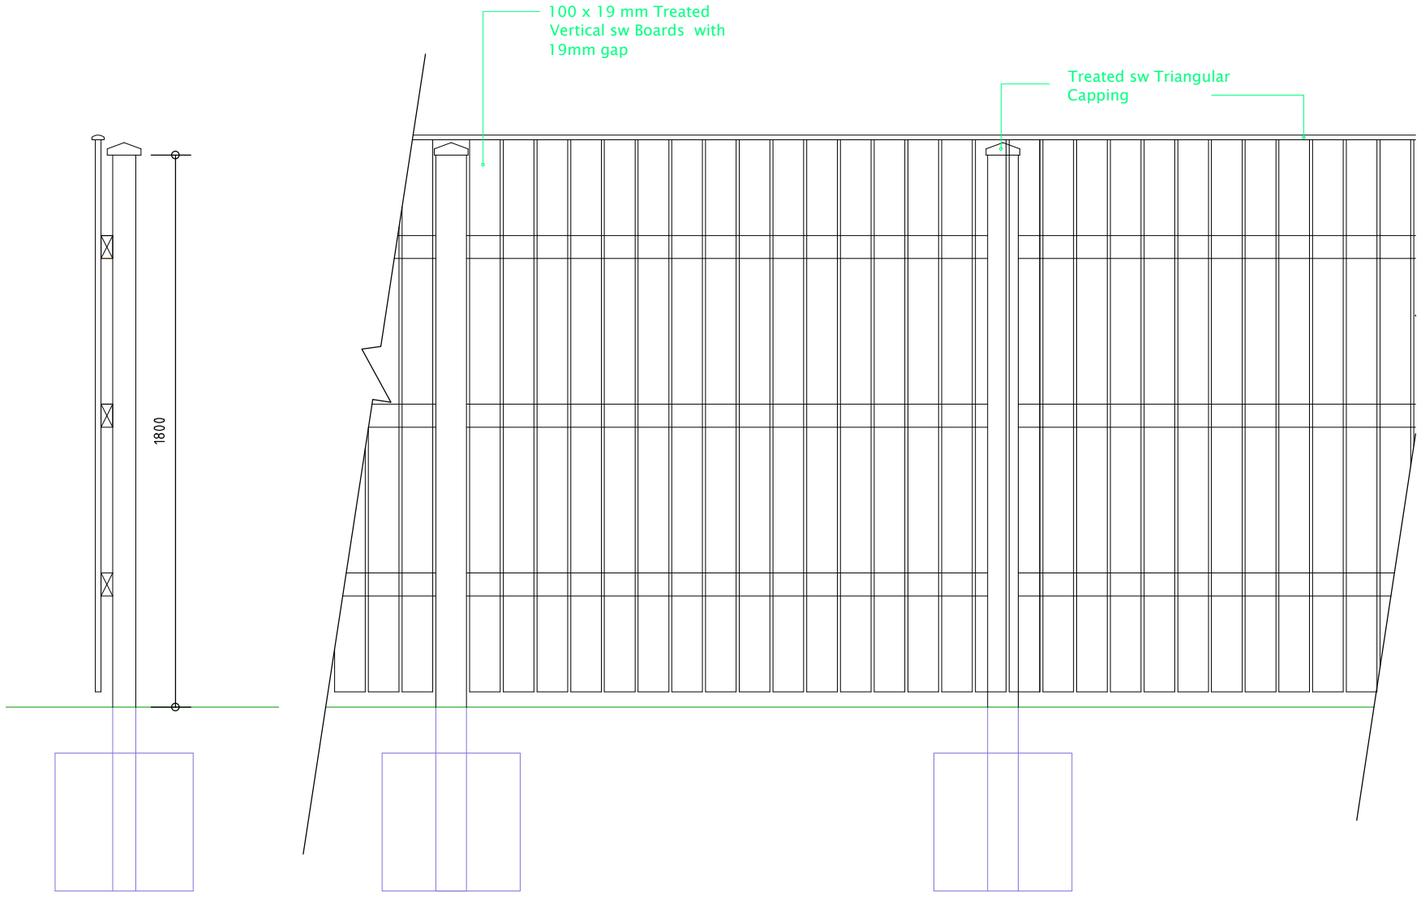

1800MM HIGH TIMBER GATE

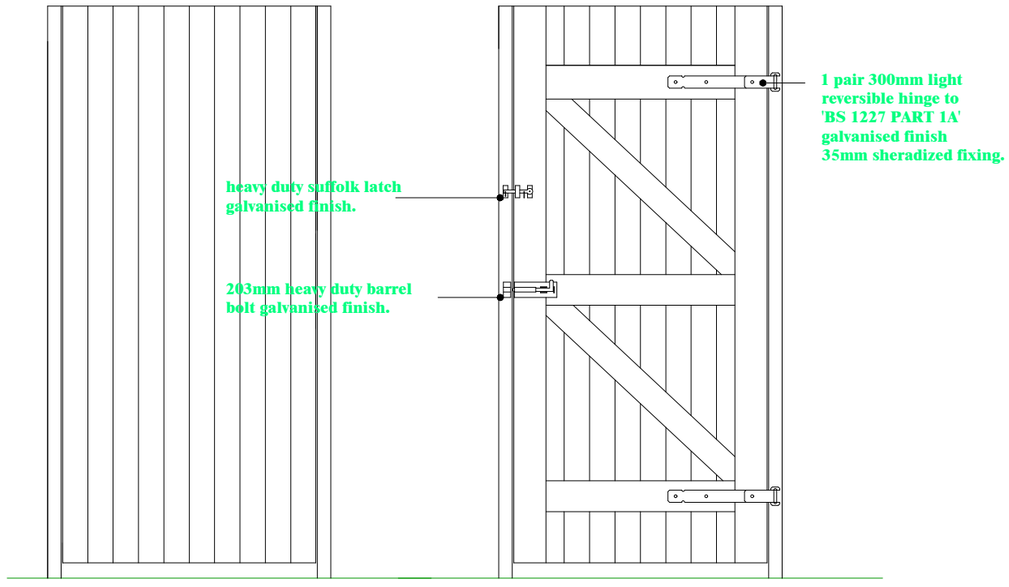

PUBLIC FACING

PRIVATE FACING

Rev	By	Note	Date

Berkeley DeVeer

Thorp Arch Grange Walton Road Thorp Arch Wetherby LS23 7BA
T: 01937 543 595 F: 01937 582 333 E: info@berkeleydeveer.co.uk

PROJECT Cote Lane, Thurgoland
TITLE 1.8m Fence & Gate
DATE July 2019 SCALE 1:20@A3
DWG. NO. BT.01 REVISION -
DRAWN CHECKED

DO NOT SCALE FROM DRAWINGS. ANY DISCREPANCIES TO BE NOTIFIED TO THE ARCHITECTS. COPYRIGHT RESERVED

1800mm High Timber Fence & Gate