


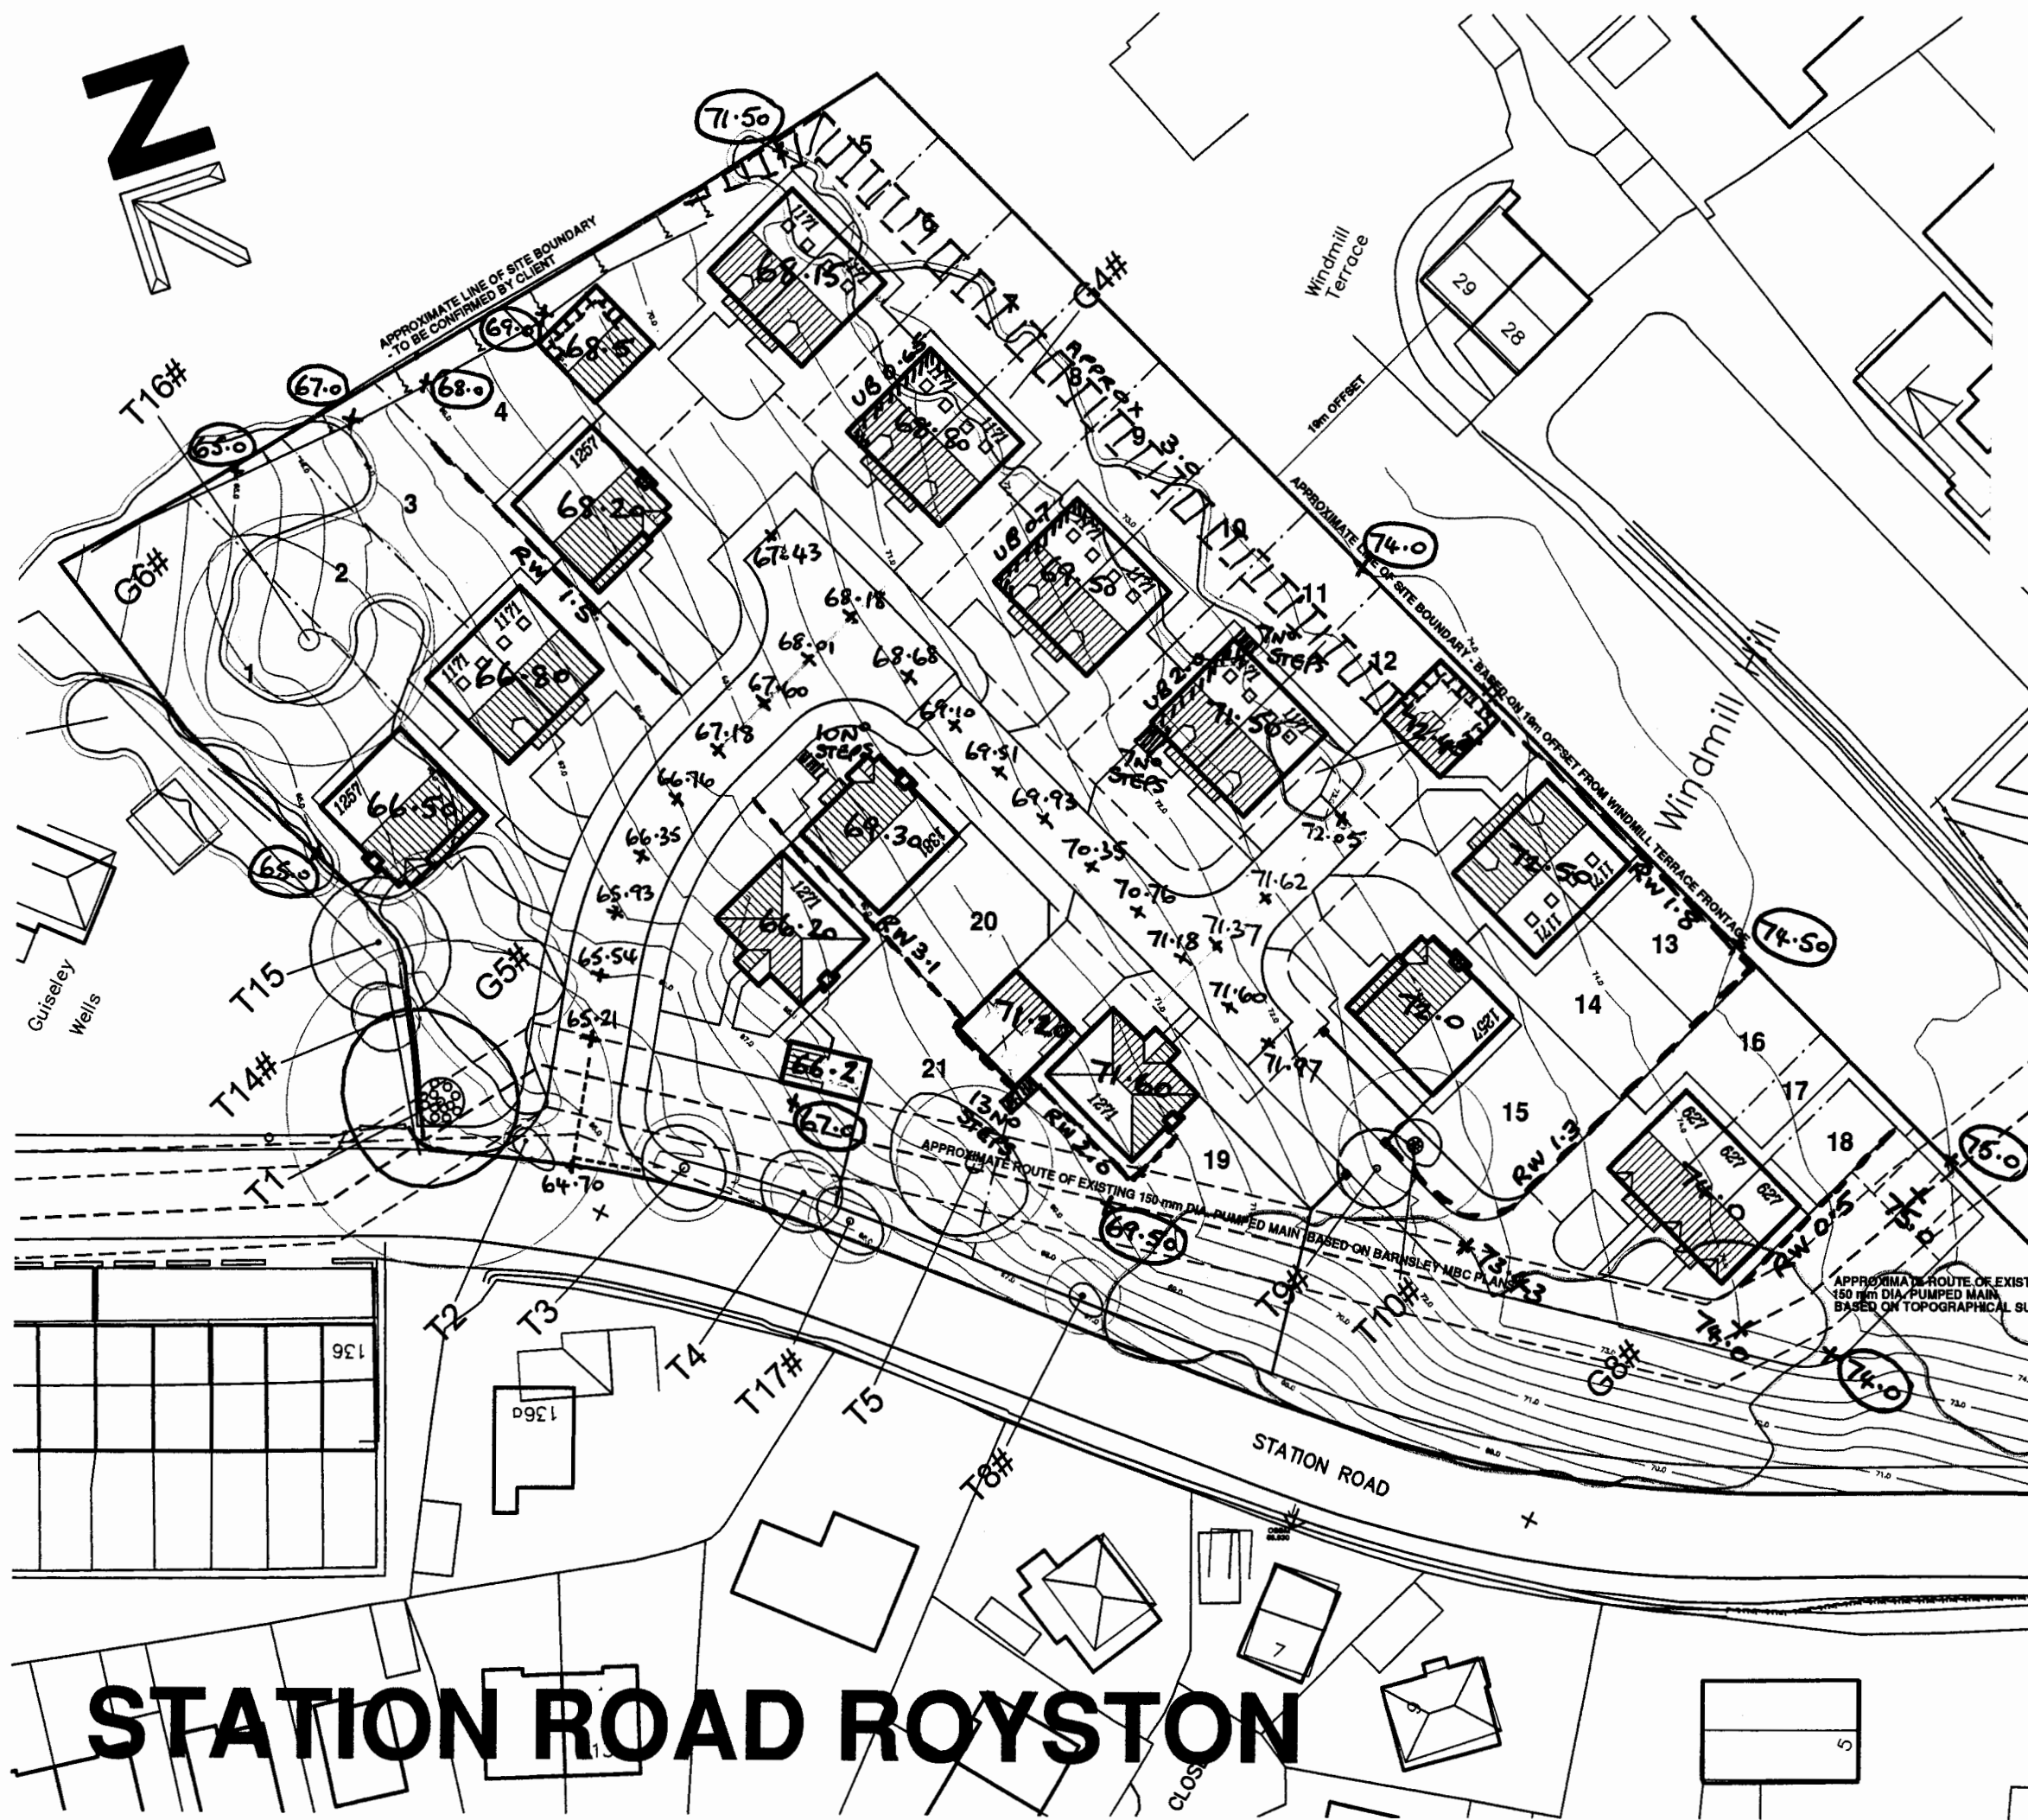

+	74.50	EXISTING LEVEL
+	71.18	PROPOSED LEVEL
	<u>RW 2.0</u>	RETAINING WALL WITH MAXIMUM HEIGHT (METRES)
	<u>UB 0.7</u> ////////	UNDERBUILD WITH MAXIMUM HEIGHT (METRES)
	IIIIII	TANKING TO GARAGES
	I I I I	CRIB WALL OR SIMILAR WITH APPROX HEIGHT (METRES)

SCALE 1:500 JUNE 2014

597-SKL-02