




1) This drawing and the design and details depicted thereon are the copyright of Peter Dimberline Chartered Architect.
2) All dimensions on this drawing are to be checked by the Contractor and any discrepancies are to be reported to the Architect.
3) Do not scale critical dimensions off this drawing.
4) Contractor to ensure that all Health & Safety requirements (CDM Regulations) in relation to this project will be complied with.

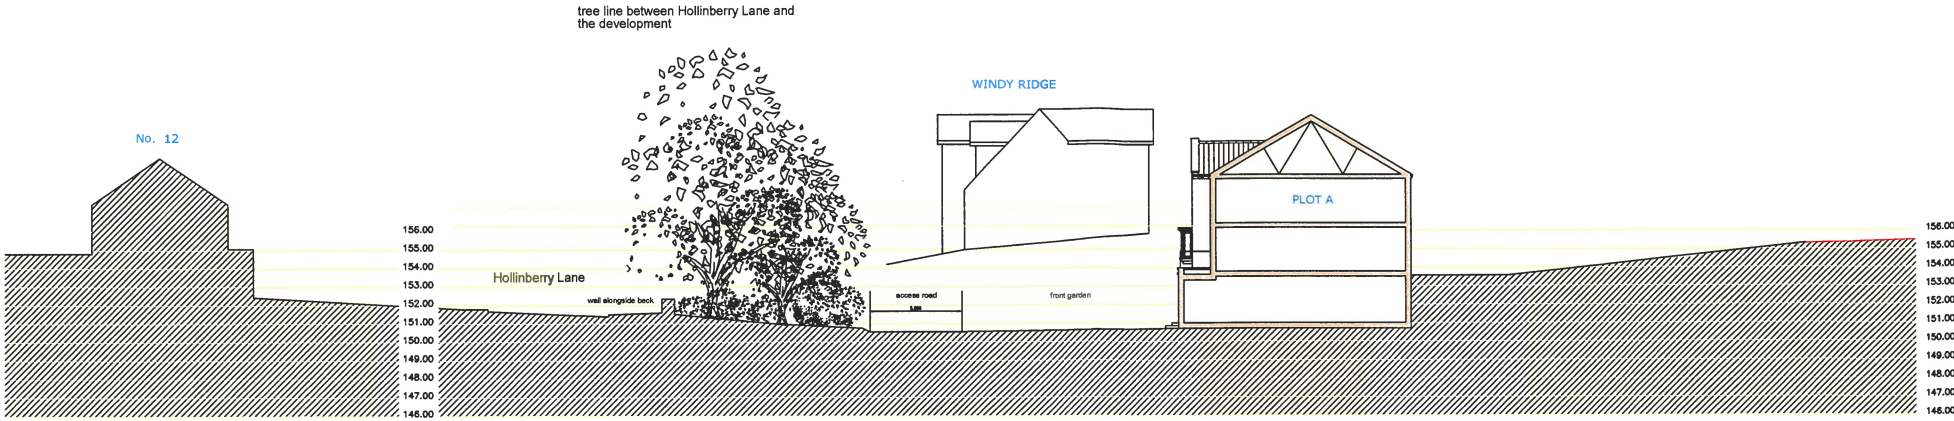

SECTION THROUGH PLOT A

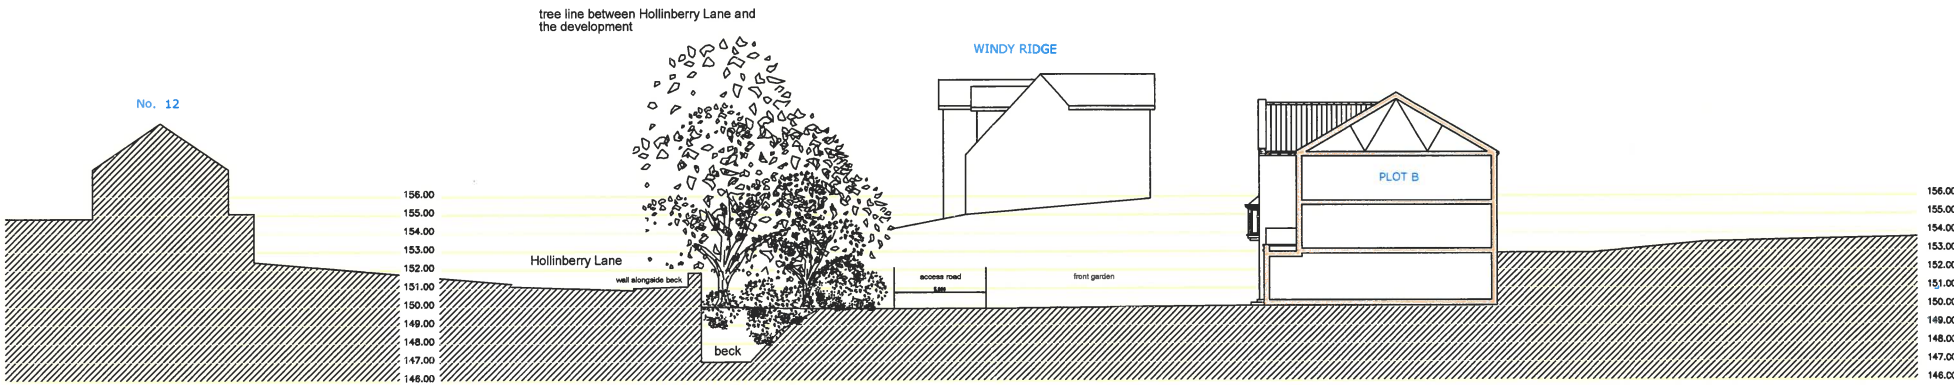

SECTION THROUGH PLOT B

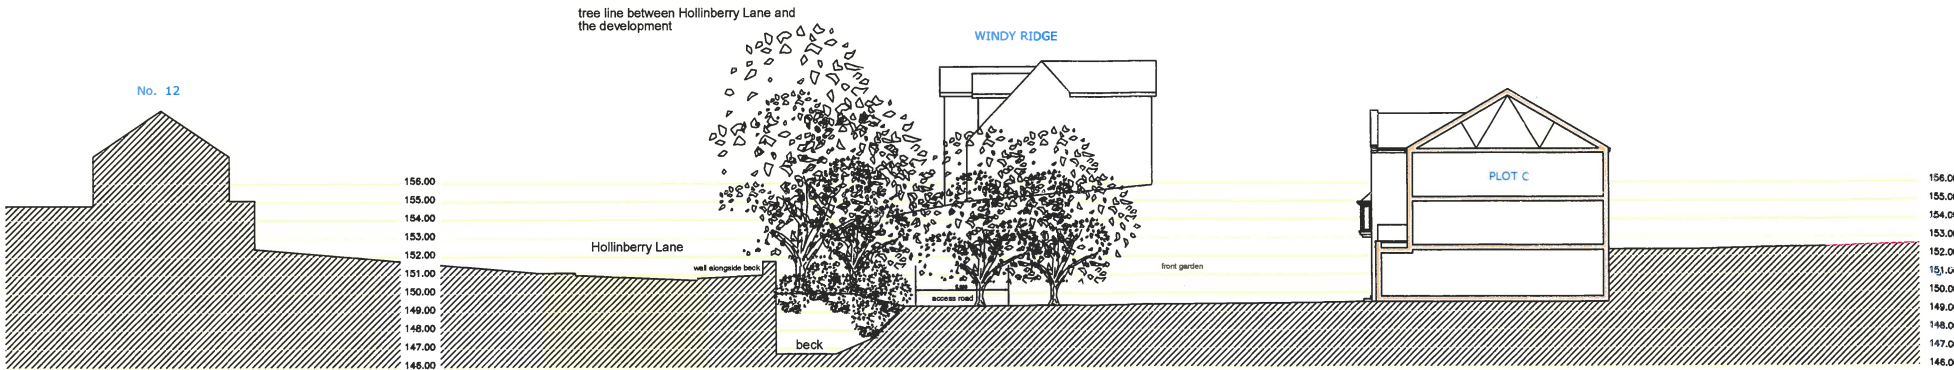

SECTION THROUGH PLOT C

REVISIONS

PETER DIMBERLINE Dip Arch, RIBA
CHARTERED ARCHITECT

**2 TIPSEY COURT, STAINCROSS
BARNSELEY, S75 6FZ**

tel/fax (01226) 390947
email: pdimberline@tiscali.co.uk

CLIENT
Mr S Wragg

PROJECT
Proposed residential development

LOCATION
**Hollinberry Lane, Howbrook
Nr Sheffield**

DRAWING
Cross sections through site

SCALES **1:200** DATE **Aug' 16**

DRWG No. **2016/18/01 sh.2** DRAWN BY
REV. **PD**