


NOTES

- 1) This drawing is the copyright of the draughtsman and may not be reproduced or used except by written permission.
- 2) Dimensions must not be scaled from this drawing. The Contractor is to check and verify all building and site dimensions before work is put in hand.
- 3) This drawing must be read and checked against any other specialists drawings.

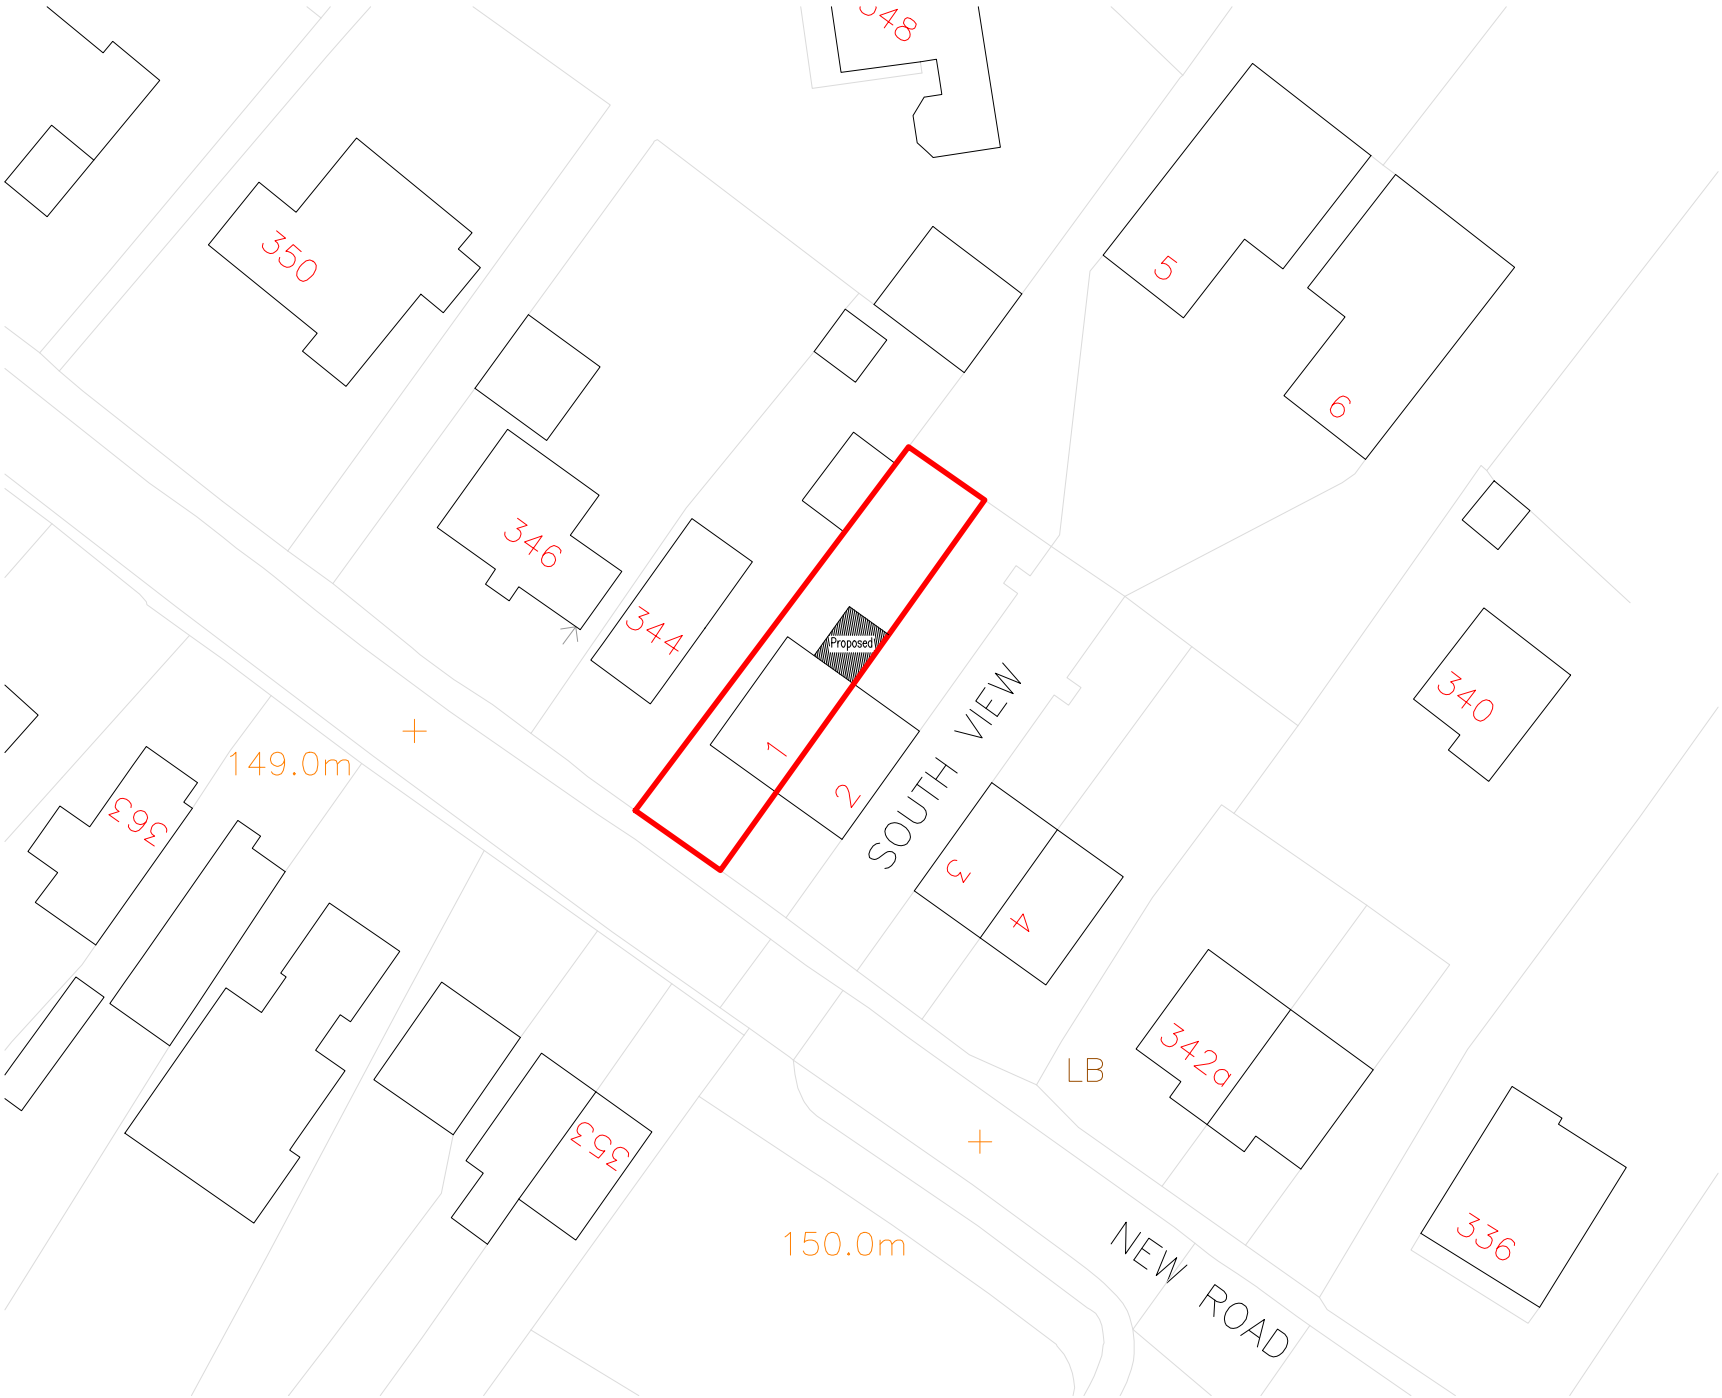

LOCATION PLAN
SCALE 1:250

W

Whitshaw Builders Ltd.

Daf				Client
New Rd				Job
-				
Location Plan				Title
DRAWN	CHECKED	DATE	SCALE	A1 ISSUE
K M	-	Feb 2020	AS SHOWN	
REVISION	DRAWING STATUS	Job No	DRAWING No	
A	-	01	001	

© COPYRIGHT EXISTS ON THE DESIGNS AND INFORMATION SHOWN ON THIS DRAWING
The Contractor must verify all dimensions on site before making shop drawings or commencing work of any kind. No dimensions to be scaled from this drawing
Engineer to be notified of any discrepancies in dimensions immediately