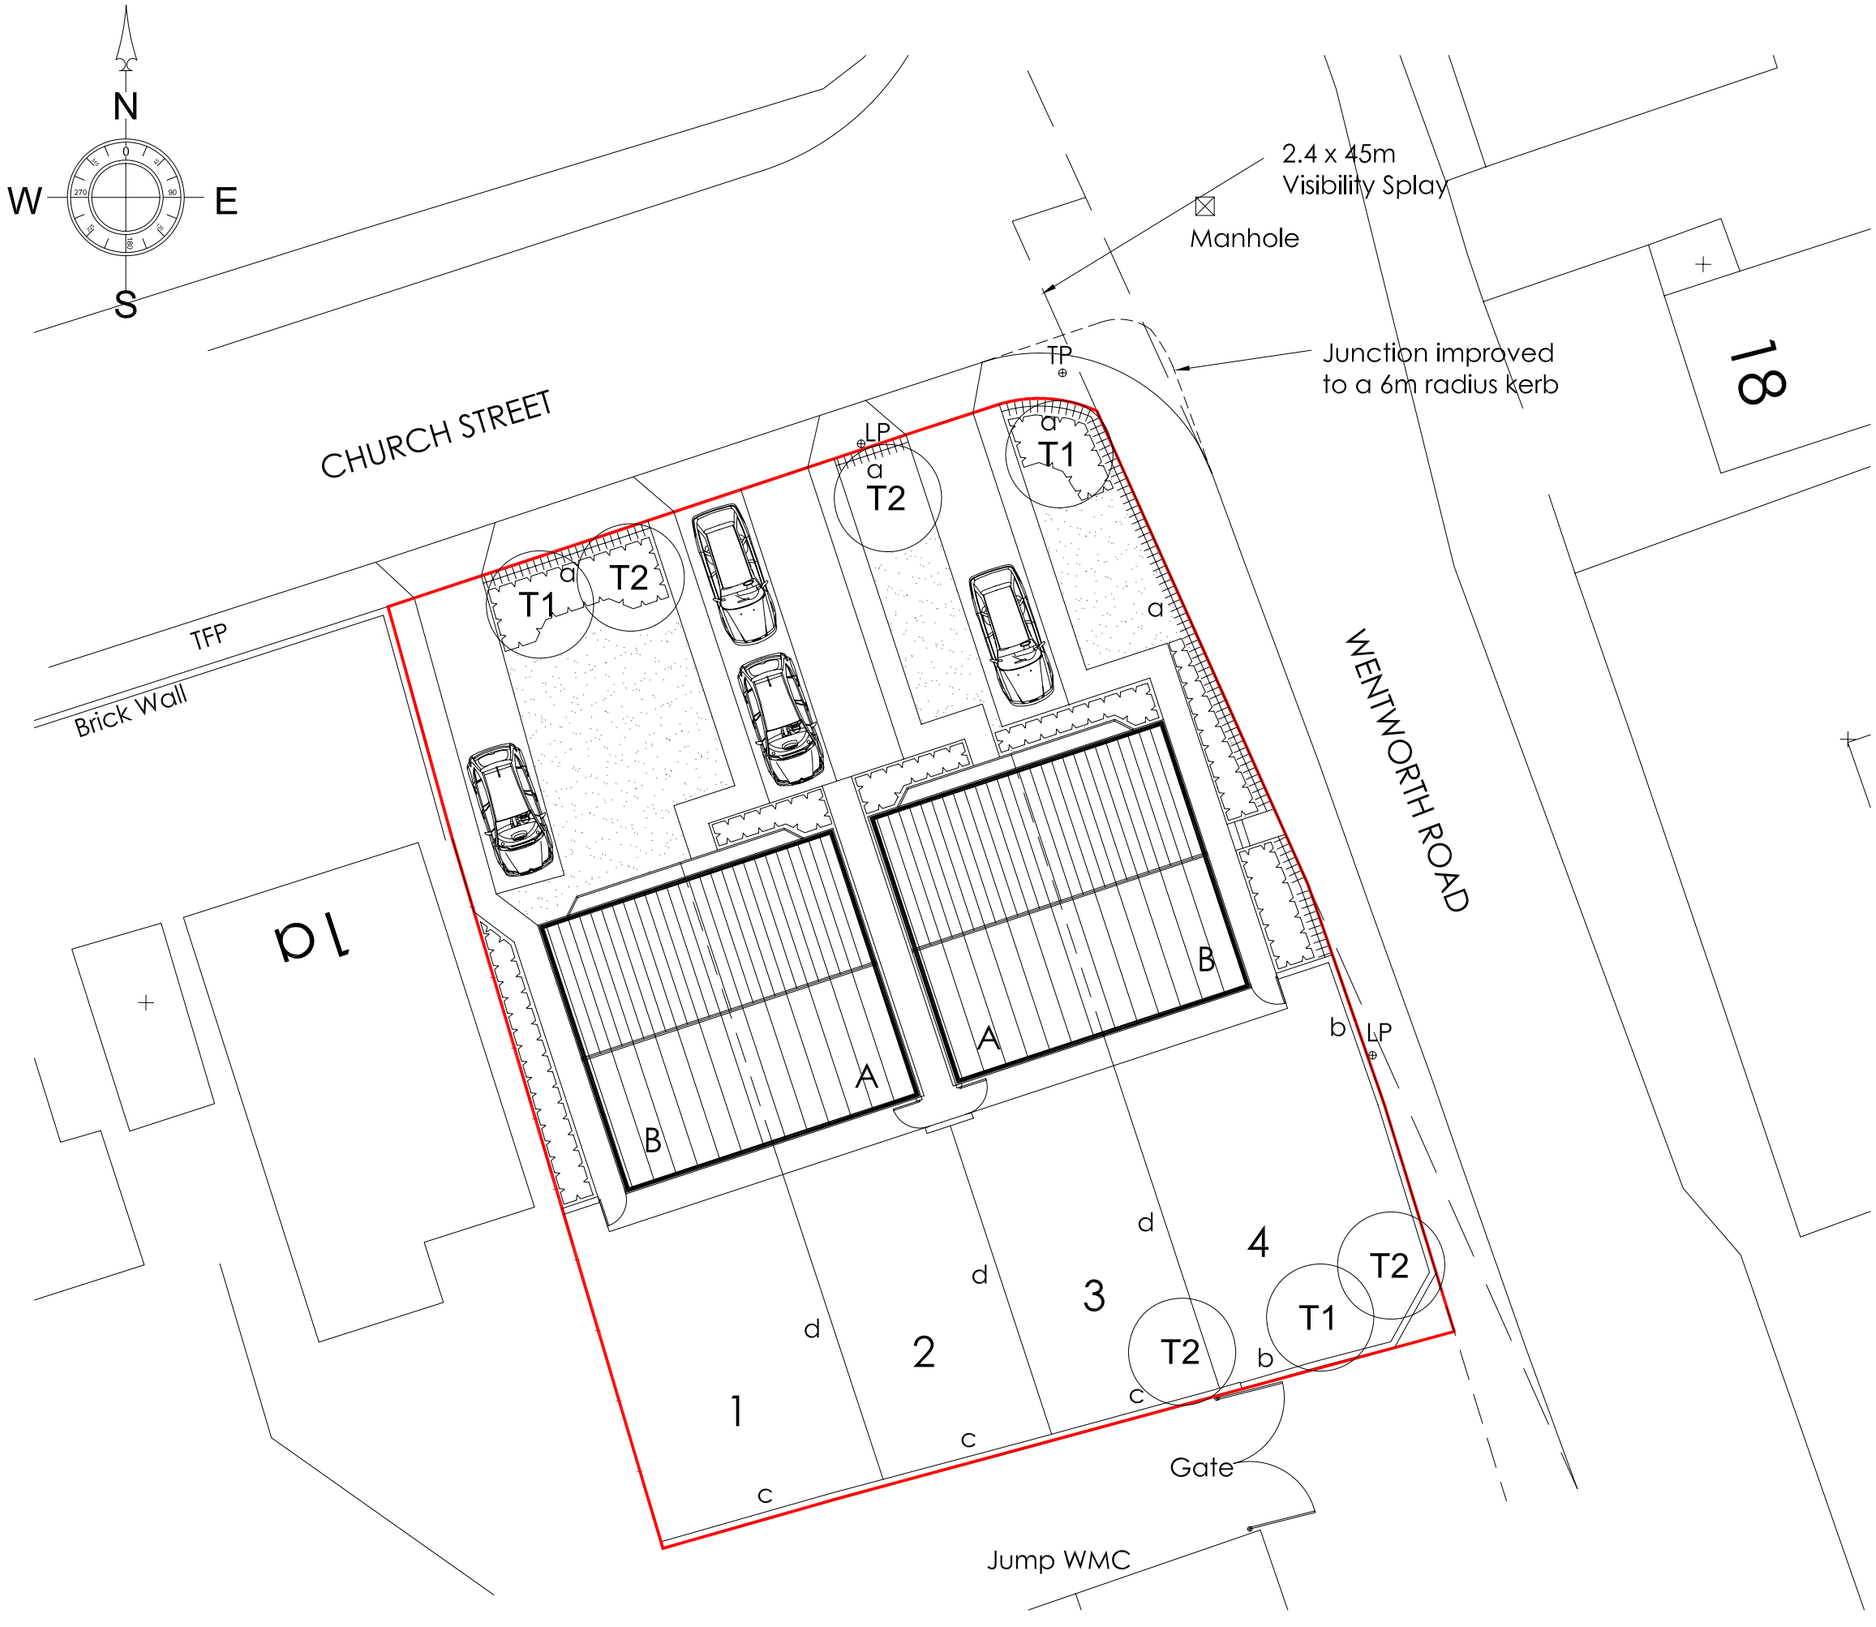


House Type Schedule

Type A 2 No.
3 bed Semi detached with 2 Parking Spaces

Type B 2No.
3 bed Semi detached with 2 Parking Spaces

BOUNDARY KEY

- a 900mm high metal railings
- b 1800mm high pier and panel wall
- c 1800mm high close boarded timber fence
- d 600mm high demarcation fence

MATERIAL SCHEDULE

Roof tiles - Grey concrete

Brick - Red /Buff

Artstone - Buff

Windows - White Upvc

Rev B 09/05/12 OS detail added.
Rev A 19/04/12 Parking removed from rear. Plots moved back with parking to front.
Revision :

Scale : 1:200 @A3
Date : 28/08/09
Drawn by : SB

Project :
Proposed Development
at
Church Street,

Title :
Jump
Site Layout

Drg No : CS-J/01 Rev : B