



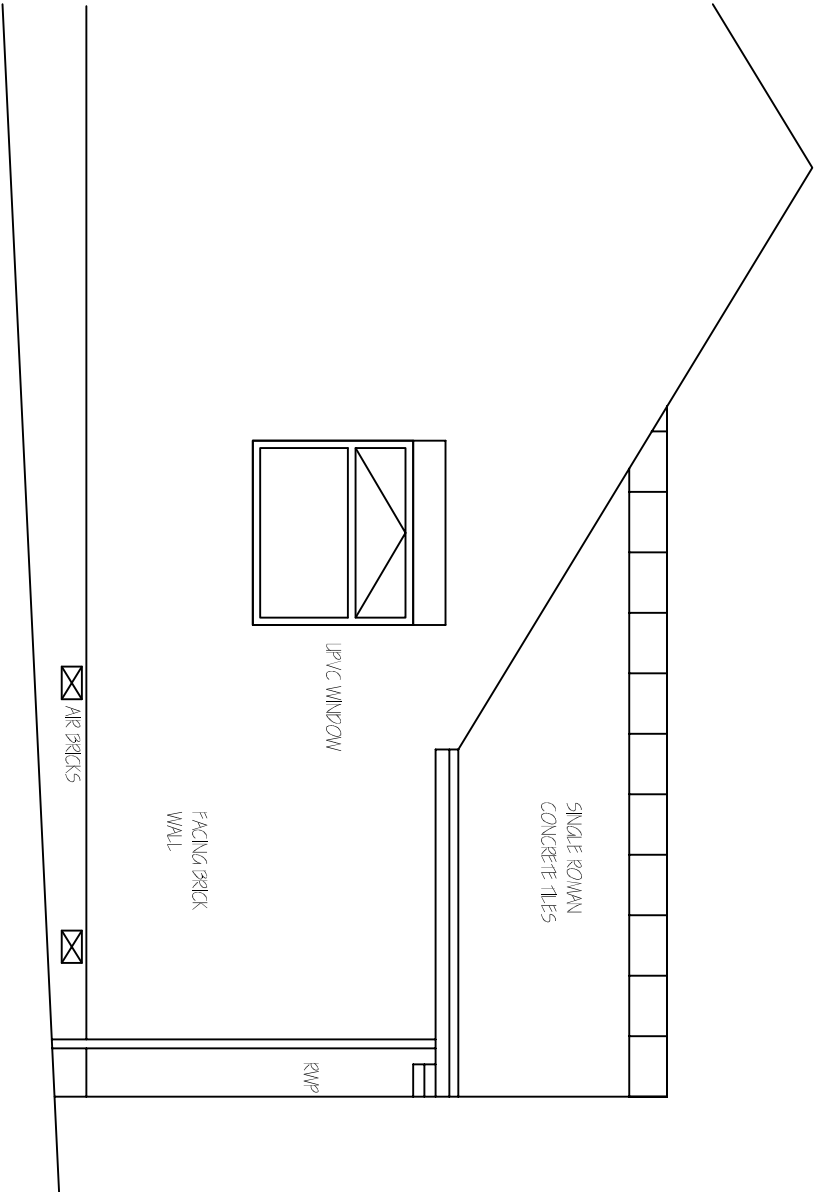

EXISTING SIDE
ELEVATION 1:50

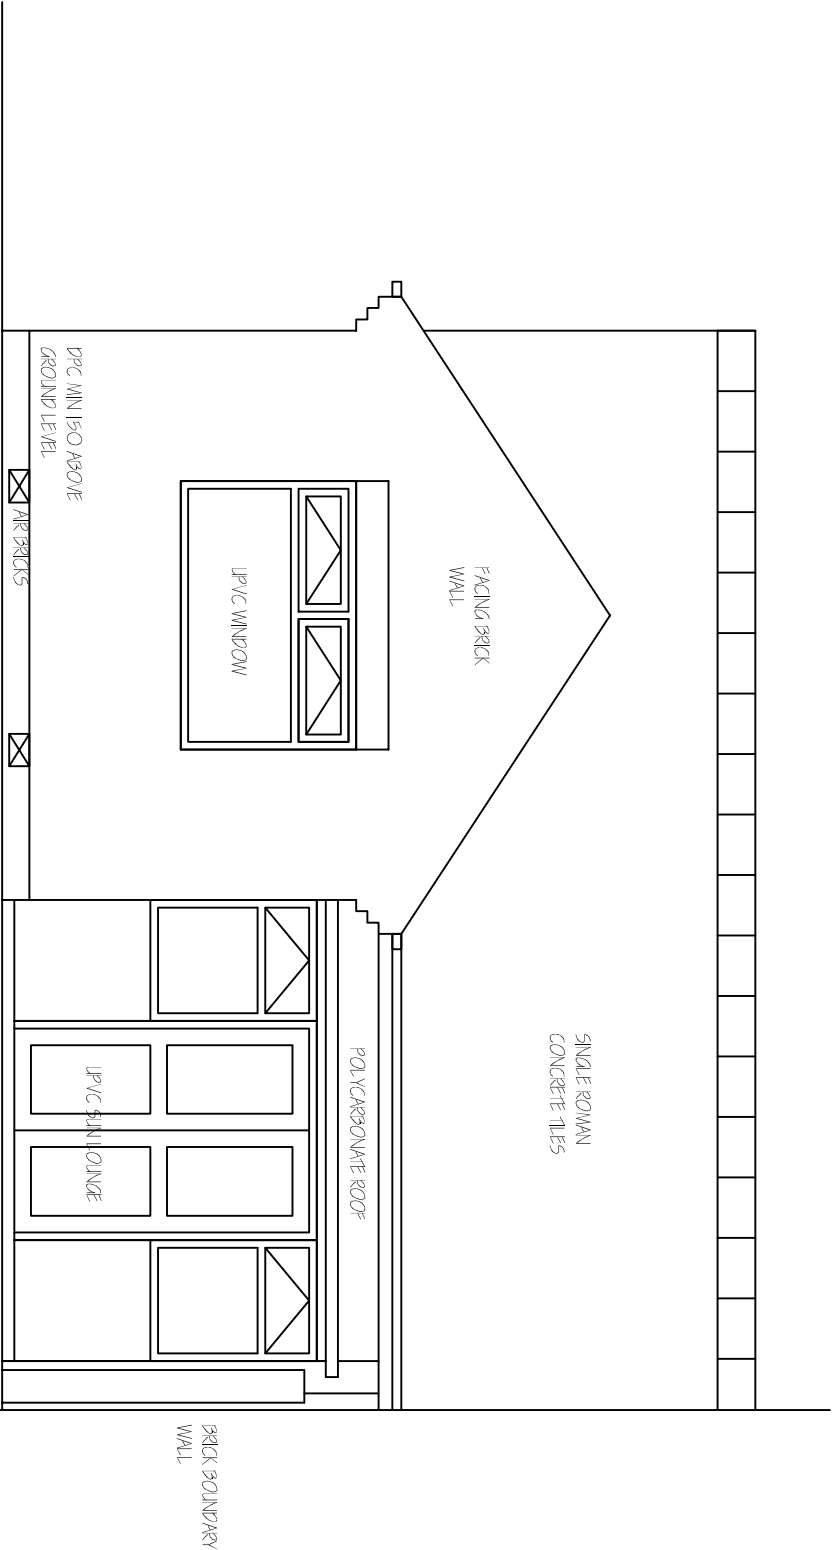

EXISTING REAR
ELEVATION 1:50

Revisions	A. A----	00-00-
This drawing is for planning permission only and is not a construction drawing.		
Drawing Title	EXISTING-ELEVATION	
Job No. - Dwg No.	JW/2013/1	—
Client:	JOHN MAINWRIGHT 26 BEVAN CLOSE EASTCAR BARNSELEY S74 8DR	
Scale.	1:50	