THIS DRAWING IS COPYRIGHT. © ALL DIMENSIONS TO BE CHECKED ON SITE PRIOR TO COMMENCEMENT OF WORK. GHM PARTNERSHIP TO BE NOTIFIED OF ANY OMISSIONS OR ERRORS. THIS DRAWING IS NOT TO BE SCALED.

GHM PARTNERSHIP CAN NOT BE HELD RESPONSIBLE FOR THE ACCURACY OF INFORMATION PRODUCED BY OTHERS FOR THE PURPOSES OF PRODUCING OUR DRAWINGS I.E. TOPOGRAPHICAL SURVEYS. AREA MEASUREMENTS ARE PROVIDED FOR INFORMATION ONLY. ANY VERIFICATION OF MEASUREMENTS SHOULD BE SOUGHT FROM A SUITABLY QUALIFIED SURVEYOR. GHM PARTNERSHIP CAN NOT BE HELD RESPONSIBLE FOR THE ACCURACY OF COMPUTER SOFTWARE USED TO DETERMINE MEASUREMENTS.

DO NOT SCALE - ASK FOR DIMENSION

USE ONLY FOR PURPOSE INDICATED BELOW

1:1 @ A1

0 20mm 40mm 60mm 80mm 100mm

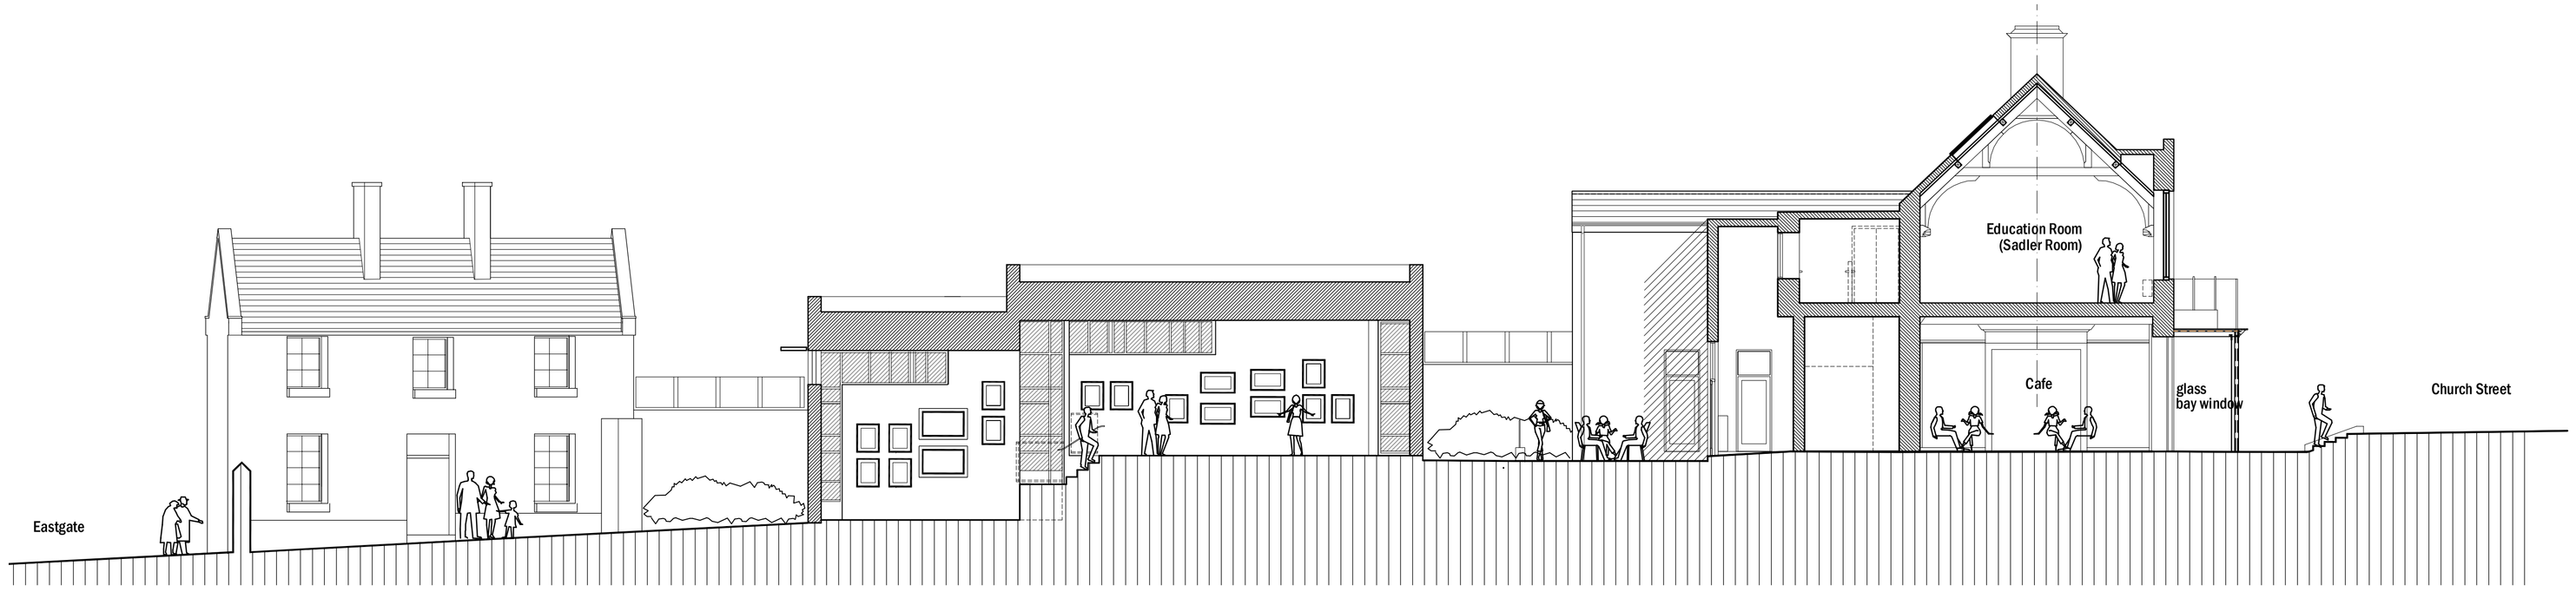

Proposed Section BB looking south

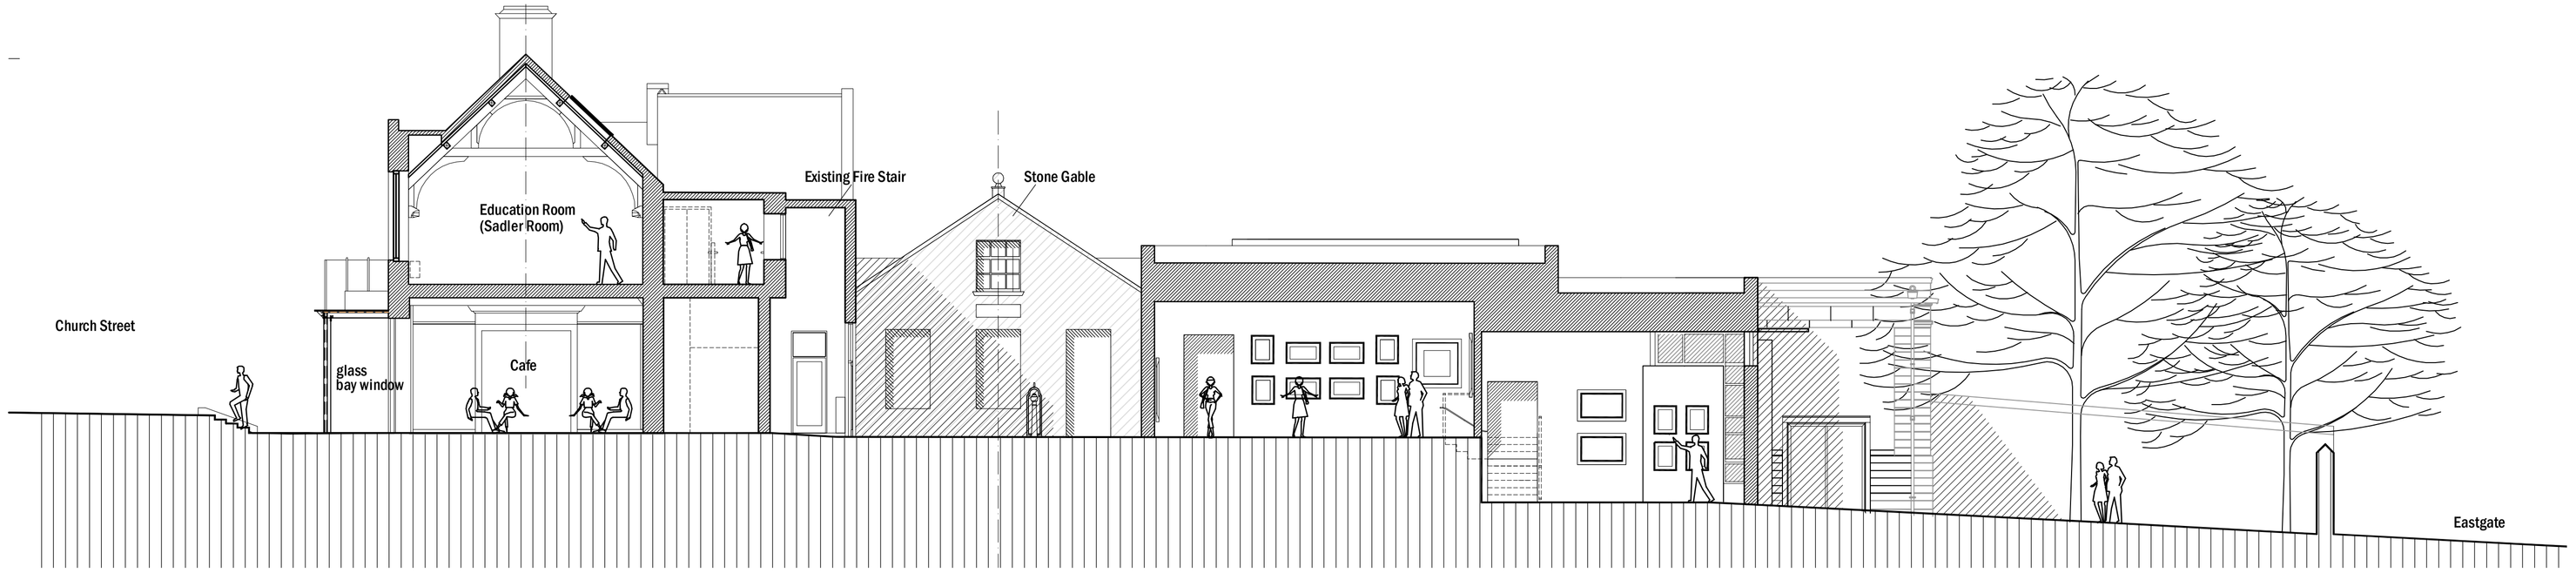

Proposed Section AA looking north

0 5 10 15metres

REVISIONS

A - notes added; lower-gallery rooflight reduced in size.	03.03.14 RNM
B - notes added; steps and hoist repositioned.	05.03.14 RNM
B - Rooflights removed.	19.05.14 RNM

COOPER GALLERY

BARNSLEY Metropolitan Borough Council

REVISION	DESCRIPTION	DATE	DRAWN	CHECK

GHMPARTNERSHIP

20 FINK HILL HORSFORTH LEEDS LS18 4DH
T: 0113 239 0006 www.ghmpartnership.co.uk

PROJECT	COOPER GALLERY Barnsley EXTENSION		
DRAWING TITLE	SECTIONS AA AND BB		
DATE	FEB 2014	DRAWN	RNM
SCALE @ A1	1:100 @ A1	CHECK	RG
STATUS	PLANNING		
JOB NO.	RL3111		
DRAWING NO.	103	REVISION	C