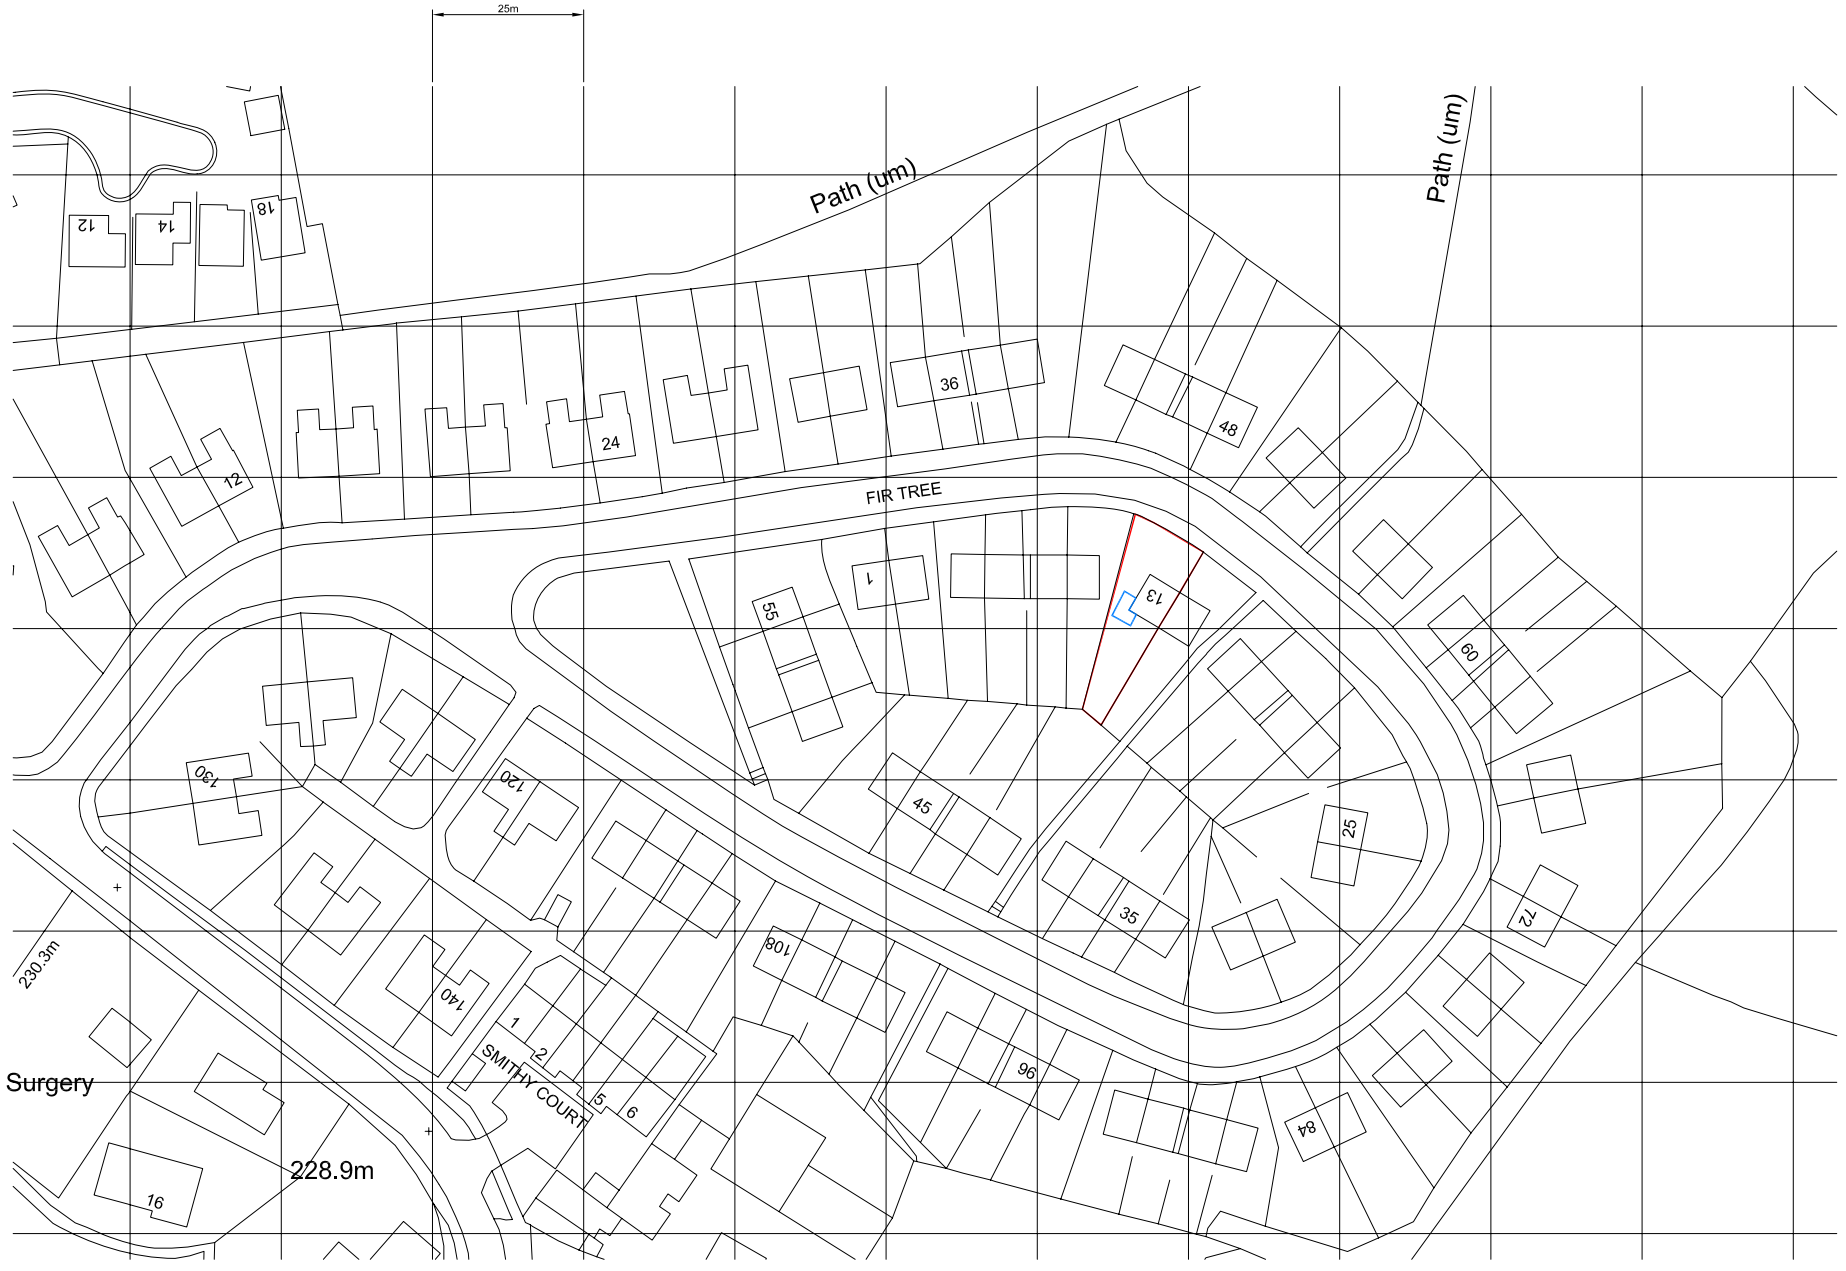


Ordnance Survey (c) Crown Copyright 2012. All rights reserved. Licence number 100020449

LOCATION PLAN 1/1250

Extent of ownership shown by RED line

Extent of works shown by BLUE line

Licence Number: 100020449

ORIGINAL SHEET SIZE A3

Rev	Date	Details	By

Do not scale this drawing. All dimensions to be checked on site.

Address

13 Fir Tree Estate
Thurgoland
Sheffield
S35 7BE

Title

Proposed Single Storey Extension to Side and Rear

LOCATION PLAN

Client

Mr. J. Oldfield

Agent

Anthony T Ward
Architectural Services

9 Wellcroft Mews, Worsbrough Village, Barnsley, S70 5LR

Tel: 07980 865432

e-mail: anthony.ward1@yahoo.co.uk

drawn	ATW	checked		drawing no.	rev.
scales	1/1250	date	19/02/2012	54/12/P/LOCATION	