
Drawing No.	Rev No.
MSP001 -003	

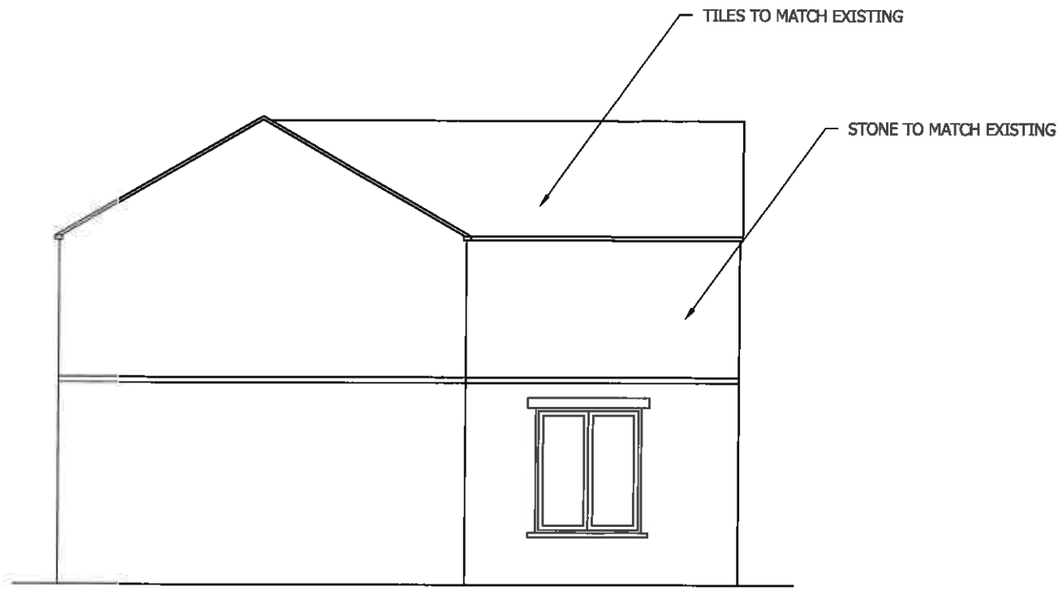

PROPOSED SIDE ELEVATION
SCALE 1:100 AT A3

DO NOT SCALE: Contractor to check all dimensions and report any omissions or errors

NOTES

Rev	Description	By	Chk	App	Date

JRB DESIGNS Ltd
1 Saville Road
Cudworth
Barnsley
S72 8LT
Tel: 01226 383542
Fax: 01226 380078
Mob: 07970 541192
Email: john@jrbdesigns.co.uk

This drawing is copyright. © jrbdesigns Ltd.

Client
MR. S PEARS

Drawing Title
PROPOSED ELEVATIONS

Address
BANK HOUSE FARM
HILLSIDE LANE
THURLSTONE
S36 9QJ

Project Title:
PROPOSED TWO STOREY REAR EXTENSION & DET GARAGE

Purpose of Issue:
PLANNING

Drawing Status
FIRST ISSUE

Scale at A3	Drawn By	Date	
AS SHOWN	JRB	10/02/2016	
Checked By	Date	Approved By	Date
	10/02/2016		10/02/2016
Project No.	Drawing No.		Revision
MSP001	003		-

APPROVAL [X] INFORMATION [ ] TENDER [ ] CONTRACT [ ] CONSTRUCTION [ ]