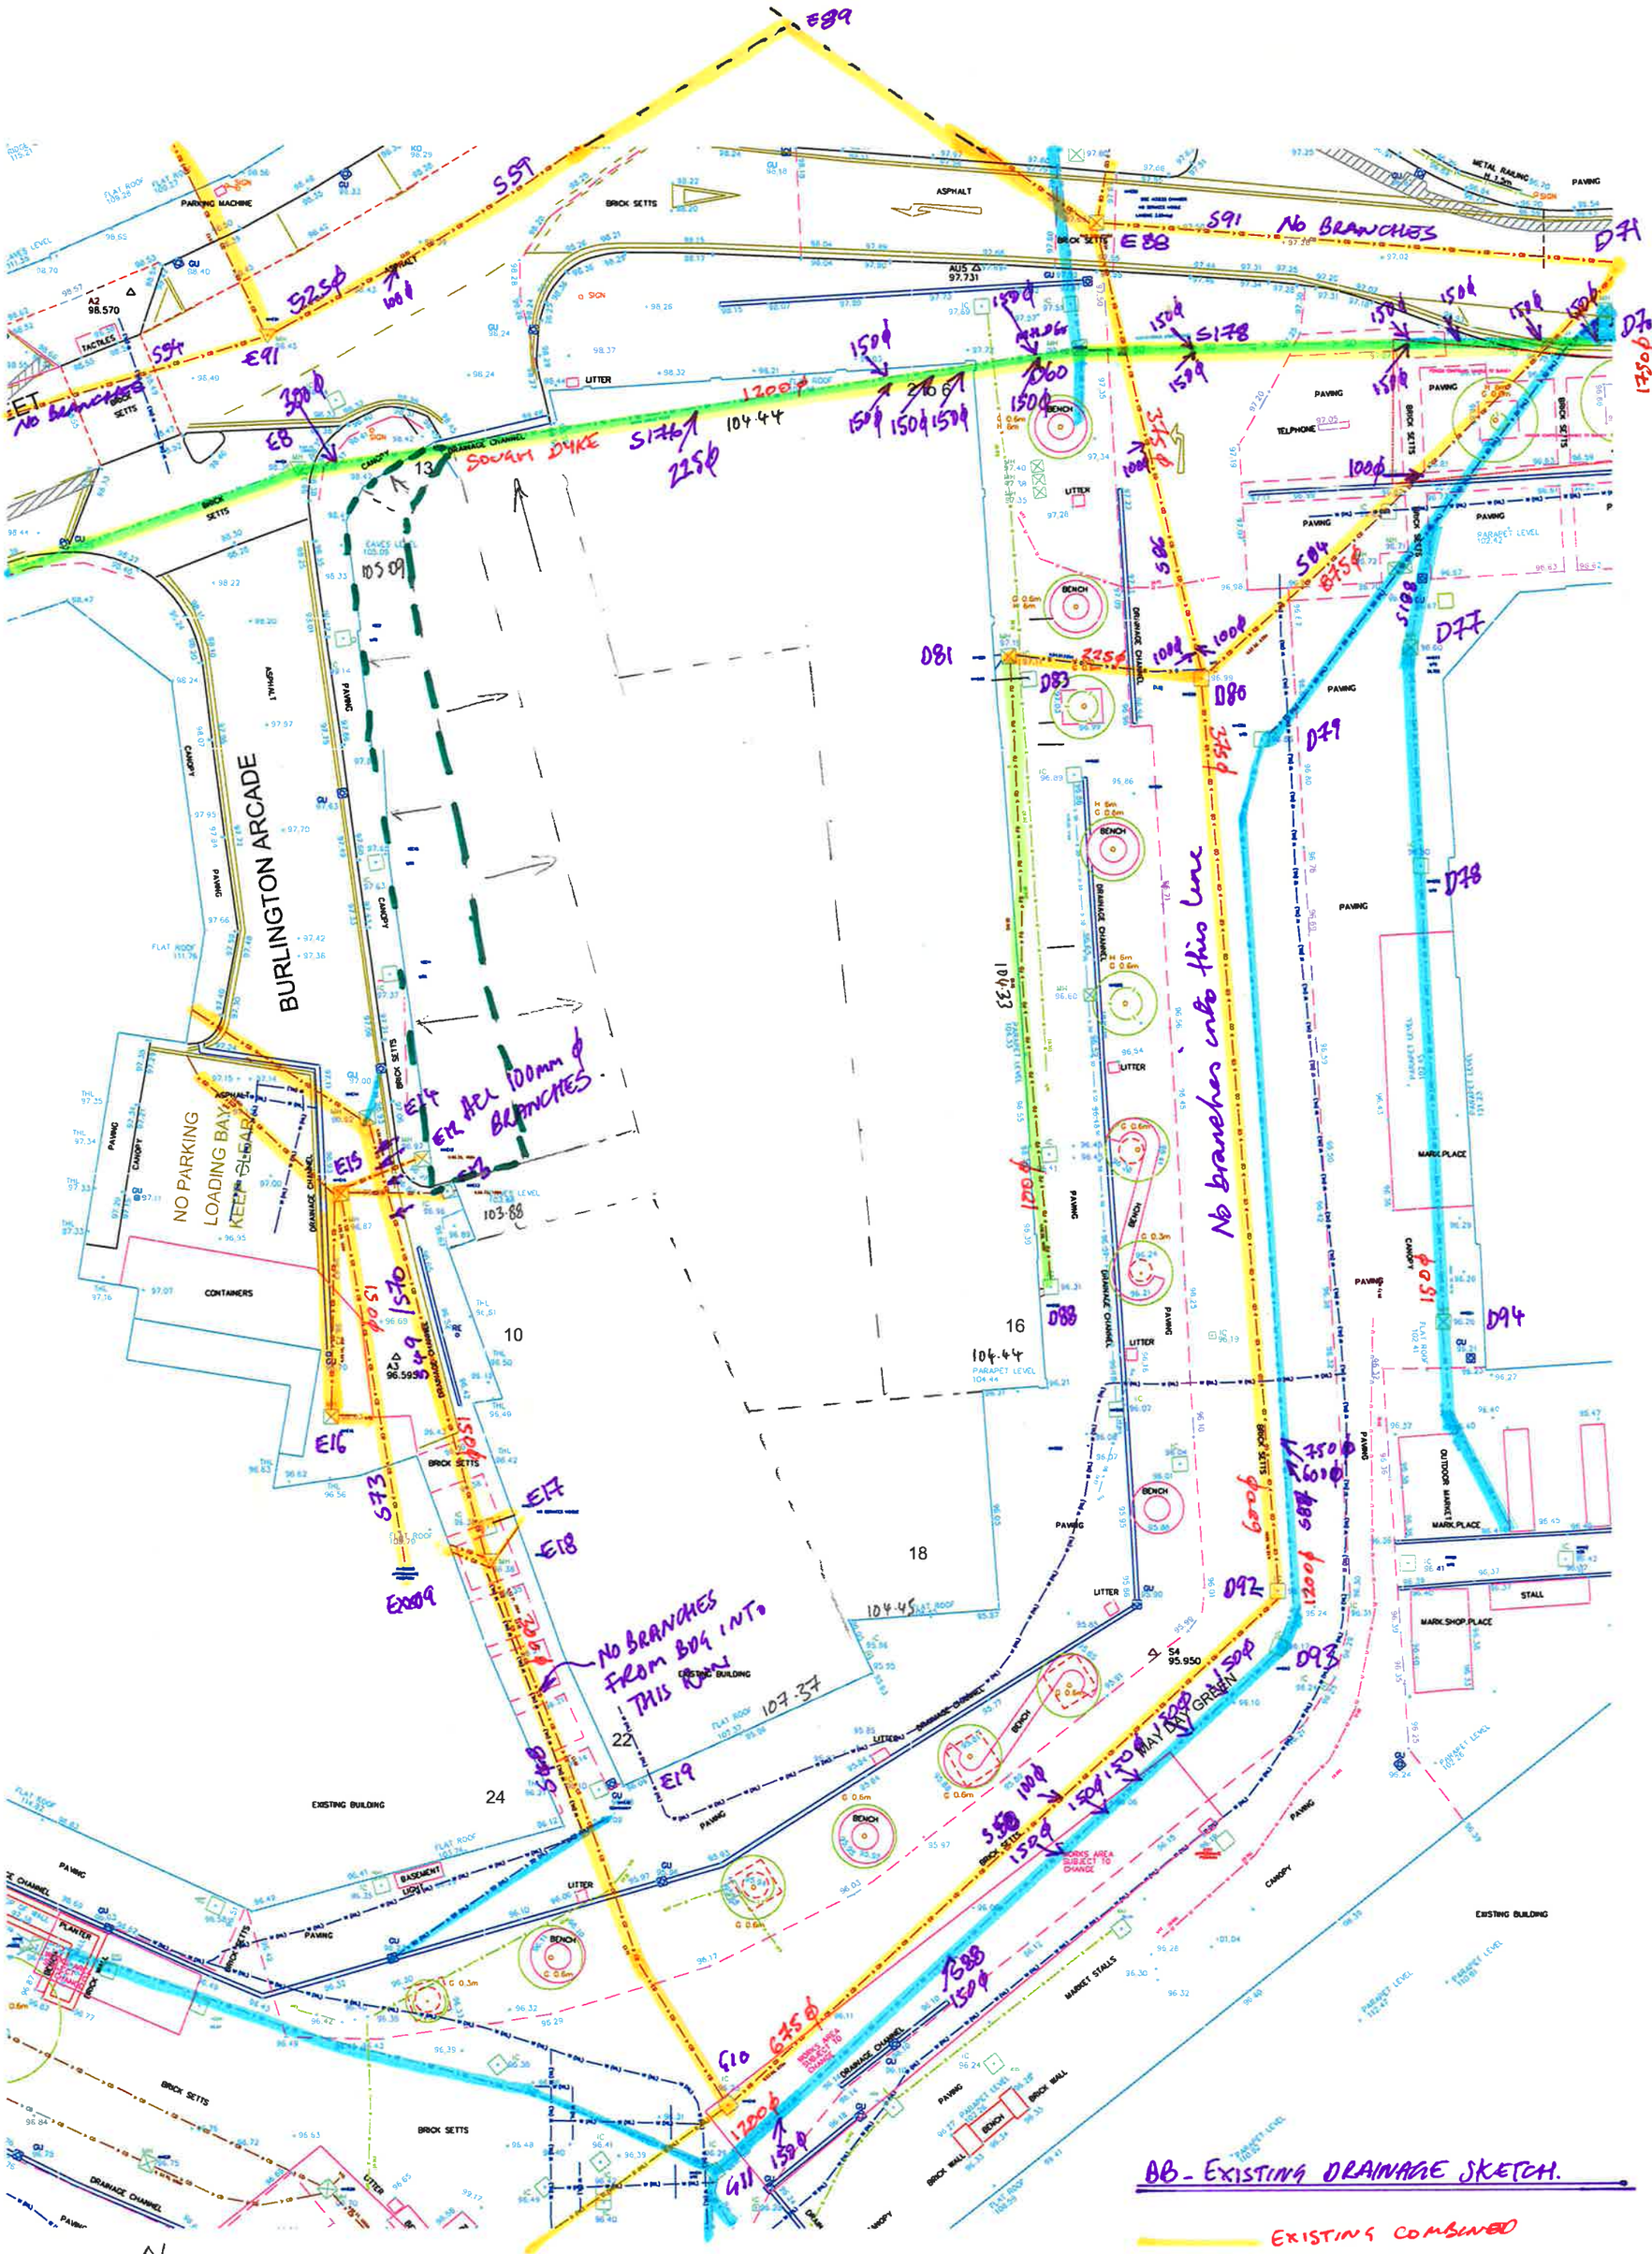

BB - EXISTING DRAINAGE SKETCH.

EXISTING COMBINED

EXISTING FOUL

EXISTING SURFACE WATER

EXISTING SOUTH DYKE

NOT TO SCALE