Mapping sourced from Ordnance Survey

Location Map



DPS6300QH

Produced 21/02/2012 from the Ordnance Survey National Geographic Database and incorporating surveyed revision available at this date. © Crown Copyright 2012

Reproduction in whole or in part is prohibited without the prior permission of Ordnance Survey

Ordnance Survey and the OS Symbol are registered trademarks of Ordnance Survey, the national mapping agency of Great Britain.

The representation of a road, track or path is no evidence of a right of way.

The representation of features as lines is no evidence of a property boundary.

0 20 40

Scale 1:1250

Supplied By: **Barnsley Metropolitan**

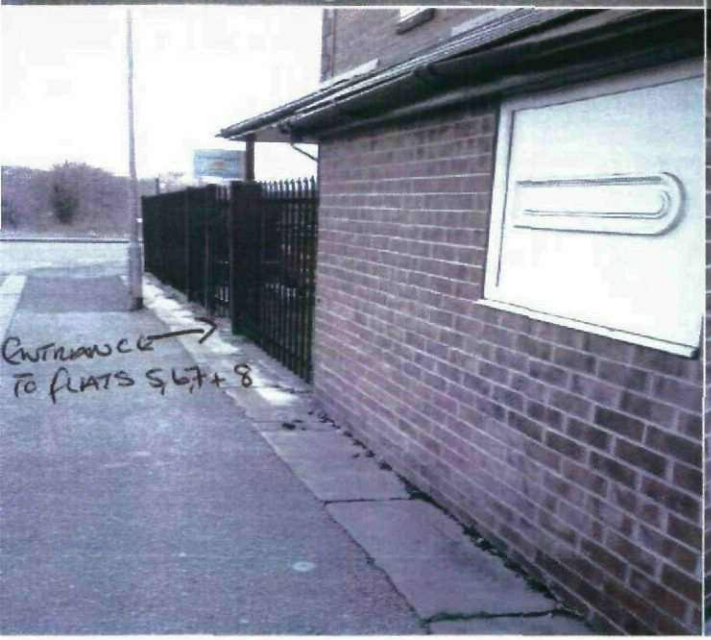
Serial number: 001026509

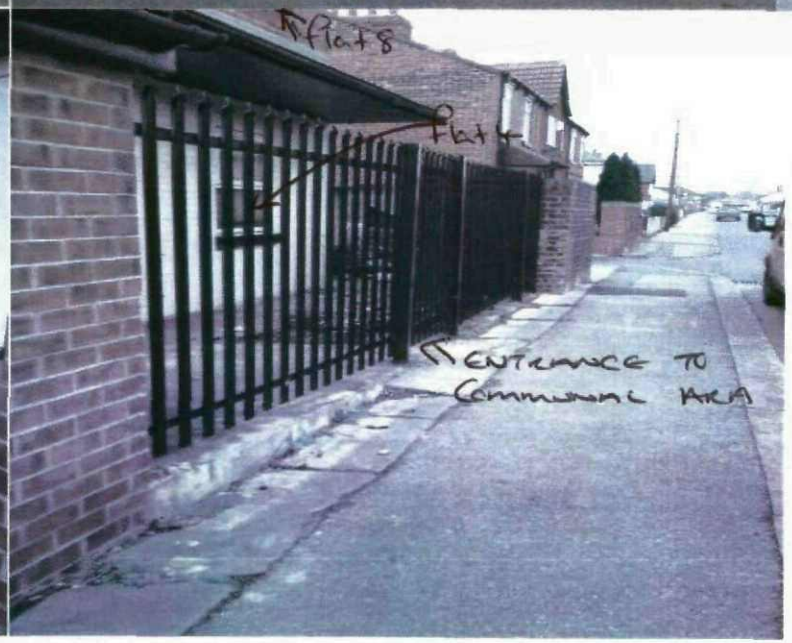
Plot Centre Coordinates: 445268, 405492


Flat 6
Flat 5
Flat 1


Flat 8
Flat 4
Flat 3


Flat 5
Communal Area

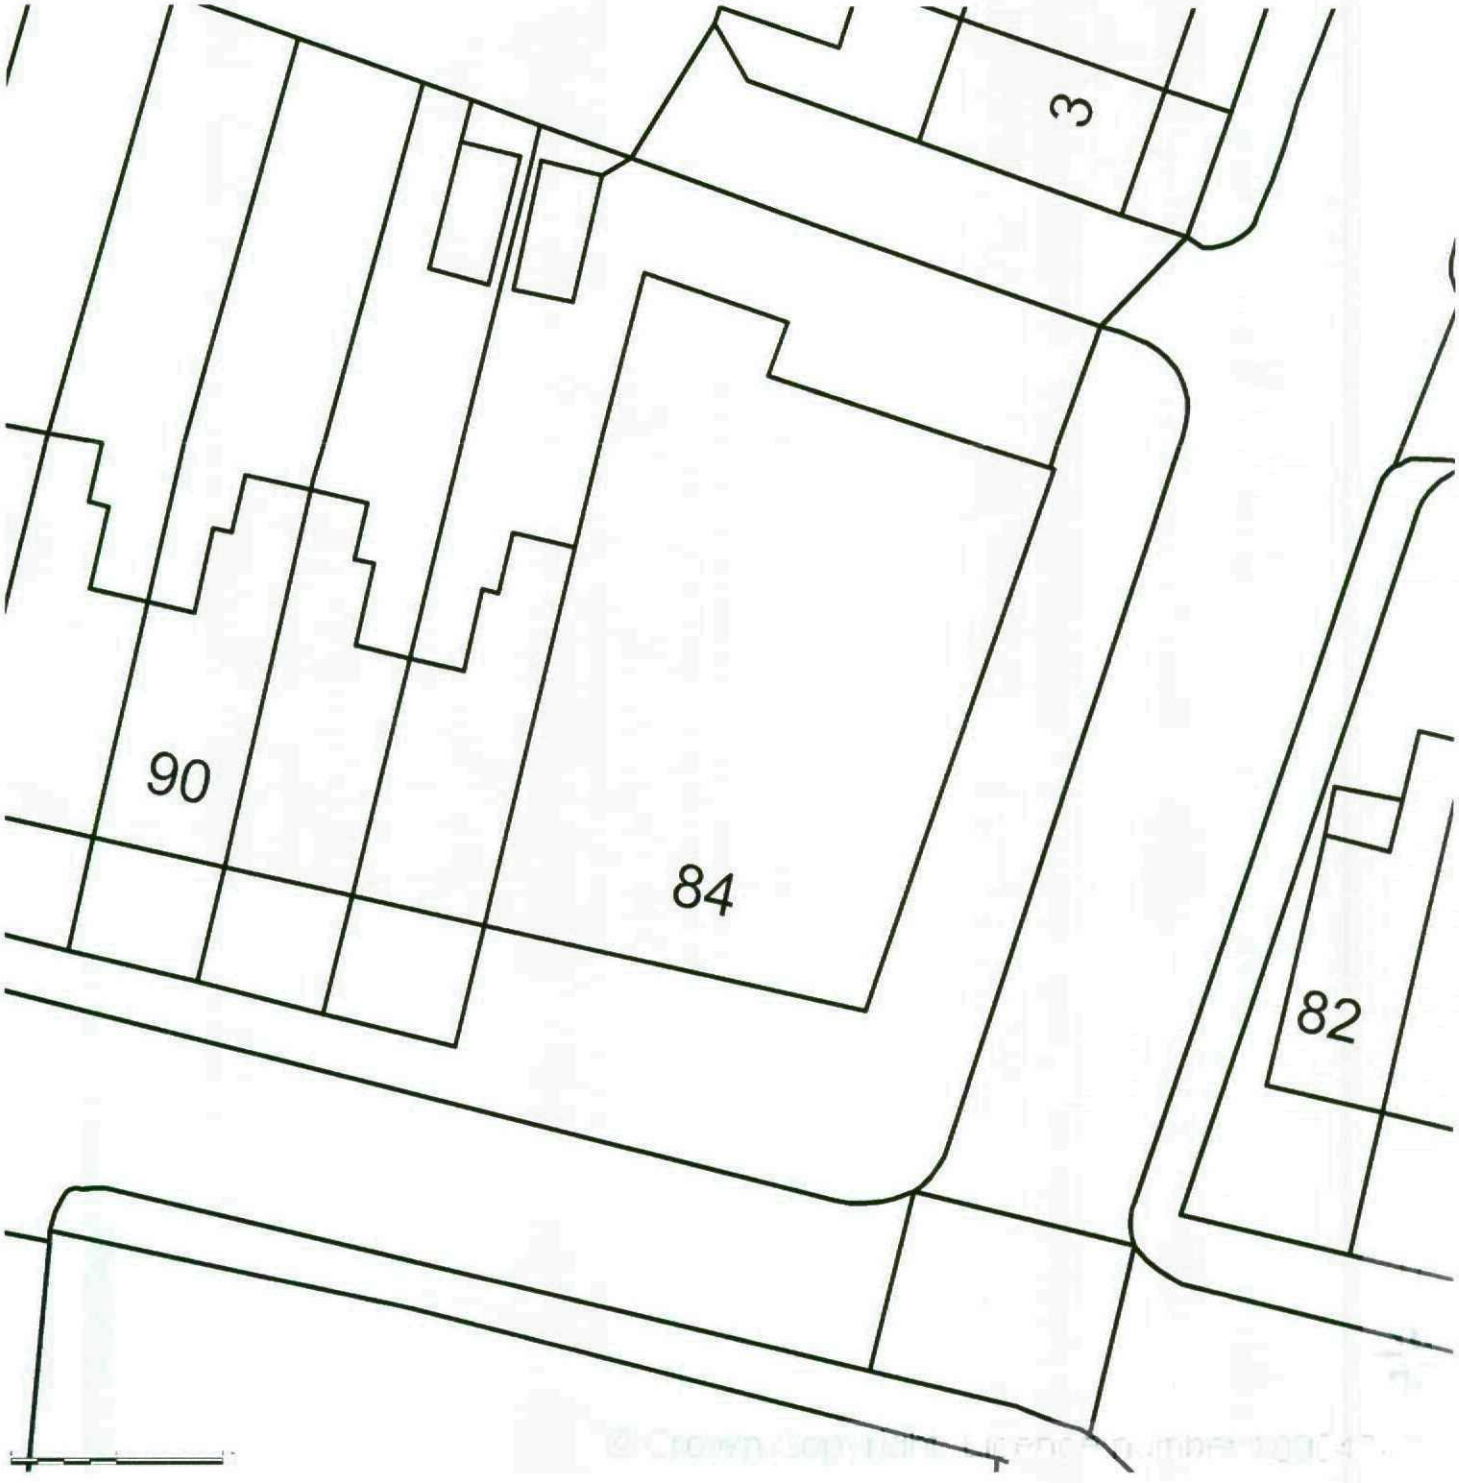

ENTRANCE TO FLATS 5,6,7 + 8


Flat 8
Flat 4
ENTRANCE TO COMMUNAL AREA

Streetwise

Enabled by Ordnance Survey

AREA 55m x 55m A3
SCALE 1:200
CENTRE COORDINATES: 445267, 405489



Supplied by Streetwise Maps Ltd
www.streetwise.net
Licence No: 100047474
09/03/2012 11:24:34