
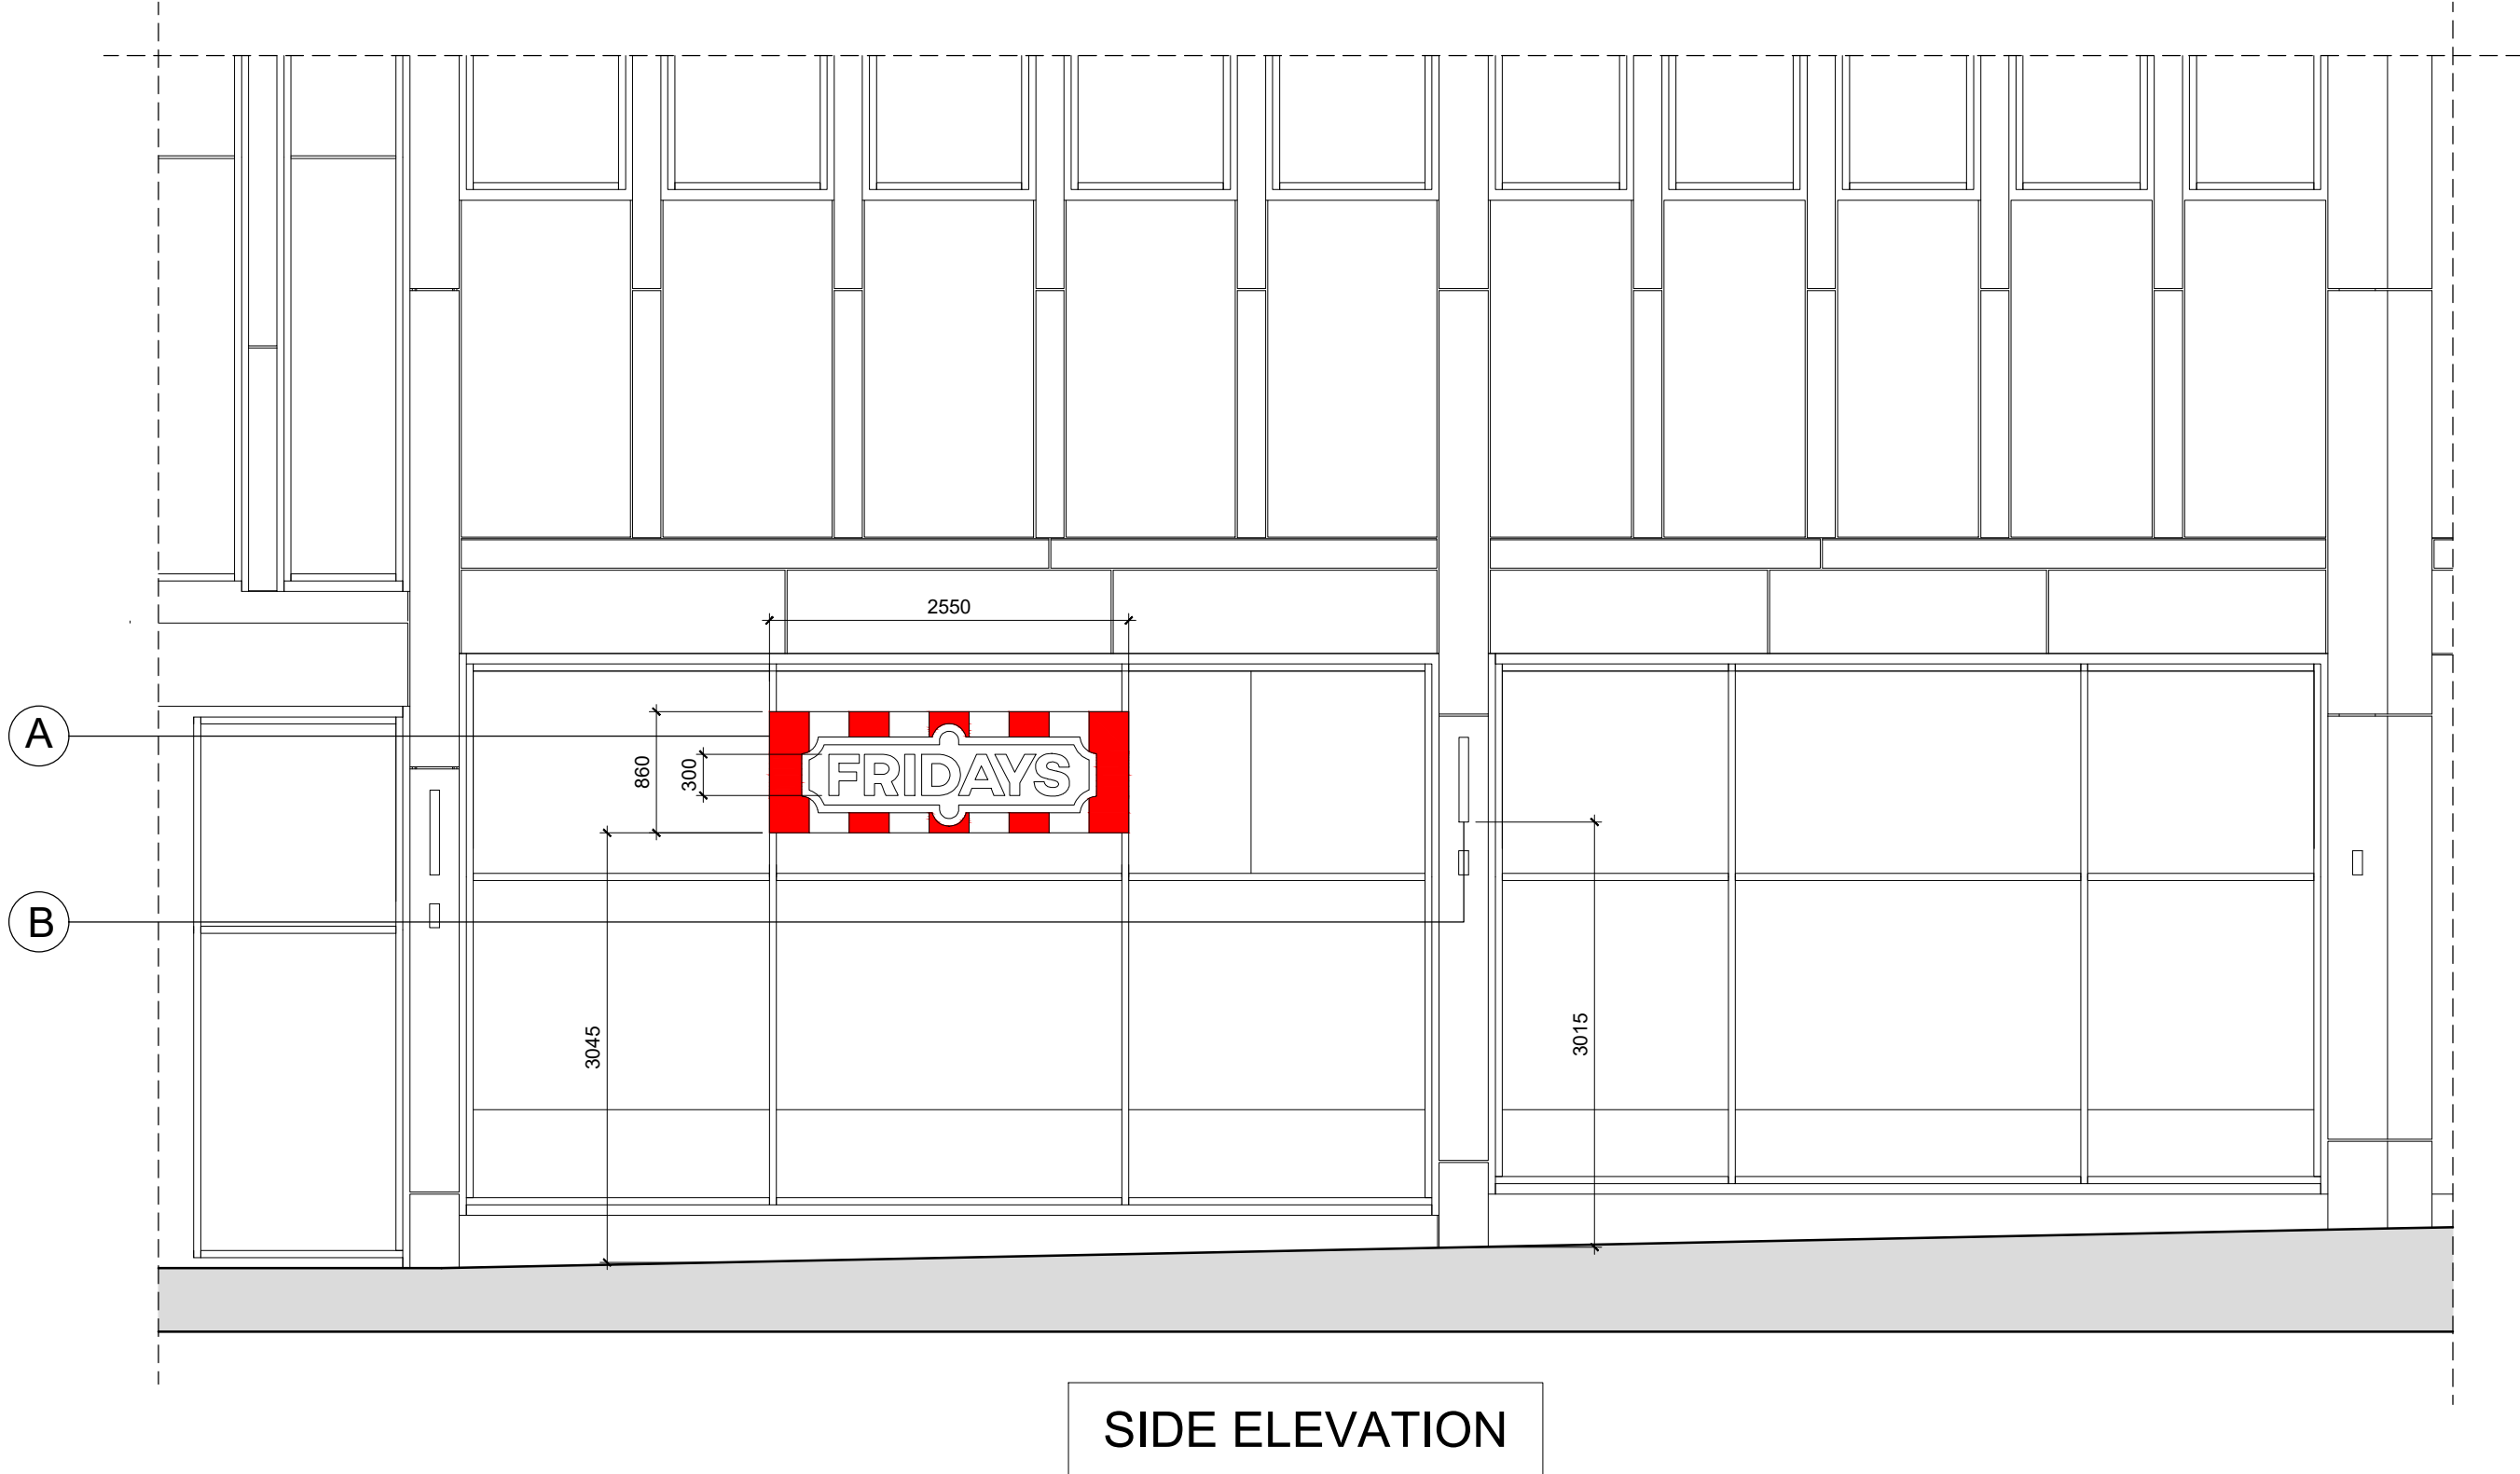



Do not scale off this drawing. All dimensions to be checked on site prior to manufacture and construction. This drawing is the property of Bradley Architecture Ltd and should not be reproduced without permission. All discrepancies to be brought to the attention of the architect immediately. This drawing to be read in conjunction with the specification / bill of quantities and related drawings

REVISIONS

A	SIGNAGE UPDATED	13/04/2022	CPB
B	SIGNAGE & SHOP FRONT WORKS UPDATED AFTER COMMENTS FROM THE PLANNERS	06/07/2022	CPB

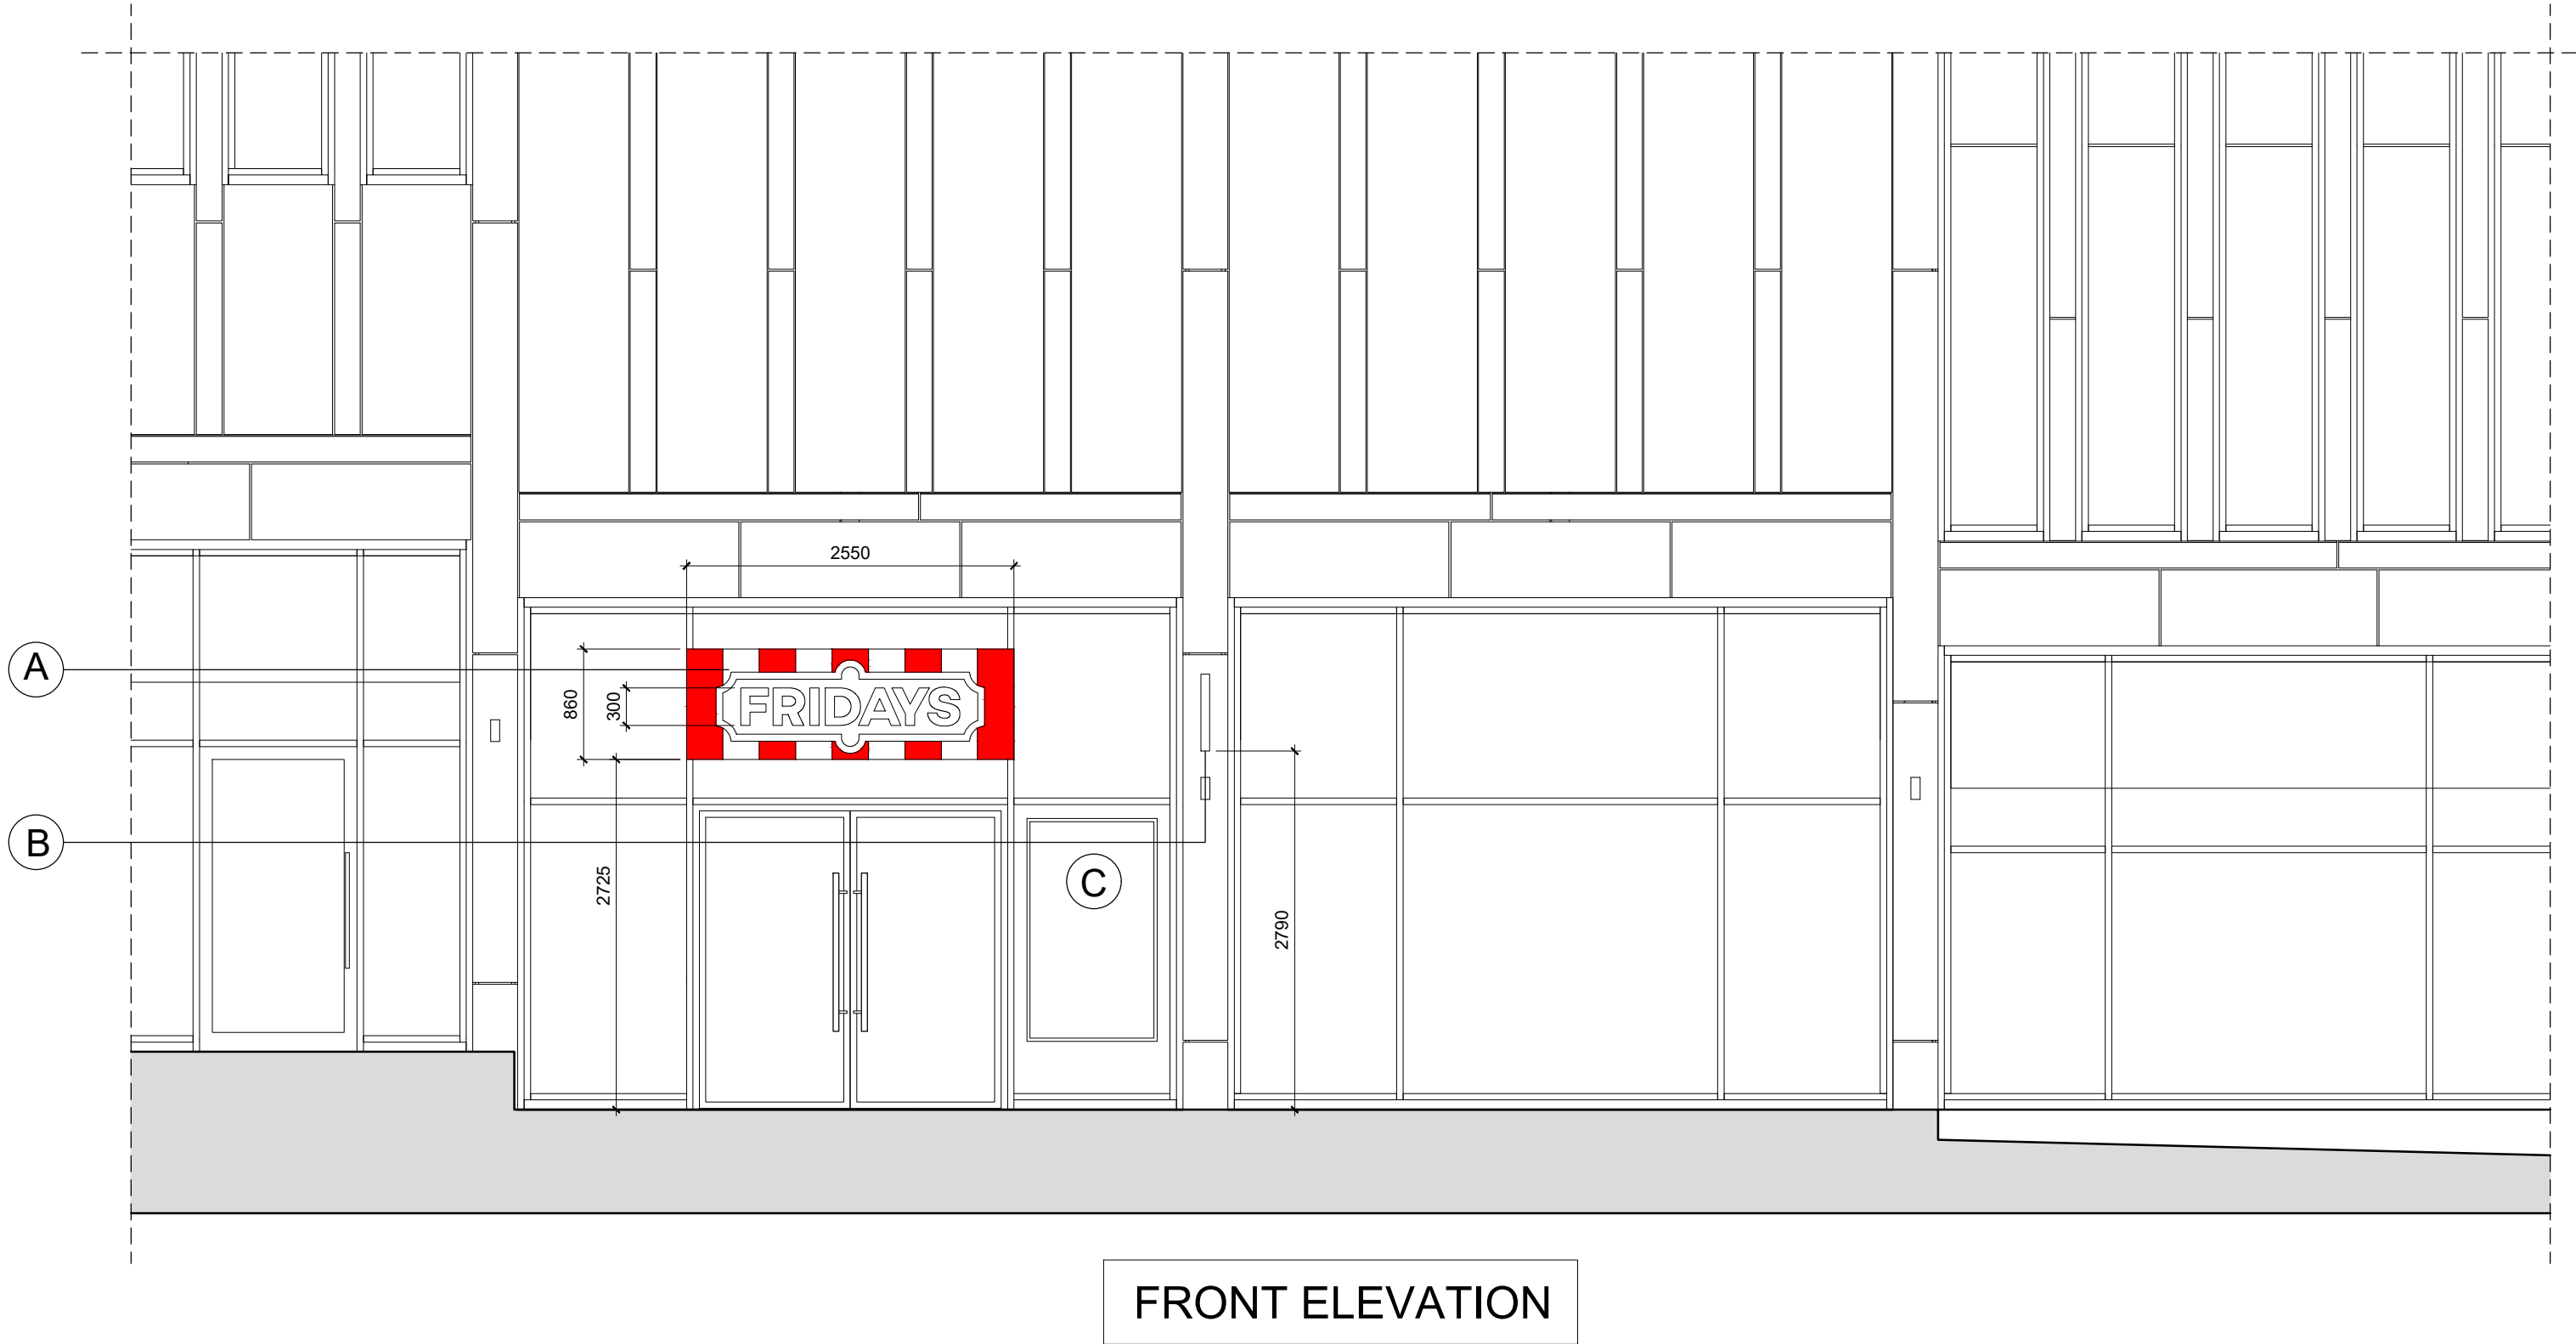

SIDE ELEVATION

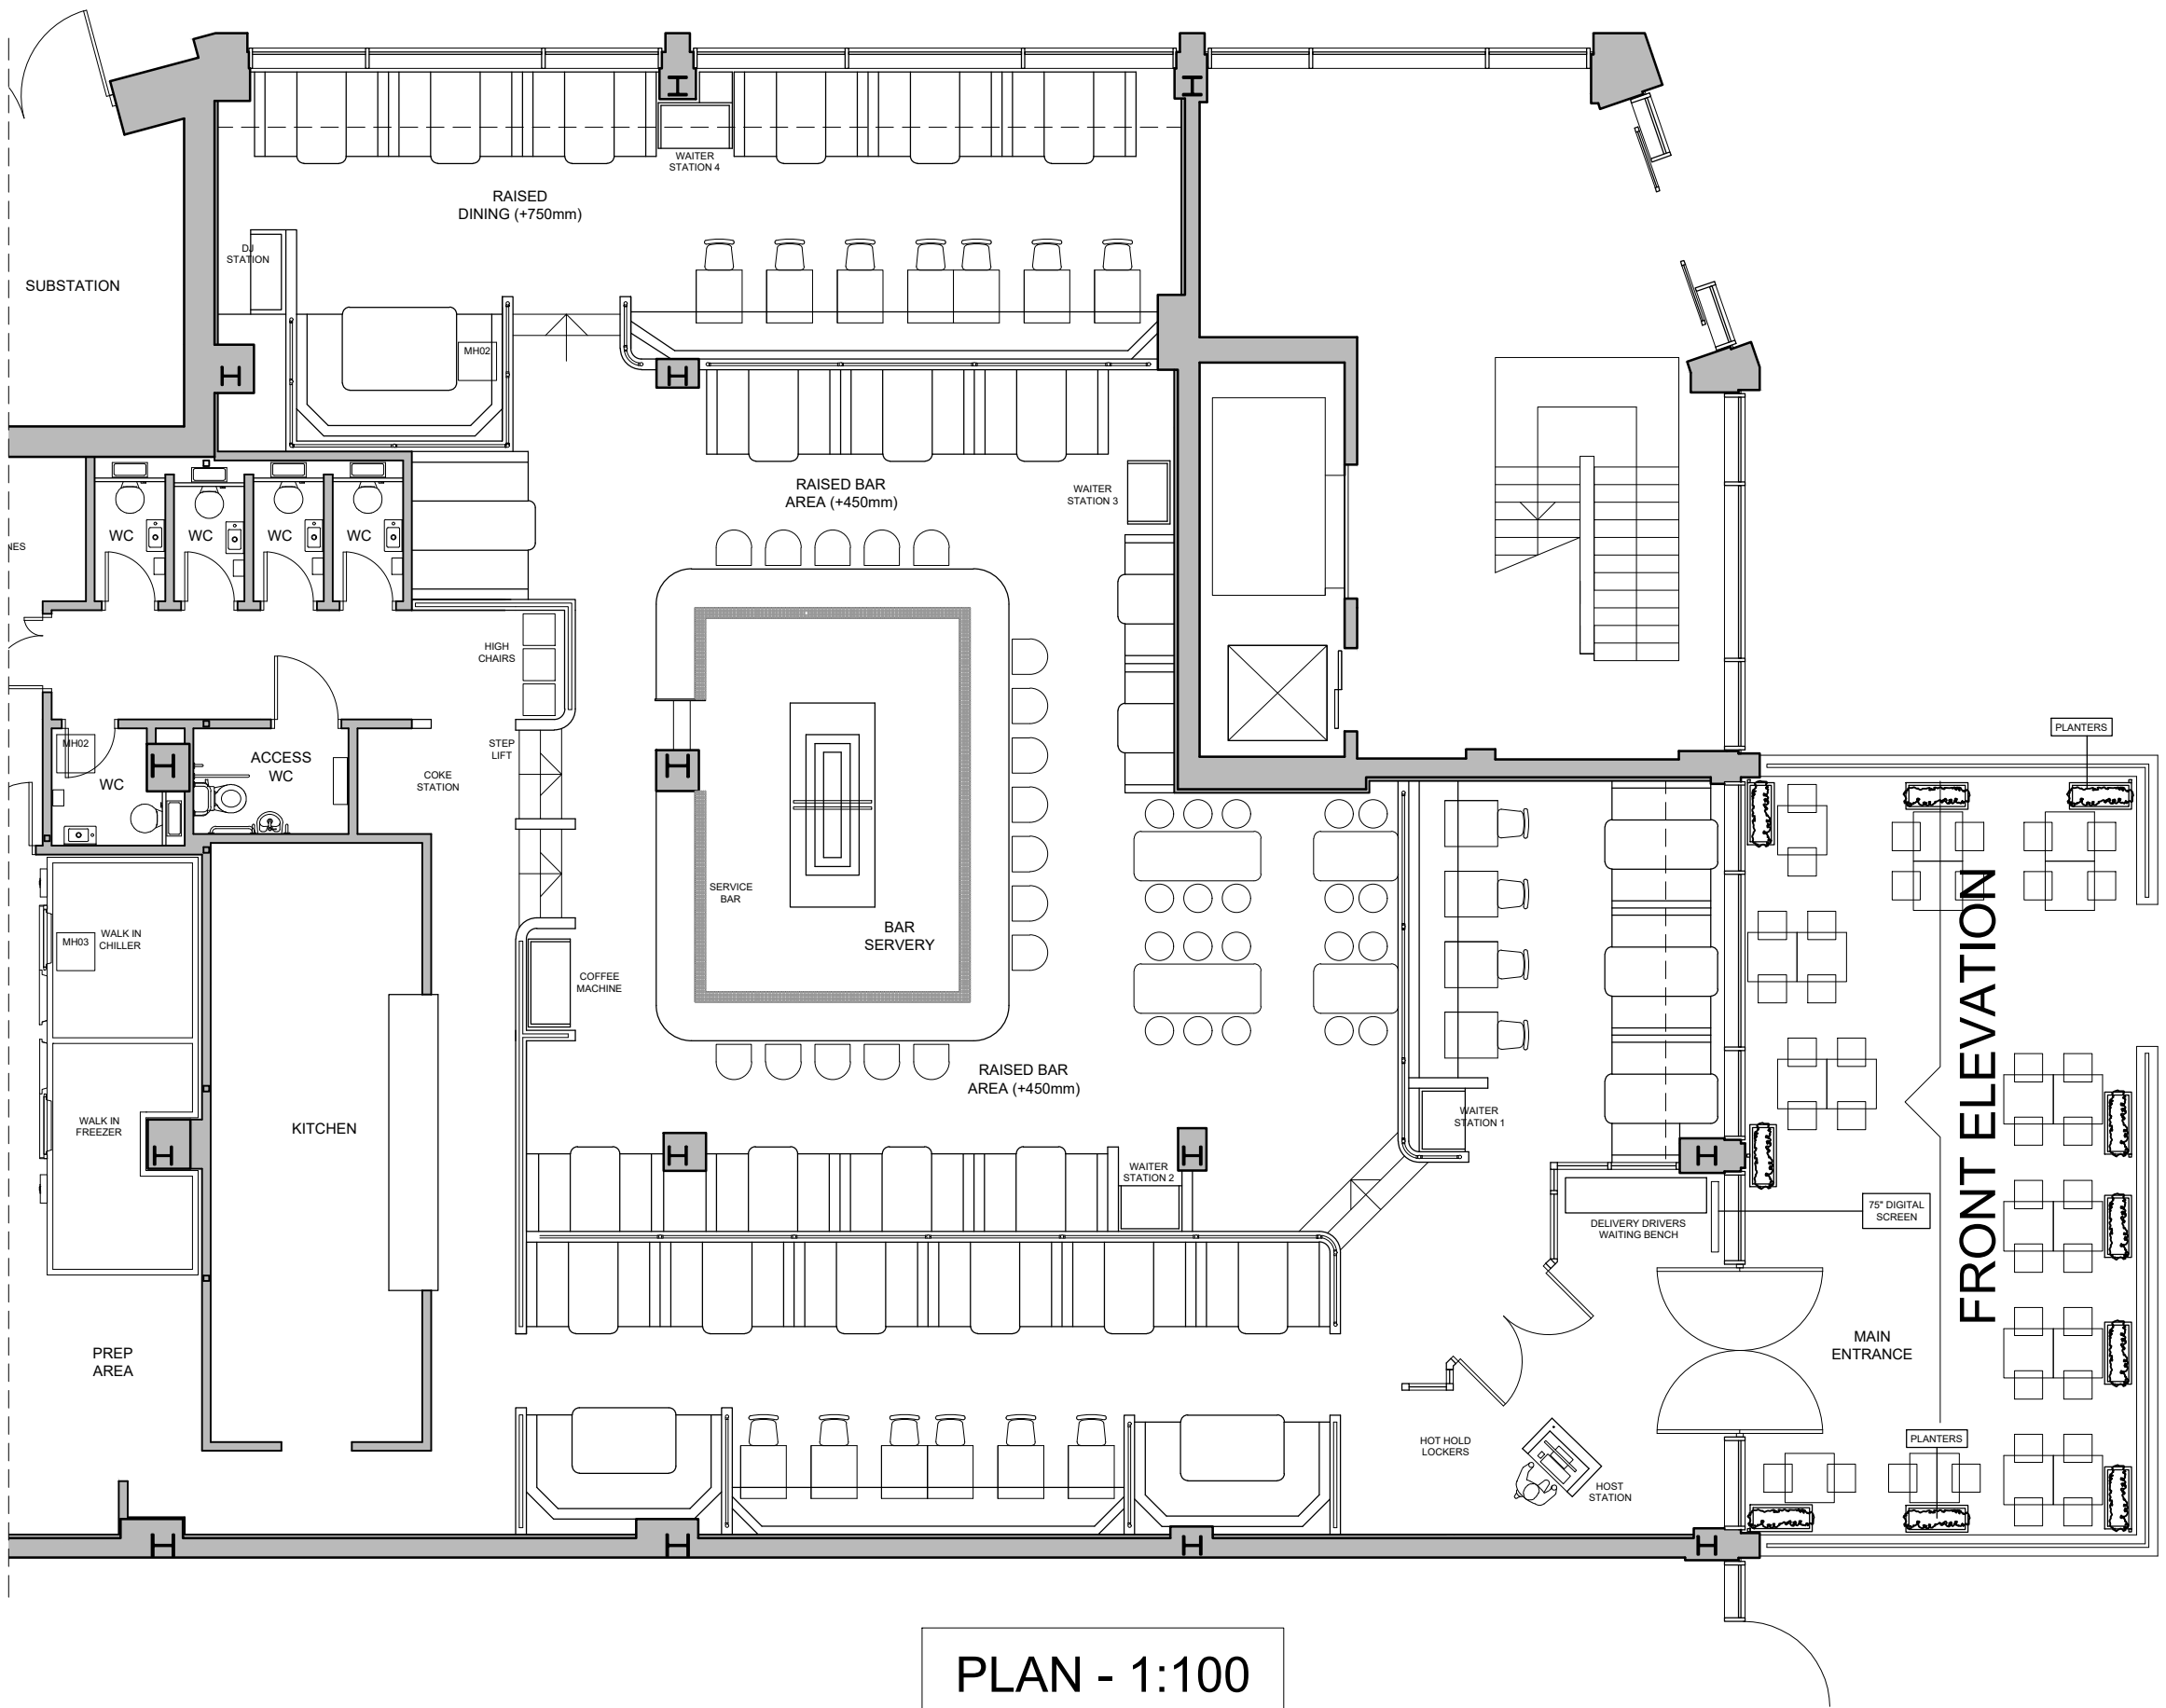

SIGNAGE KEY

A - ILLUMINATED FASCIA SIGNAGE - REFER TO 360 SIGNS DRAWING FOR DETAILS

B - INTERNALLY ILLUMINATED PROJECTING SIGN - REFER TO 360 SIGNS DRAWING FOR DETAILS


SIGNAGE TO BE MAX. 12kg IN WEIGHT

OTHER WORKS

C - 75" DIGITAL SCREEN

PLANTERS NOT SHOWN

CONSTRUCTION

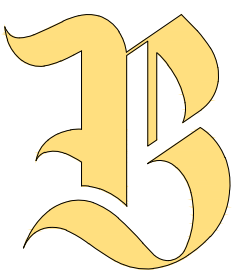

bradley | architecture

TGI FRIDAY'S

TGI FRIDAY'S
BARNSELEY

EXTERNAL ELEVATIONS

OCTOBER 2021

1:50 @ A1

AV1 / B

7 CLAREBANK CRESCENT, EDINBURGH EH6 7NL - TEL: 0131 344 4267