



ADOPTED ROAD TURNING HEAD CROSS SECTION 1

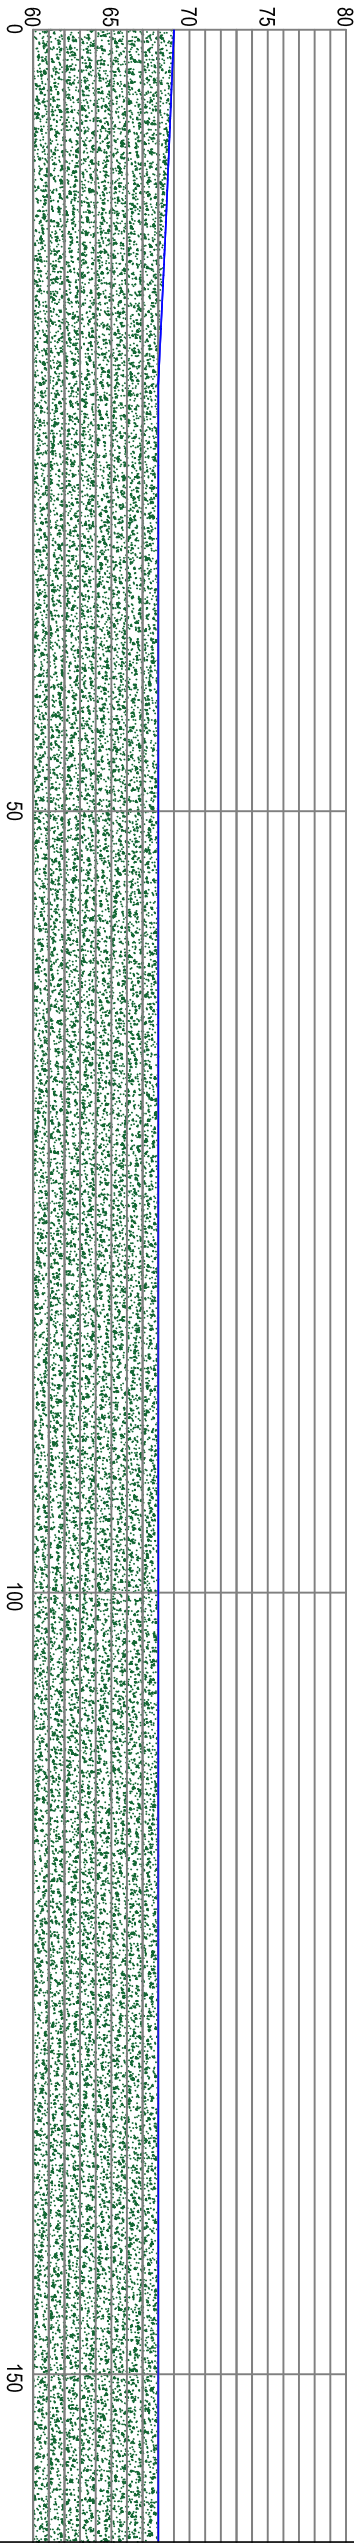


- KEY**
- PROPOSED CARRIAGEWAY CENTRELINE LEVEL
 - PROPOSED FILL REQUIRED
 - EXISTING GROUND LEVEL

ADOPTED ROAD TURNING HEAD CROSS SECTION 1

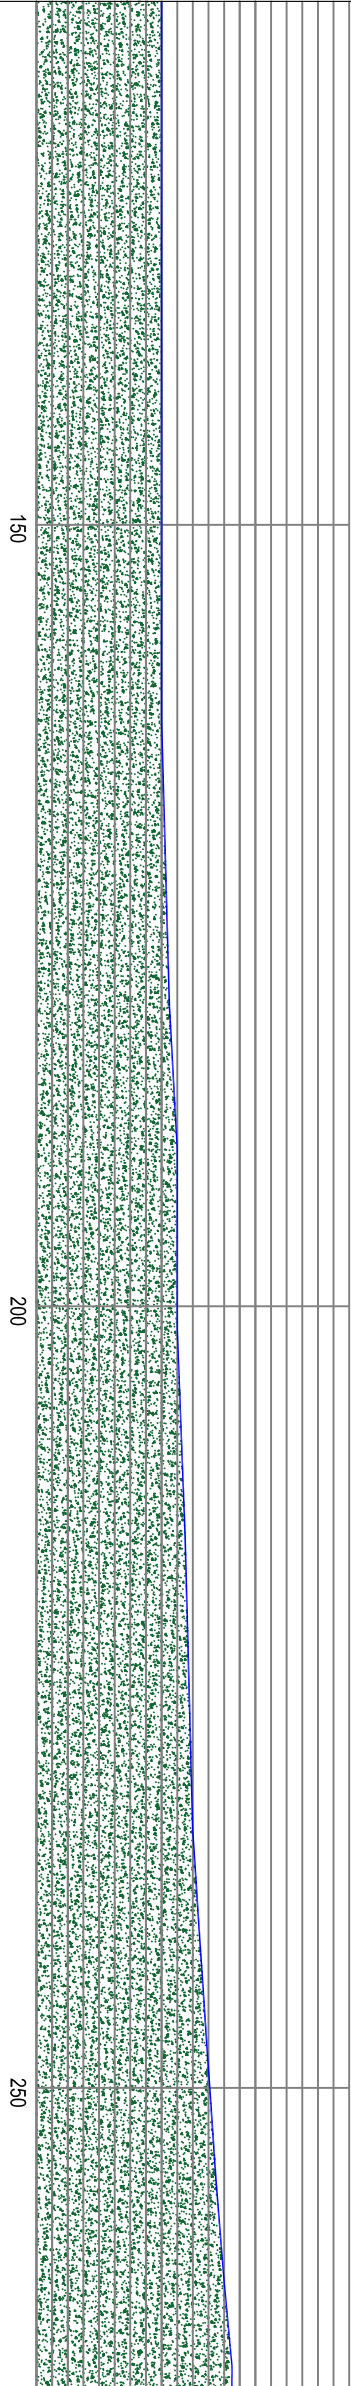

ADOPTED ROAD CROSS SECTION 1

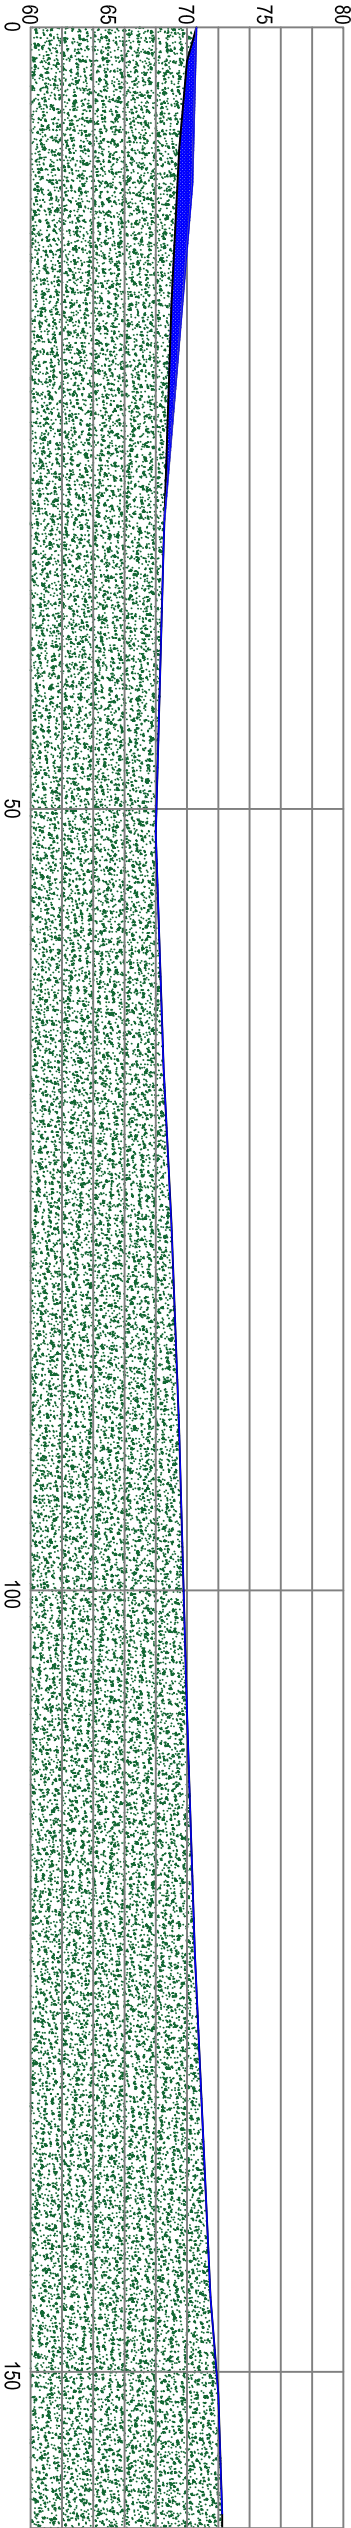

NOTES

REVISIONS

REV	DESCRIPTION	DATE	BY
-----	-------------	------	----

- - - -



Project:

DALTON, BARNSLEY

Client:

CHURCH COMMISSIONERS FOR ENGLAND

Drawing:

ADOPTED ACCESS

Drawn By:

GDM

Date: 15/10/20

Checked:

ATM

Scale: 1:500 @ A3

Drawing No.

AMA_20276_SK008.3

Rev.

-