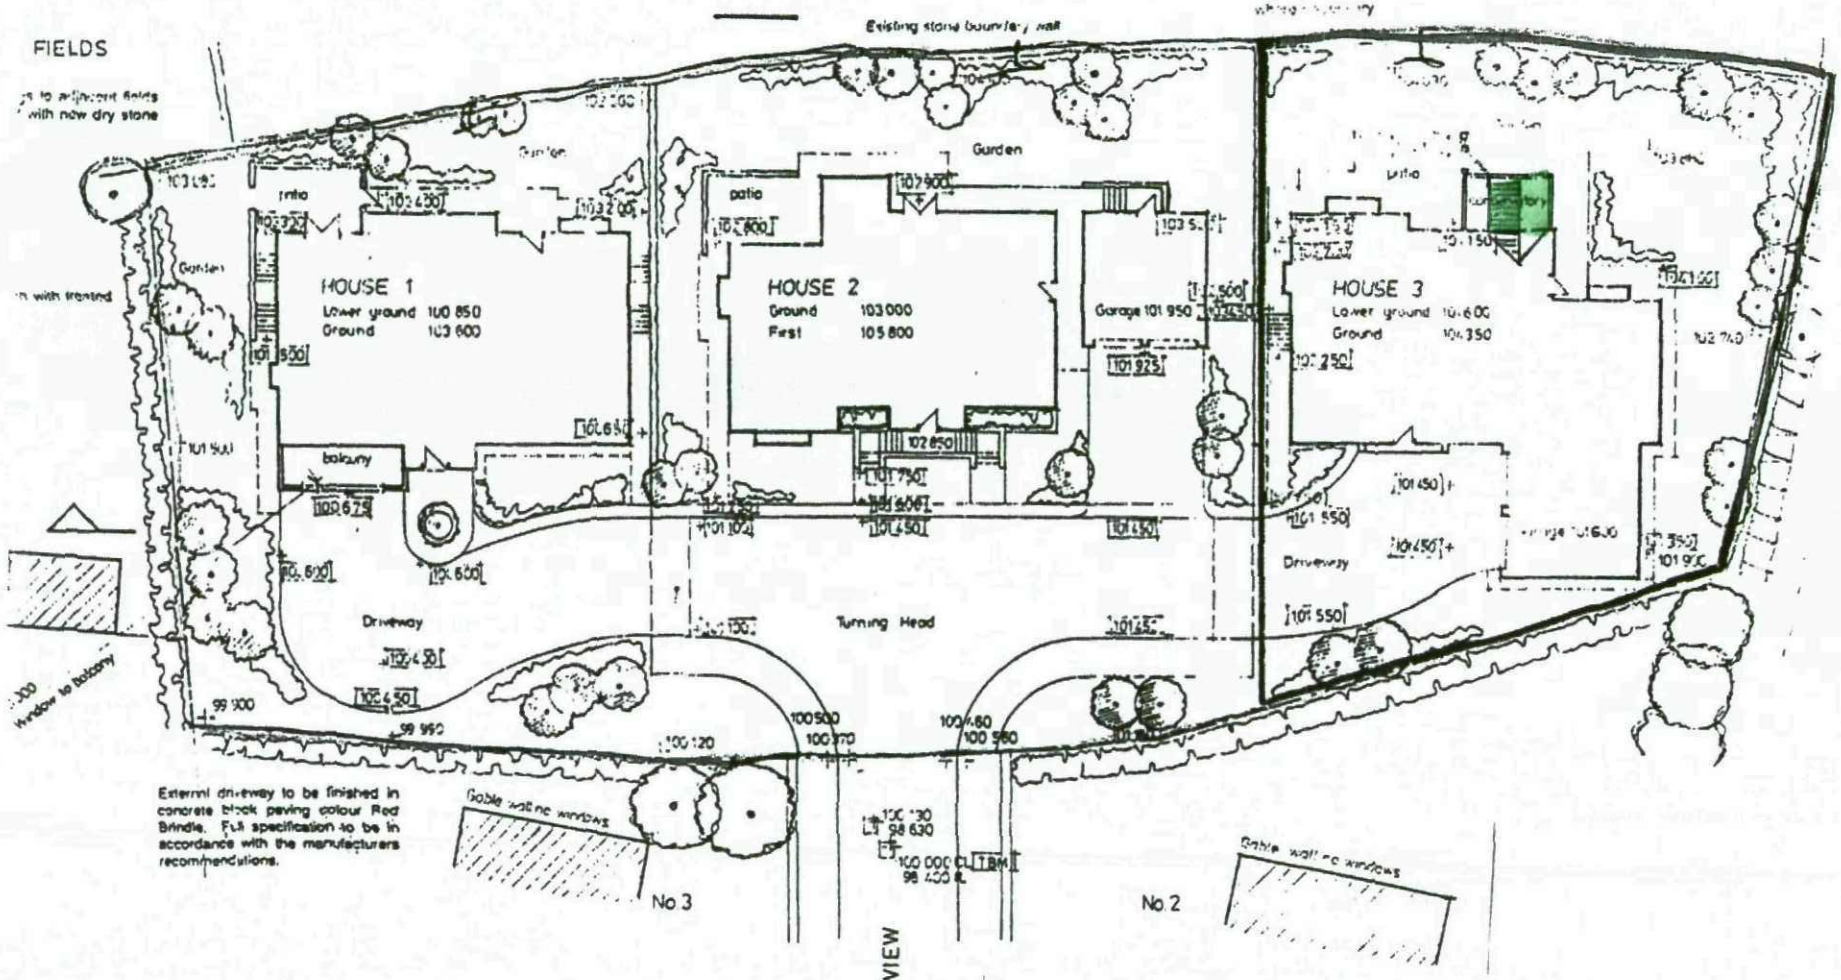


SITE LAYOUT PLAN 1:500