
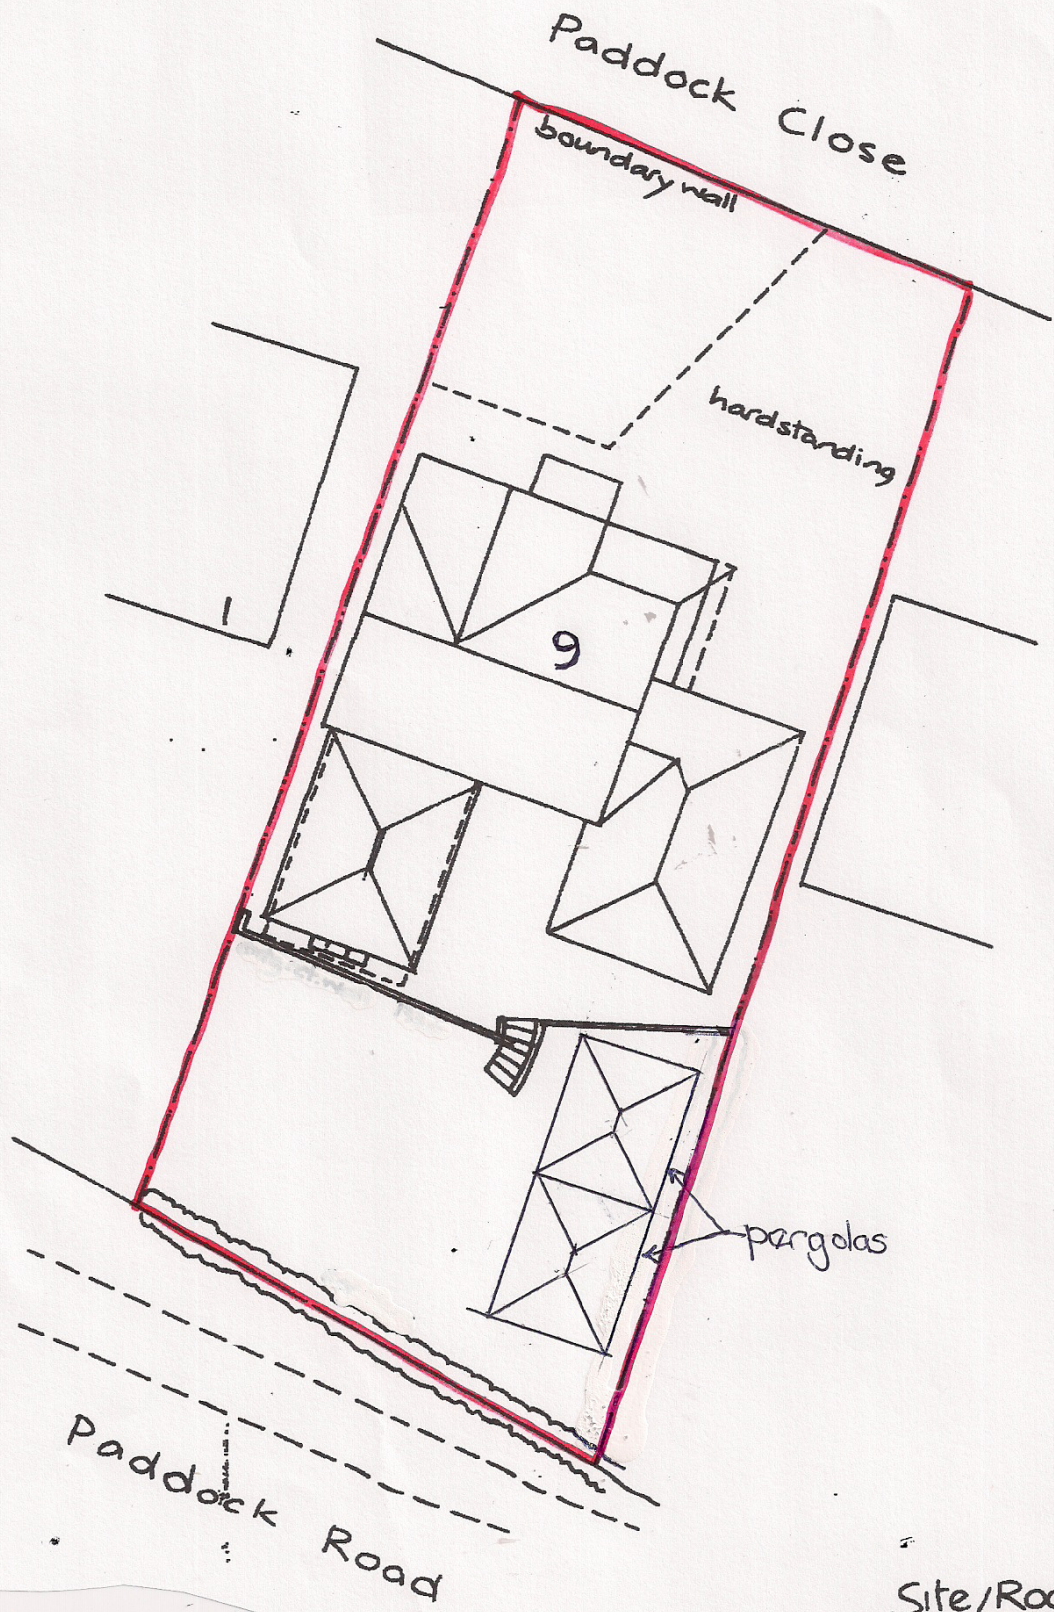


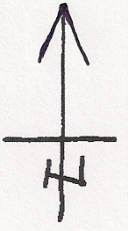

Site/Roof plan
1:200