


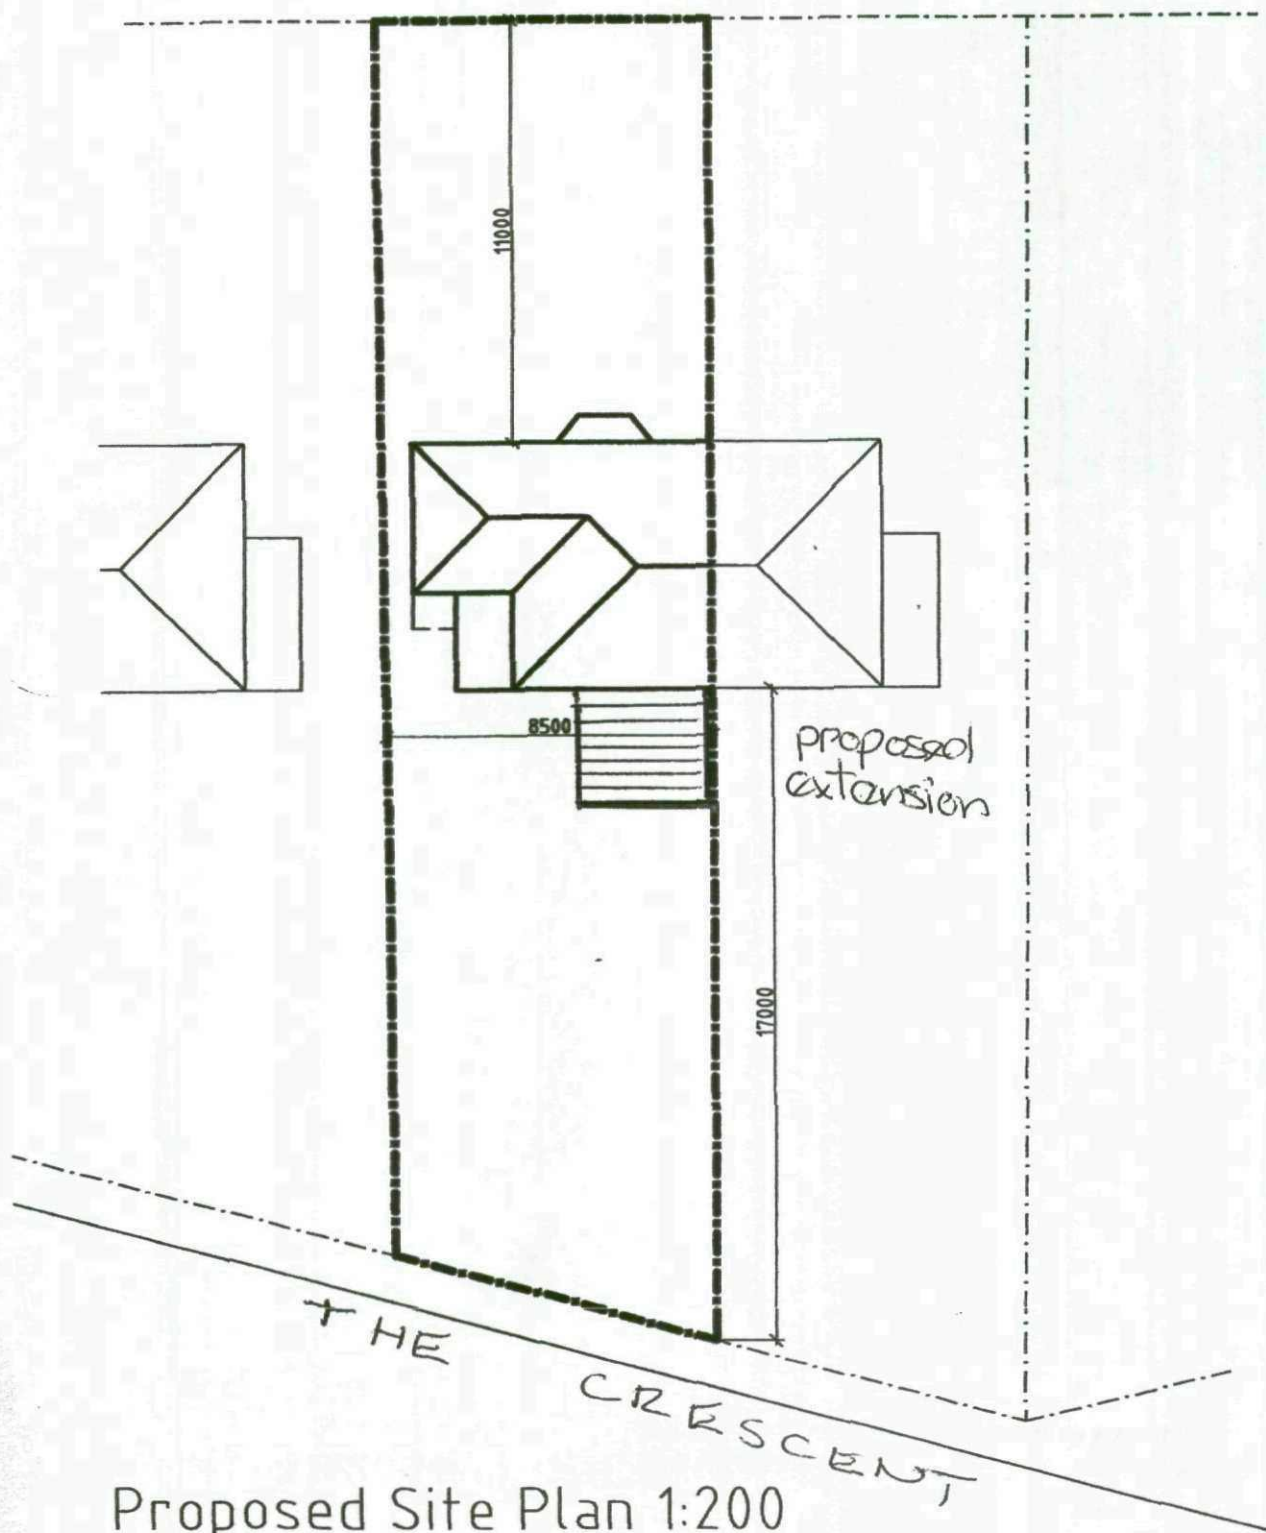

Proposed Site Plan 1:200

El
Sub Sta

Track

THE CRESCENT

Tennis Courts

Pavilion

99.2m

THE CRESCENT

Barnsley Business
and Innovation Centre

MS

WILTHORPE ROAD

Redbrook

Barnsley
Business and Innovation
Centre


BARNSELY METROPOLITAN BOROUGH COUNCIL
DAVID KENNEDY Executive Director
ENVIRONMENT AND DEVELOPMENT
CENTRAL OFFICES, KENDRAY STREET,
BARNSELY S70 2TN

The material contained in this map is reproduced from
an Ordnance Survey Map with the permission of the
Controller of Her Majesty's Stationery Office © Crown
Copyright.


Unauthorised reproduction infringes Crown Copyright
and may lead to prosecution or civil proceedings
Ordnance Survey Licence No: LA078090

111280


16/2/20
11:12

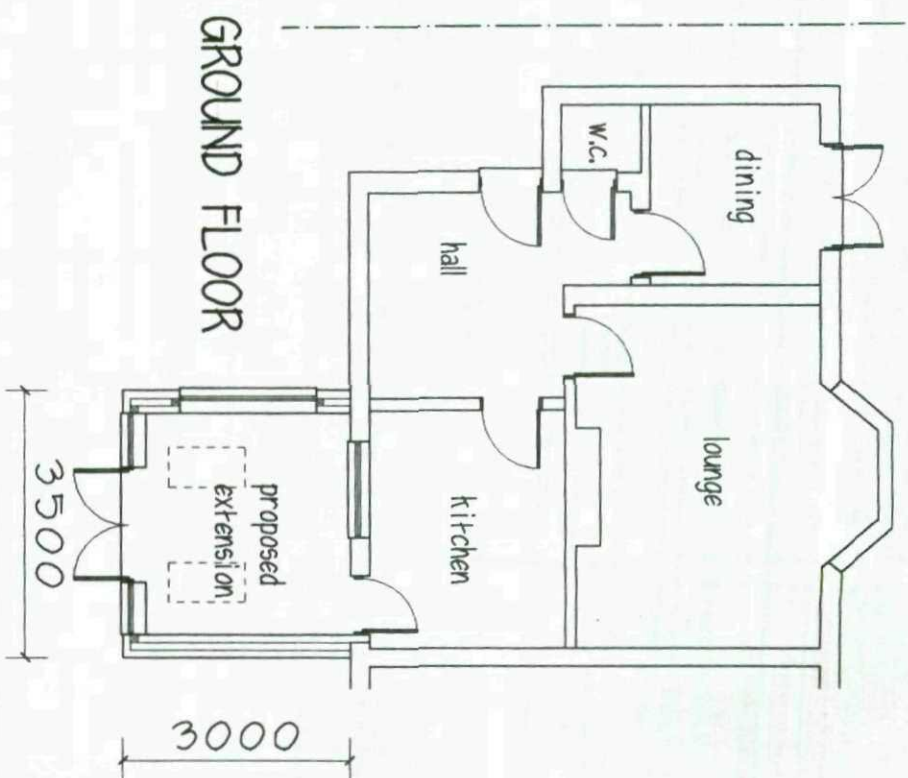

SIDE ELEVATION

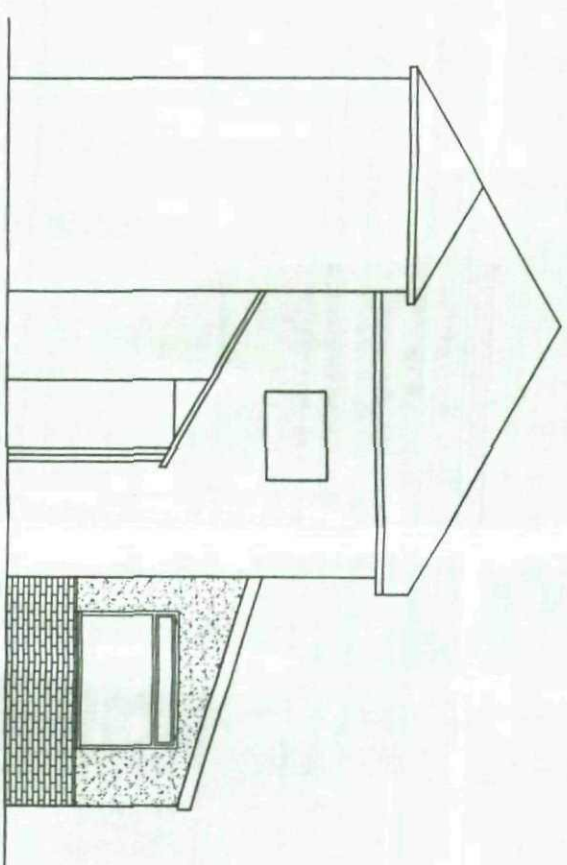

FRONT ELEVATION

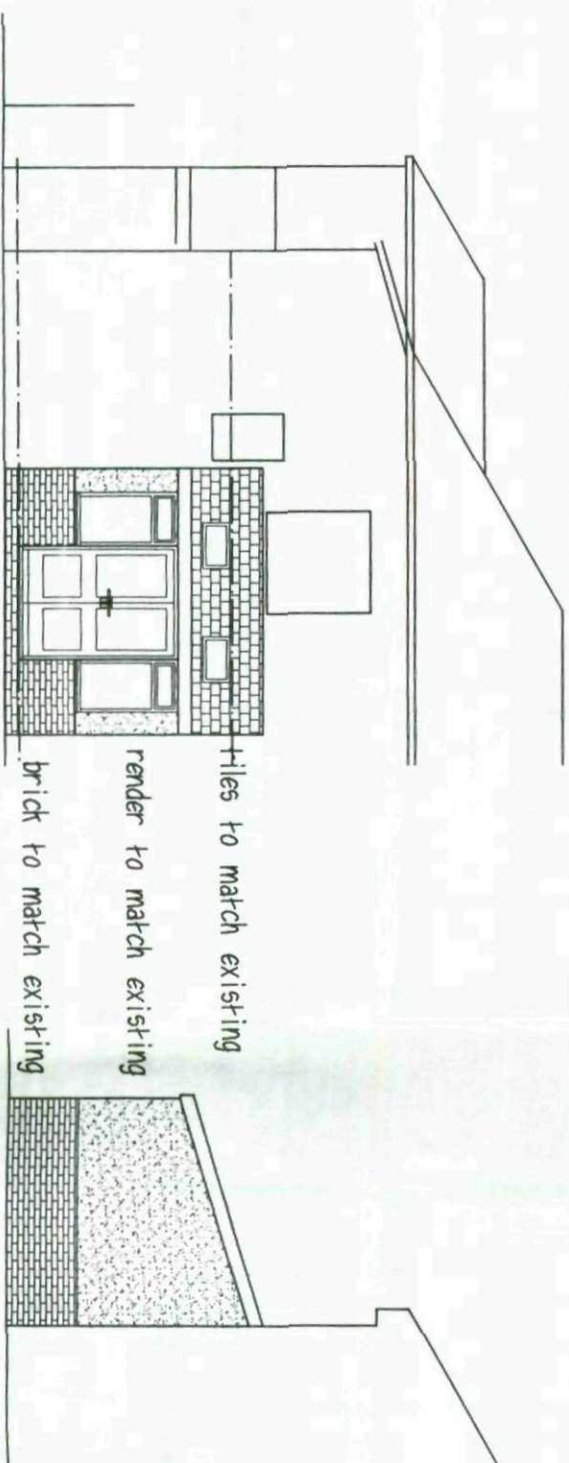

SIDE ELEVATION

Mr & Mrs N PALMER

PROPOSED EXTENSION

3 THE CRESCENT

WILTTHORPE

PLAN & ELEVATIONS

1:100 JAN. 10

Peter Thompson

"Linwood"

Barnsley Road

Dodworth

Barnsley S75 3JR m. 07973251730

e-mail peter-thompson@hotmail.co.uk

M.C.I.A.T.

