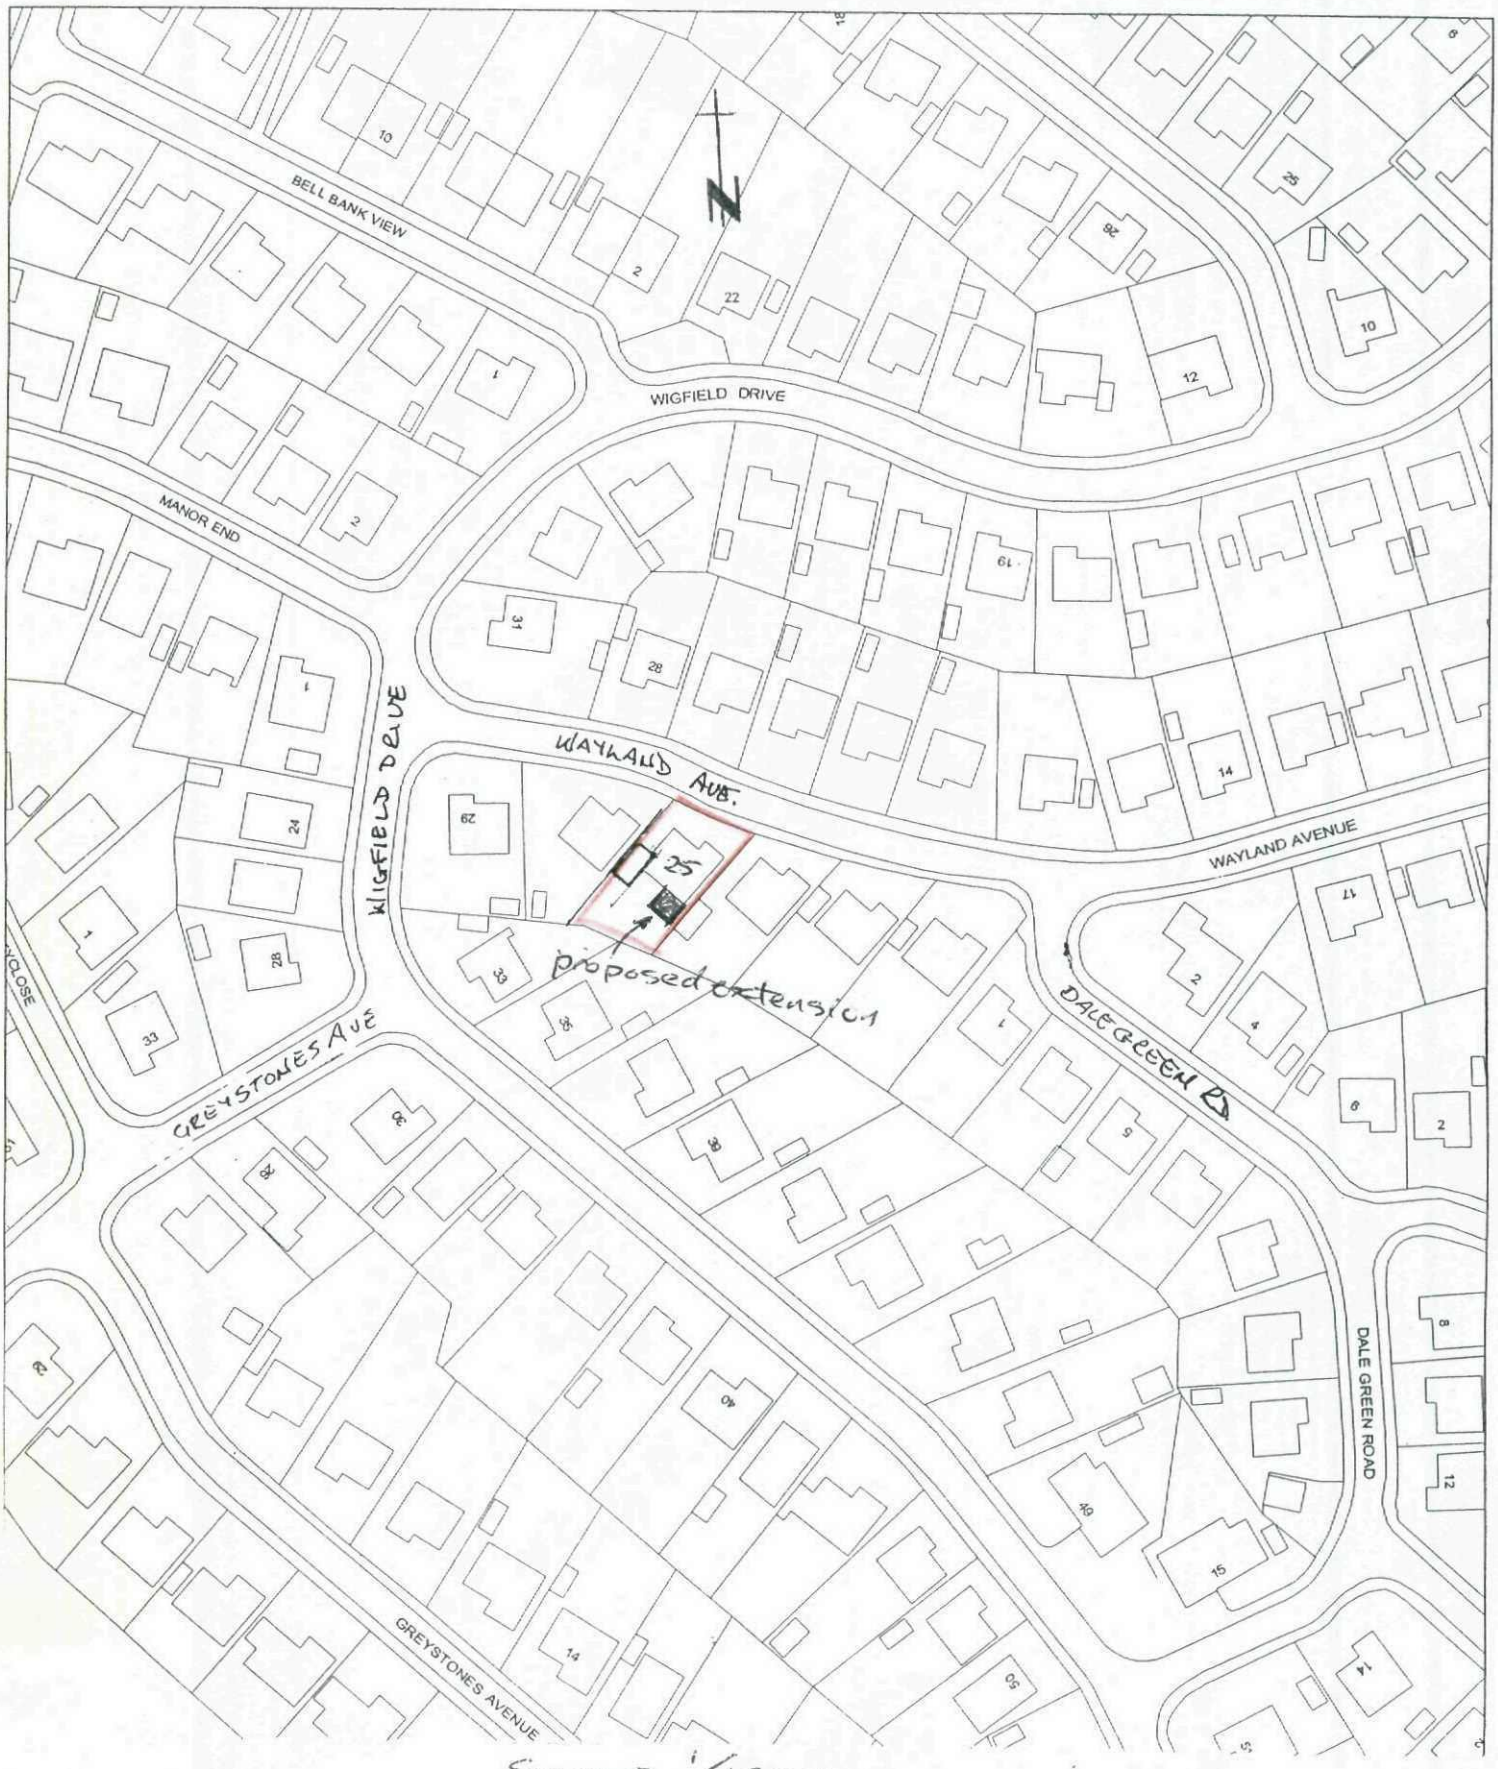
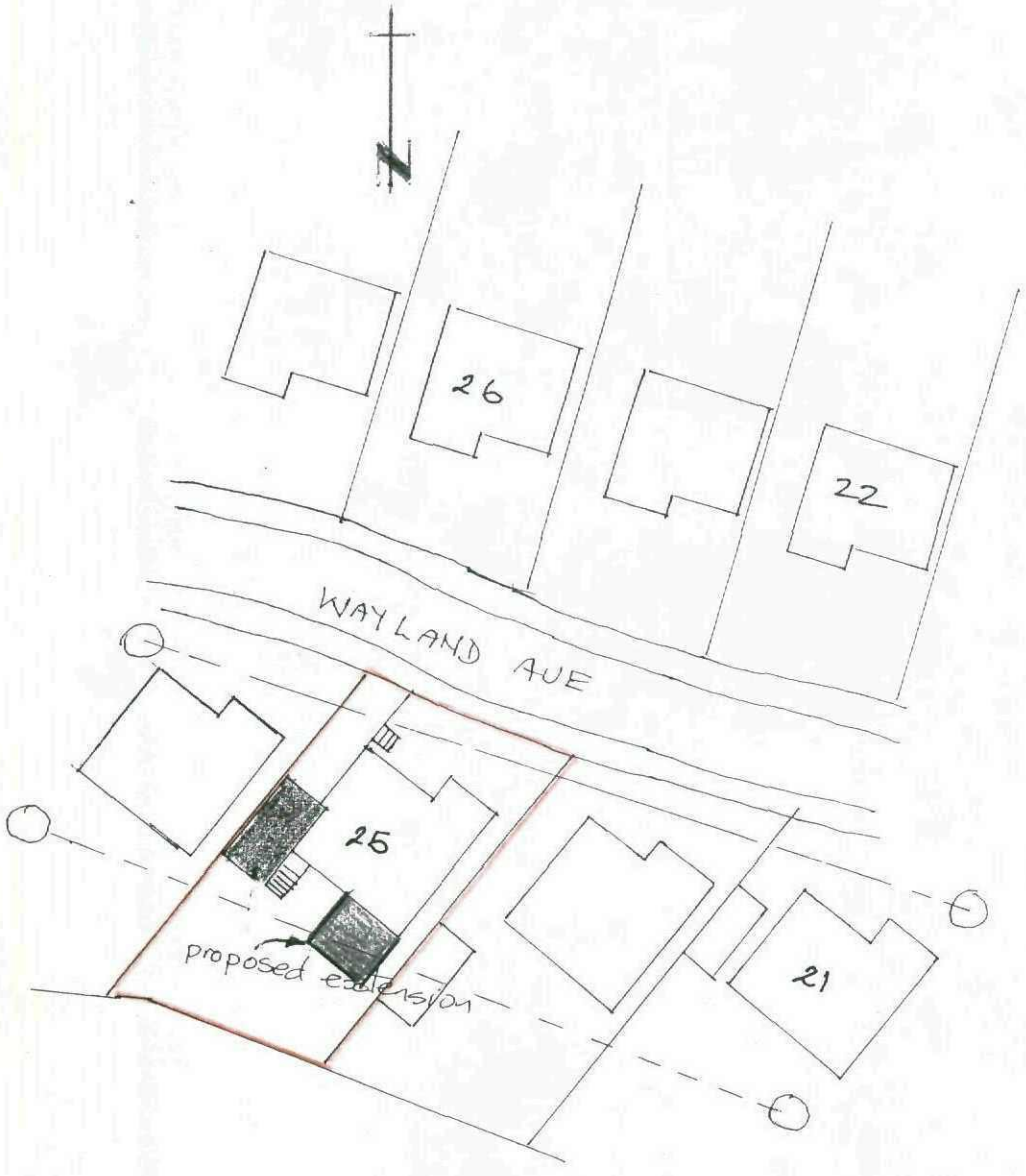

BELL BANK VIEW
WIGFIELD DRIVE
MANOR END
WIGFIELD DRIVE
WAYLAND AVE.
WAYLAND AVENUE
25
proposed extension
DALE GREEN RD
DALE GREEN ROAD
GREYSTONES AVE
GREYSTONES AVENUE
CLOSE

SCALE 1/1250



SCALE 1/500