



PROPOSED TWO STOREY REAR EXTENSION TO NEW HOUSE SYCAMORE FARM ROUGHBIRCHWORTH ROAD, OXSPRING S36 8YP FOR W. J. FOX & SONS.


SCALES :- 1-50 & 1-100.

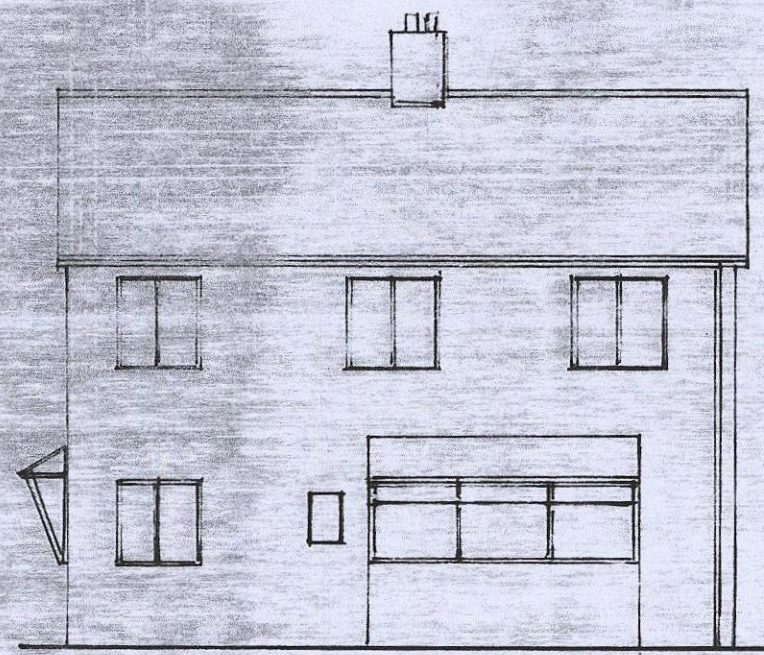


REAR ELEVATION

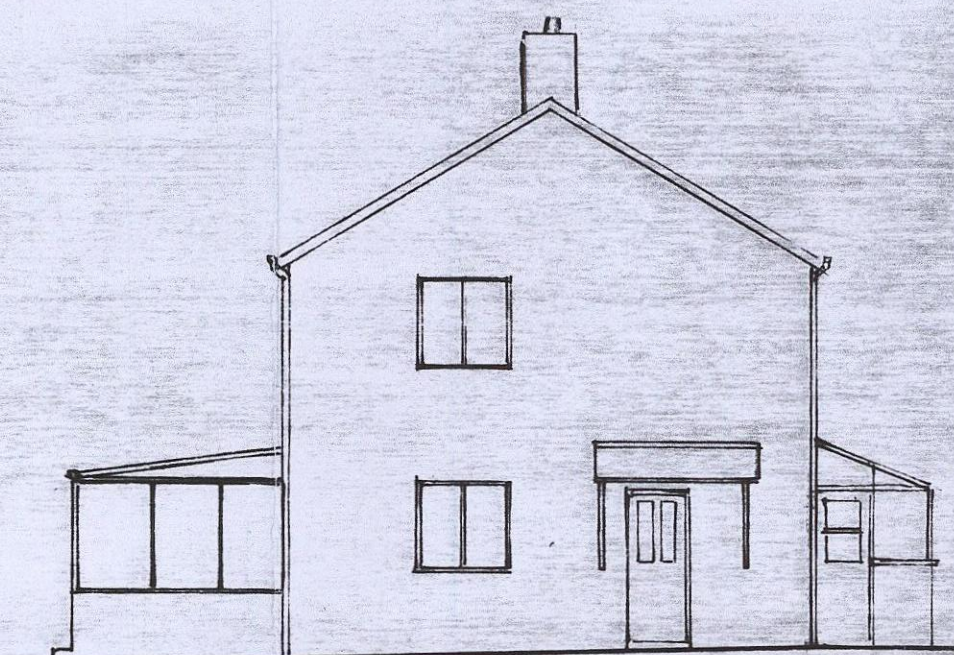


SIDE ELEVATION

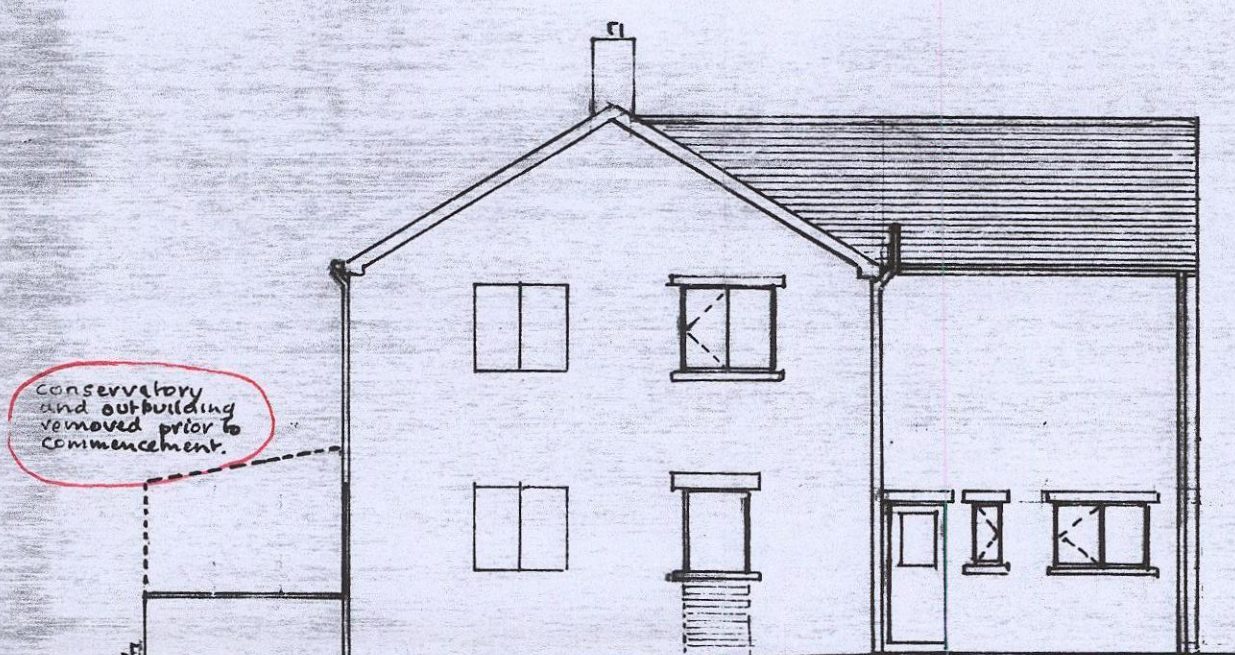


SIDE ELEVATION

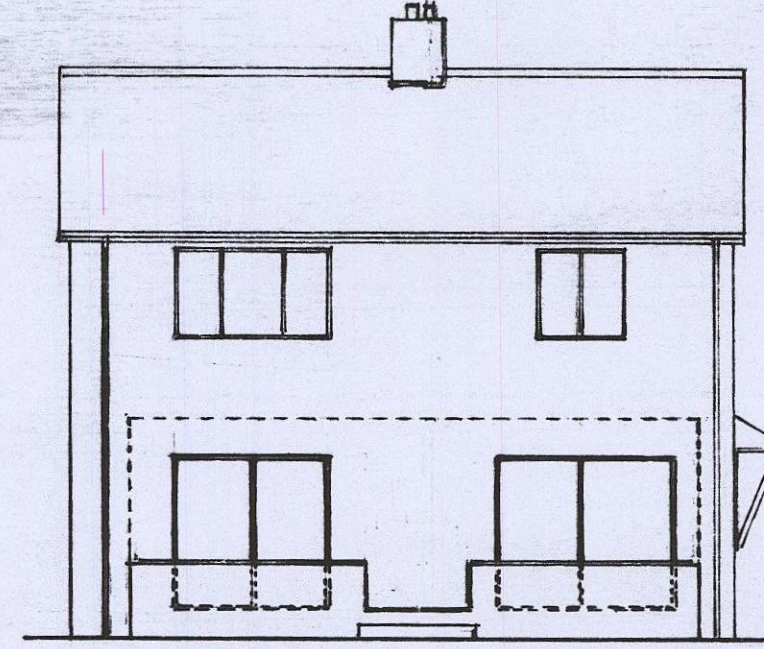


FRONT ELEVATION (unchanged)

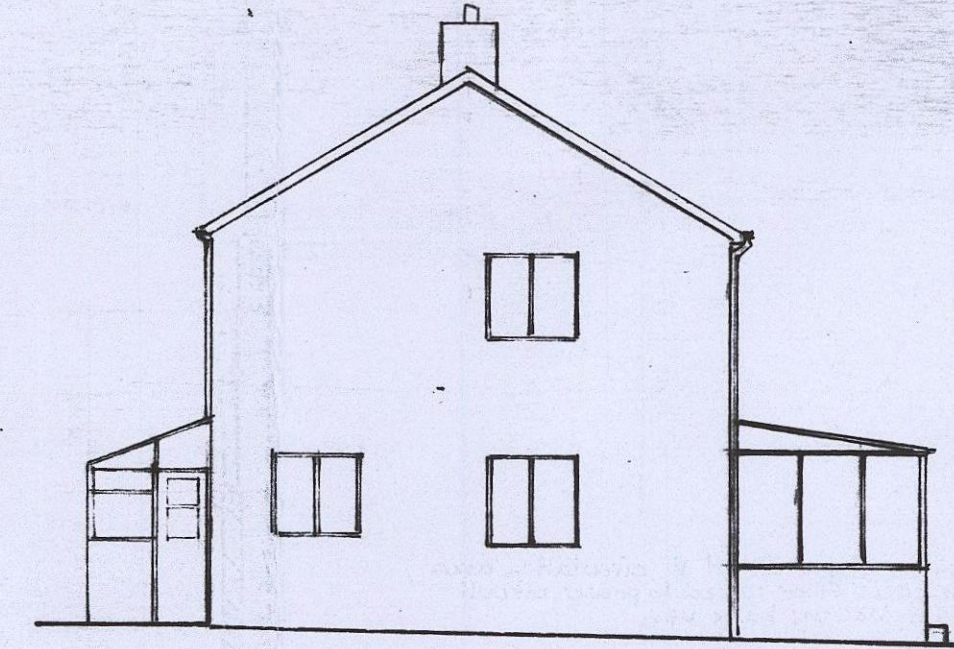

SIDE ELEVATION

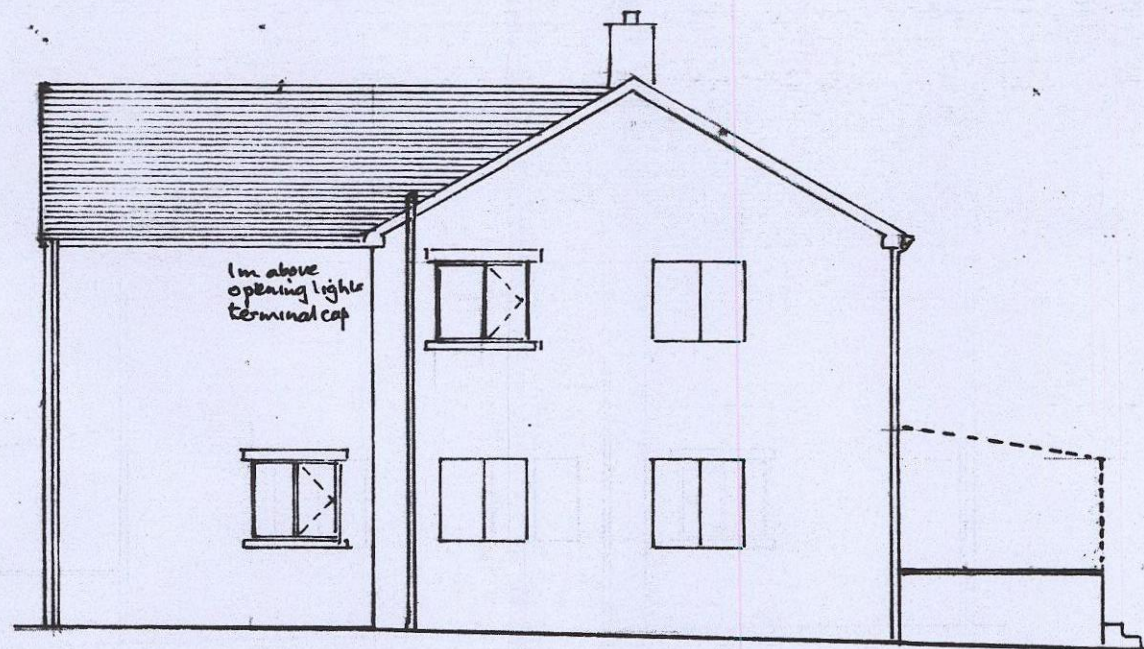


SIDE ELEVATION

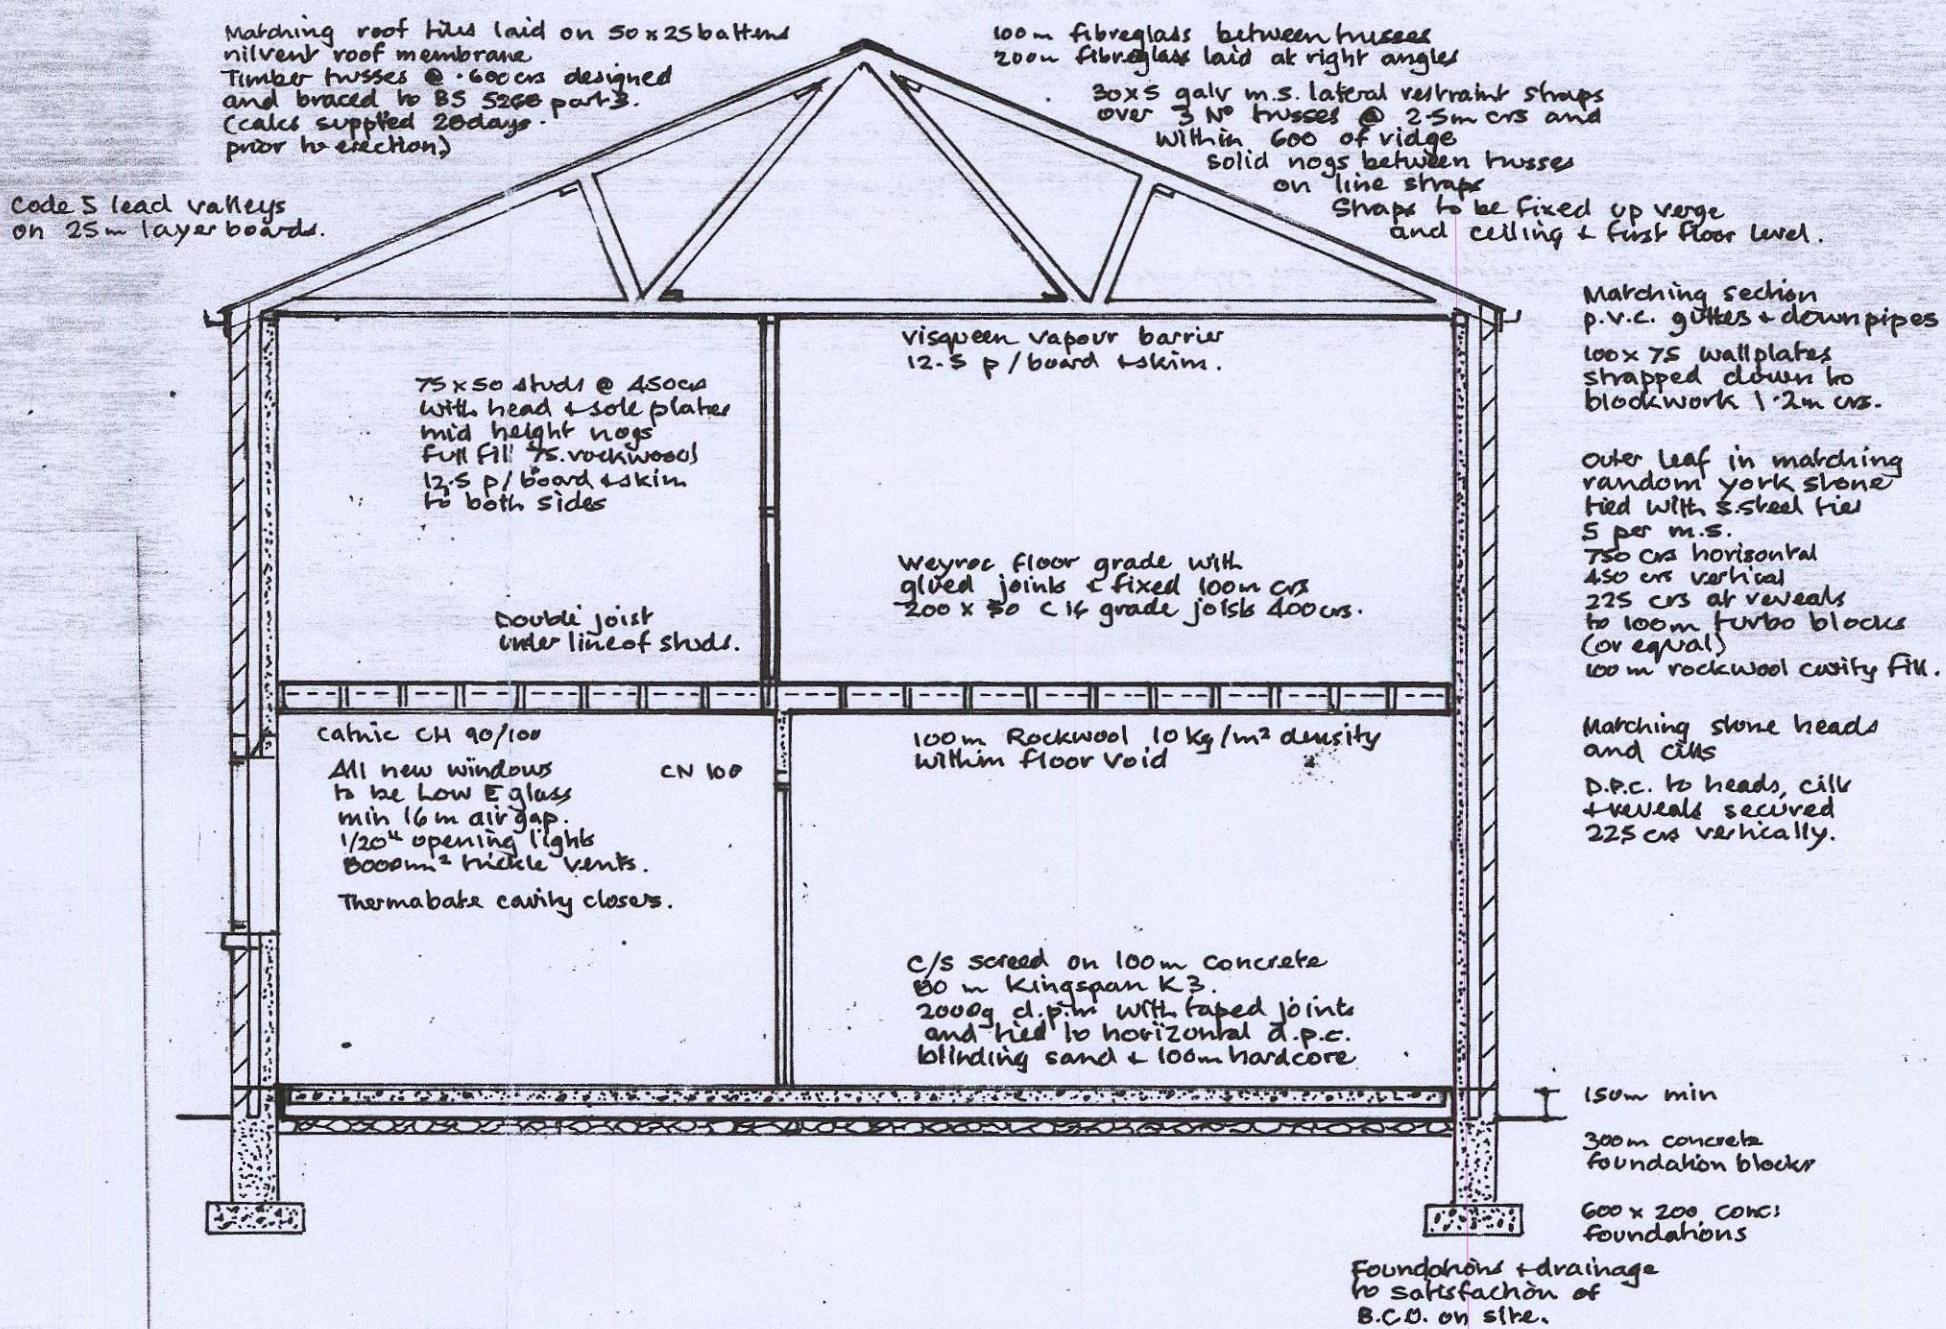


SECTION B-B'



Smoke alarm fitted in circulation area on each floor wired to power circuit with battery back up.
Electric installation by member of competent person scheme and certified to BS 7671.
Heating installation by Gas Safe Engineer and certified on completion.

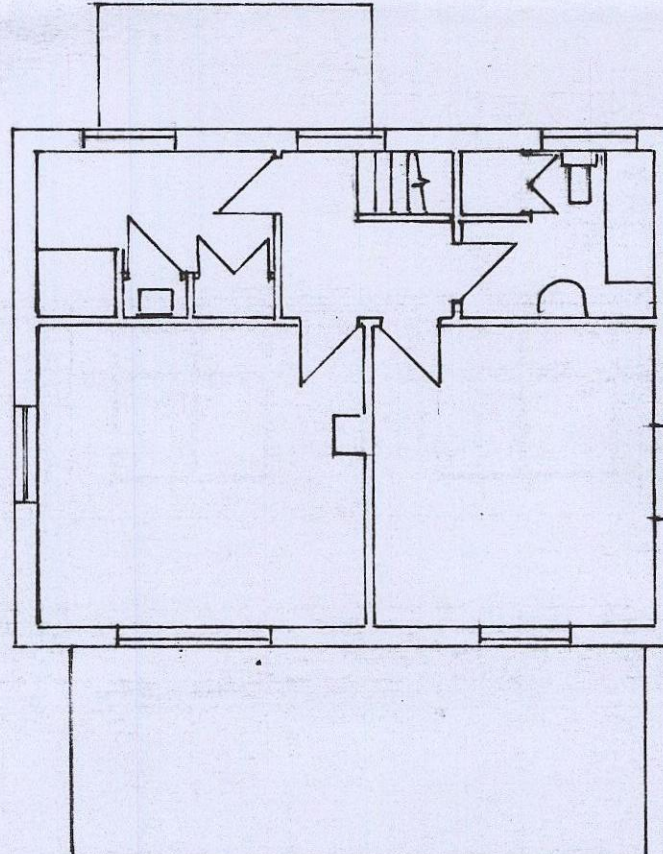


FIRST FLOOR

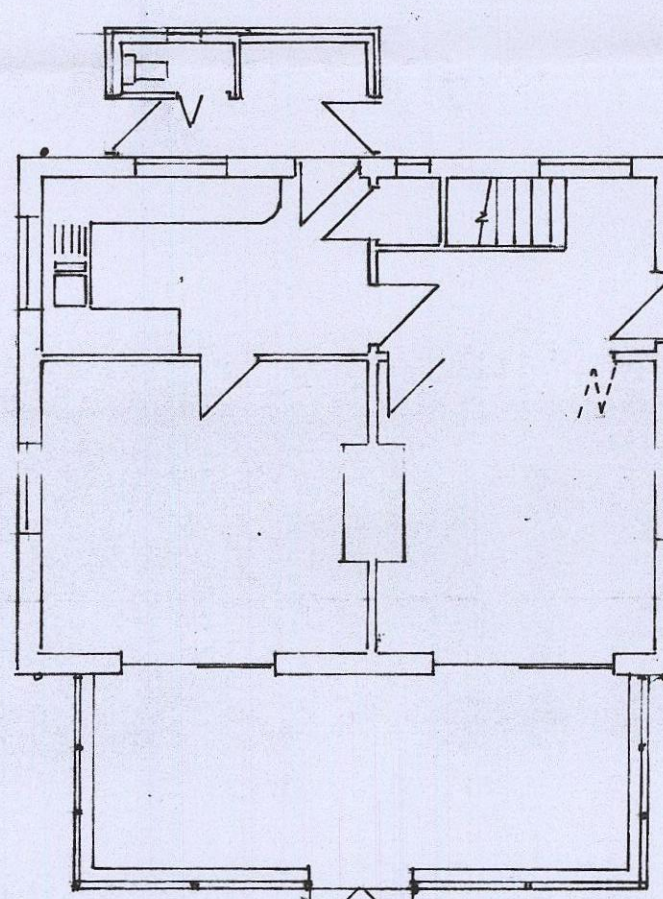


GROUND FLOOR

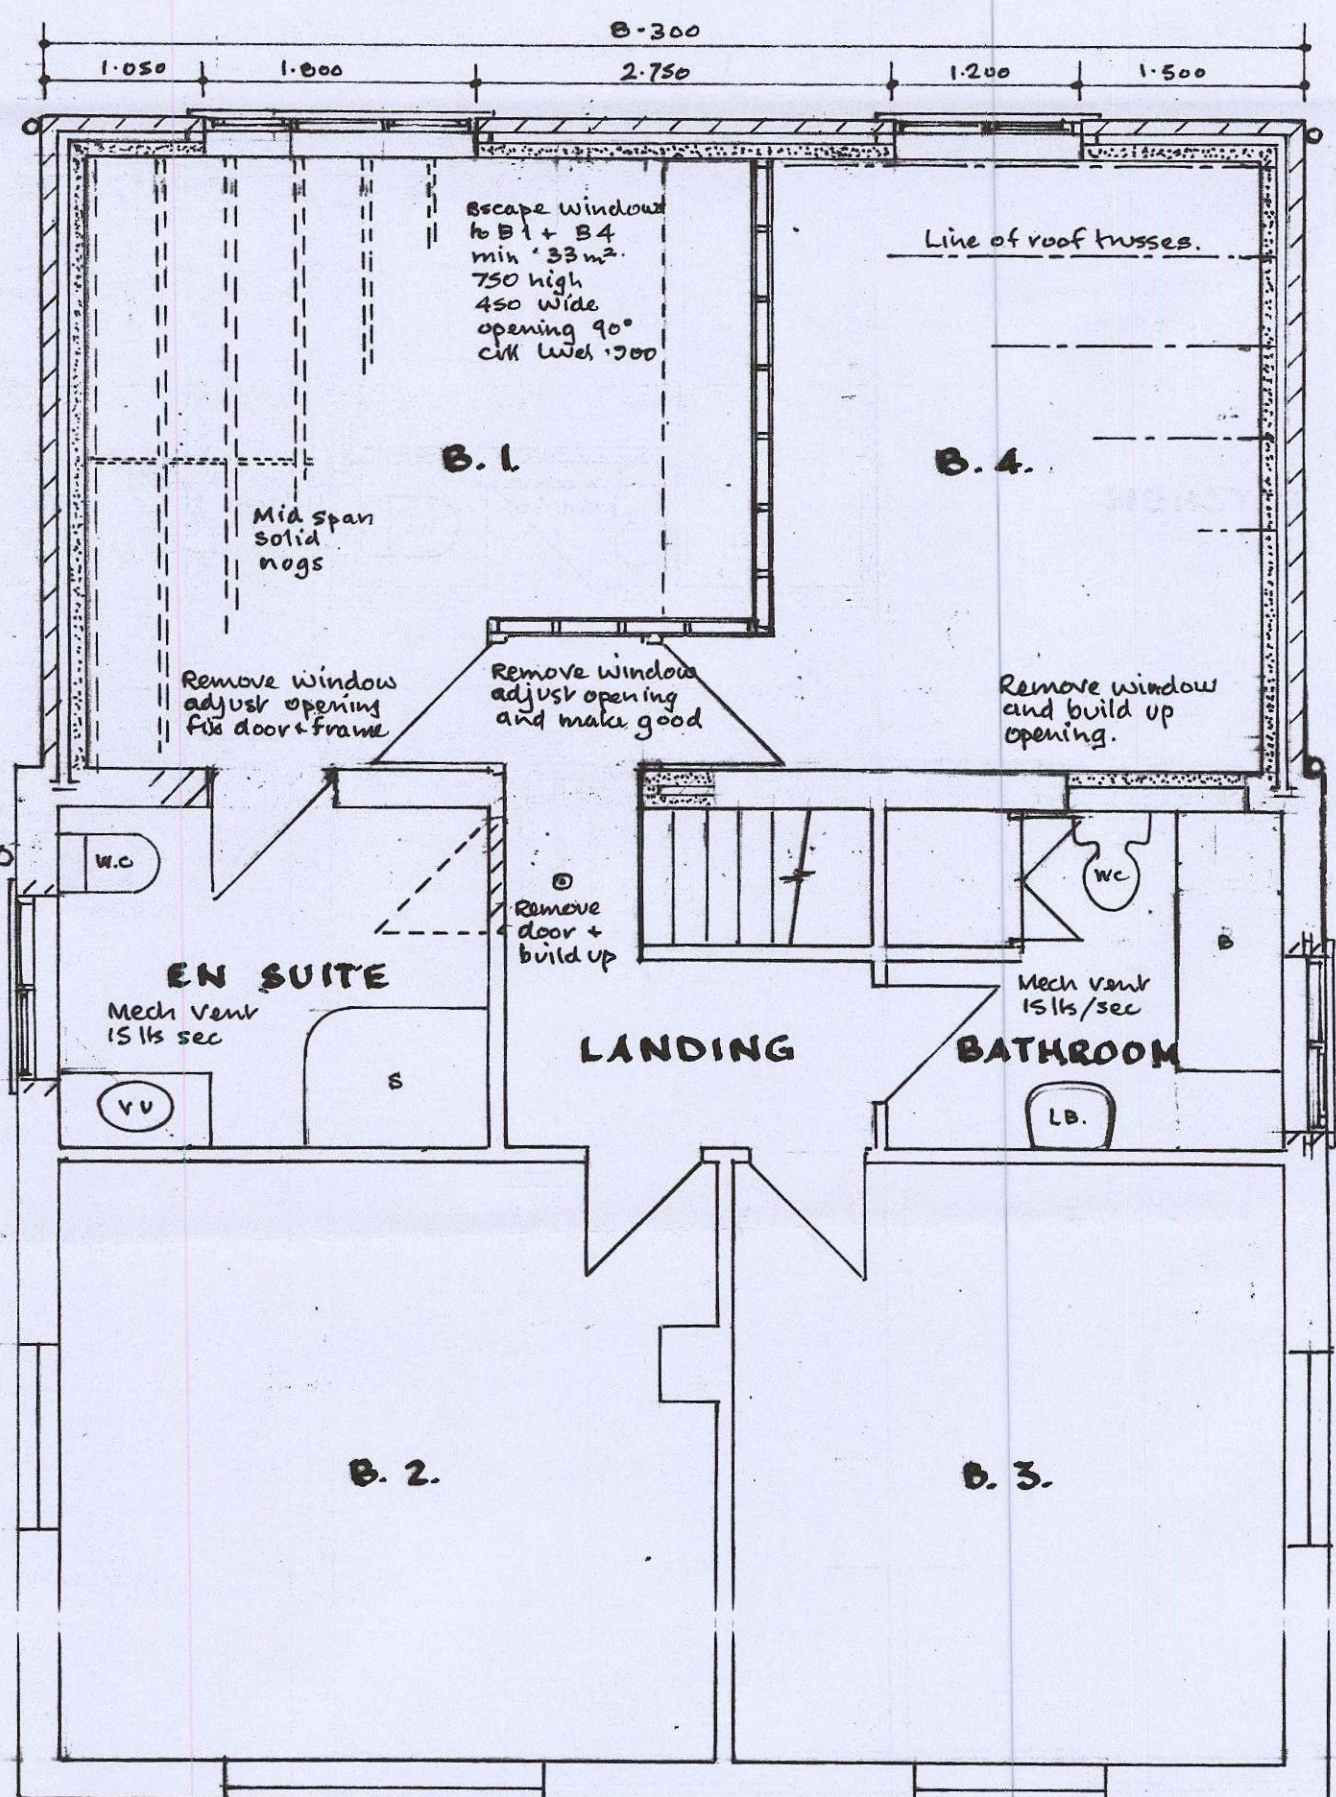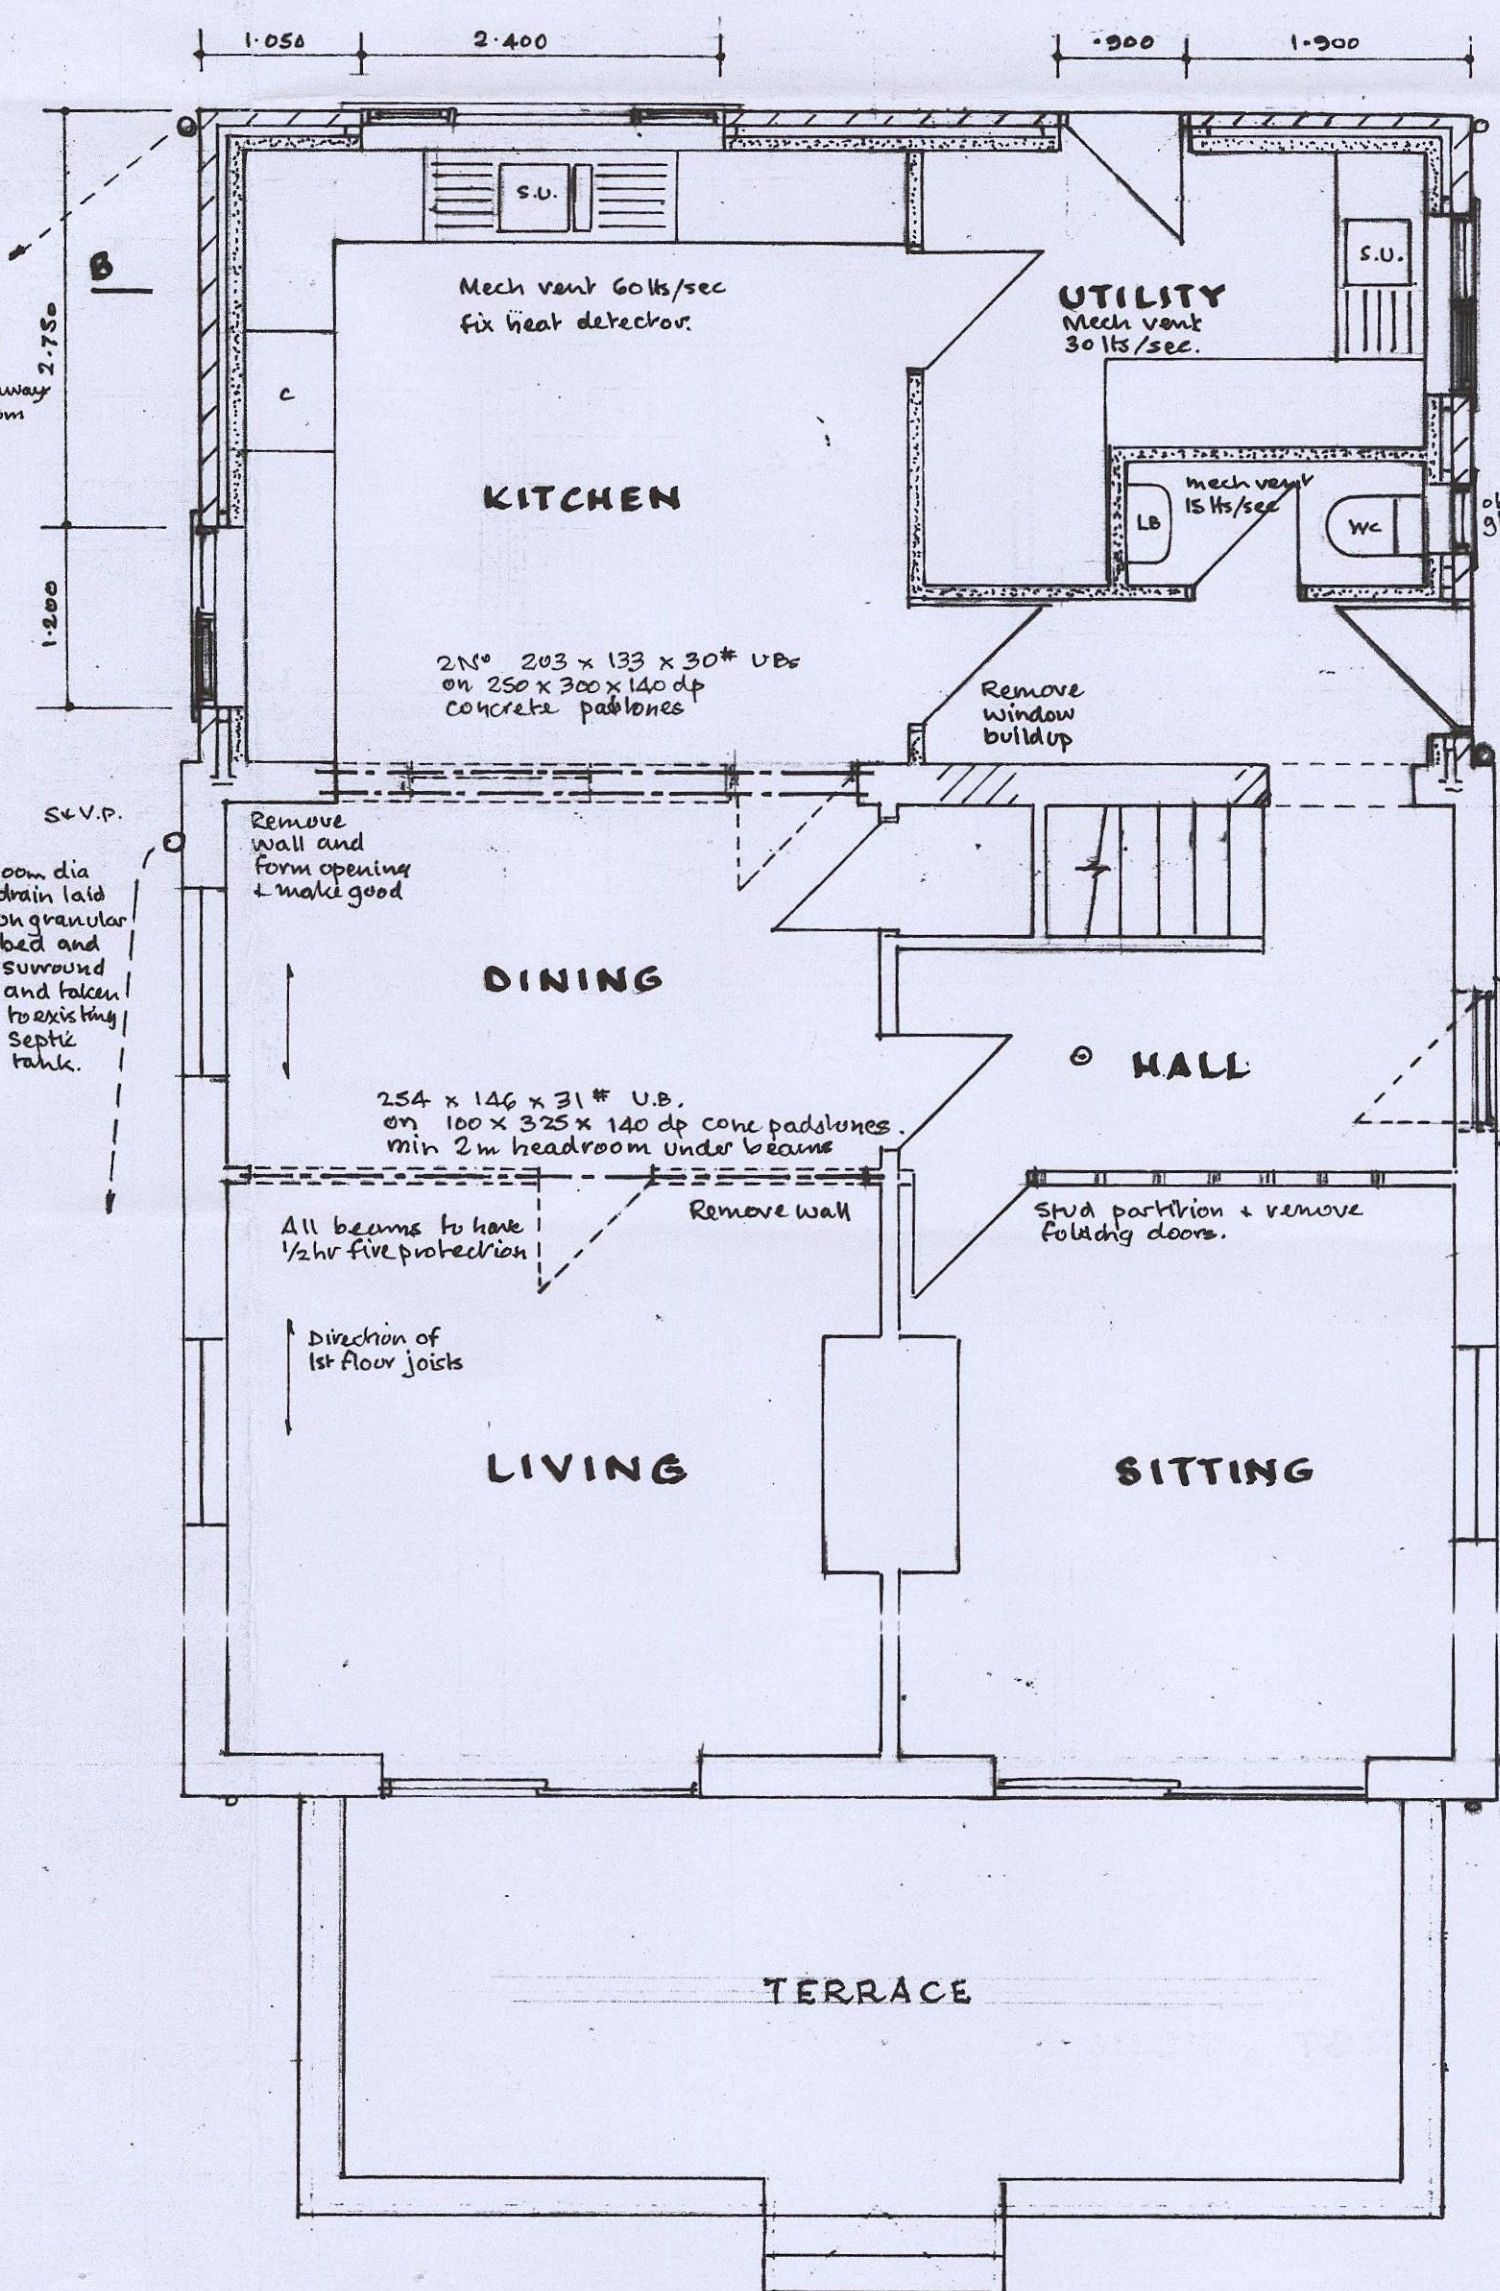

FIRST FLOOR

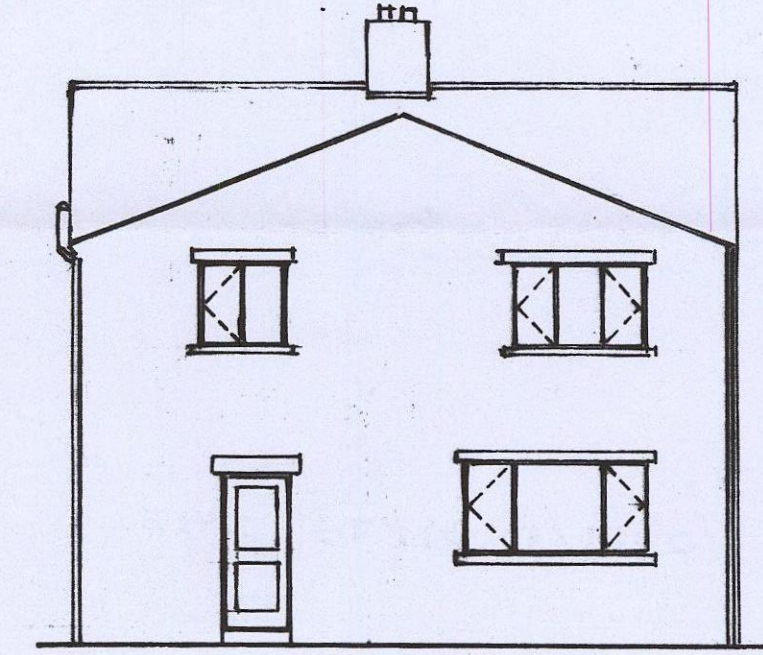

REAR ELEVATION

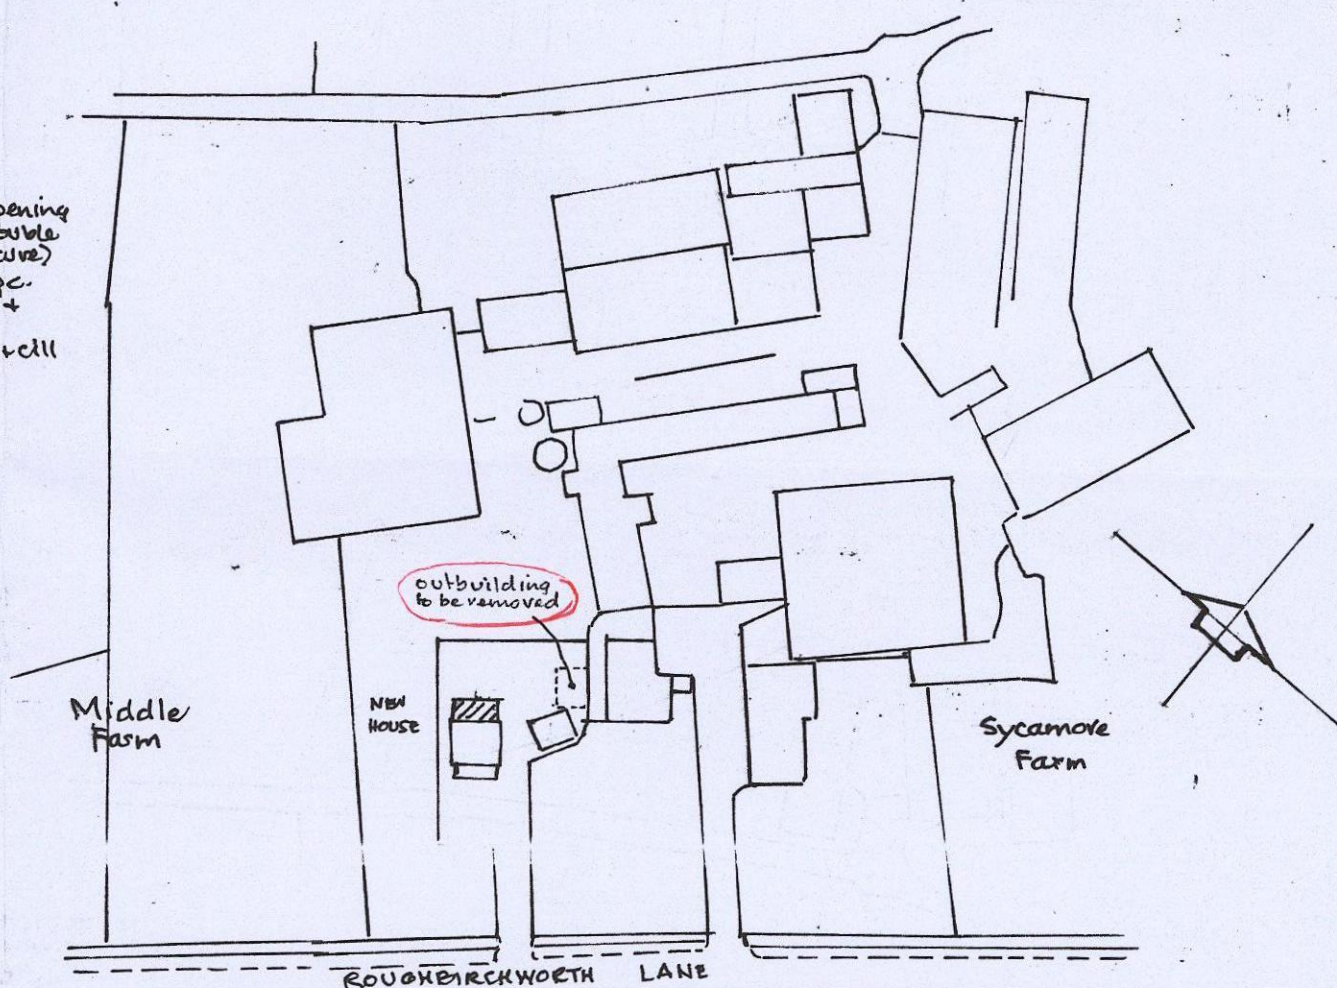

SITE PLAN 1/1250.