
Drawing No.	Rev No.
MTL001 -008	

N
W E
S

INDICATIVE
ONLY

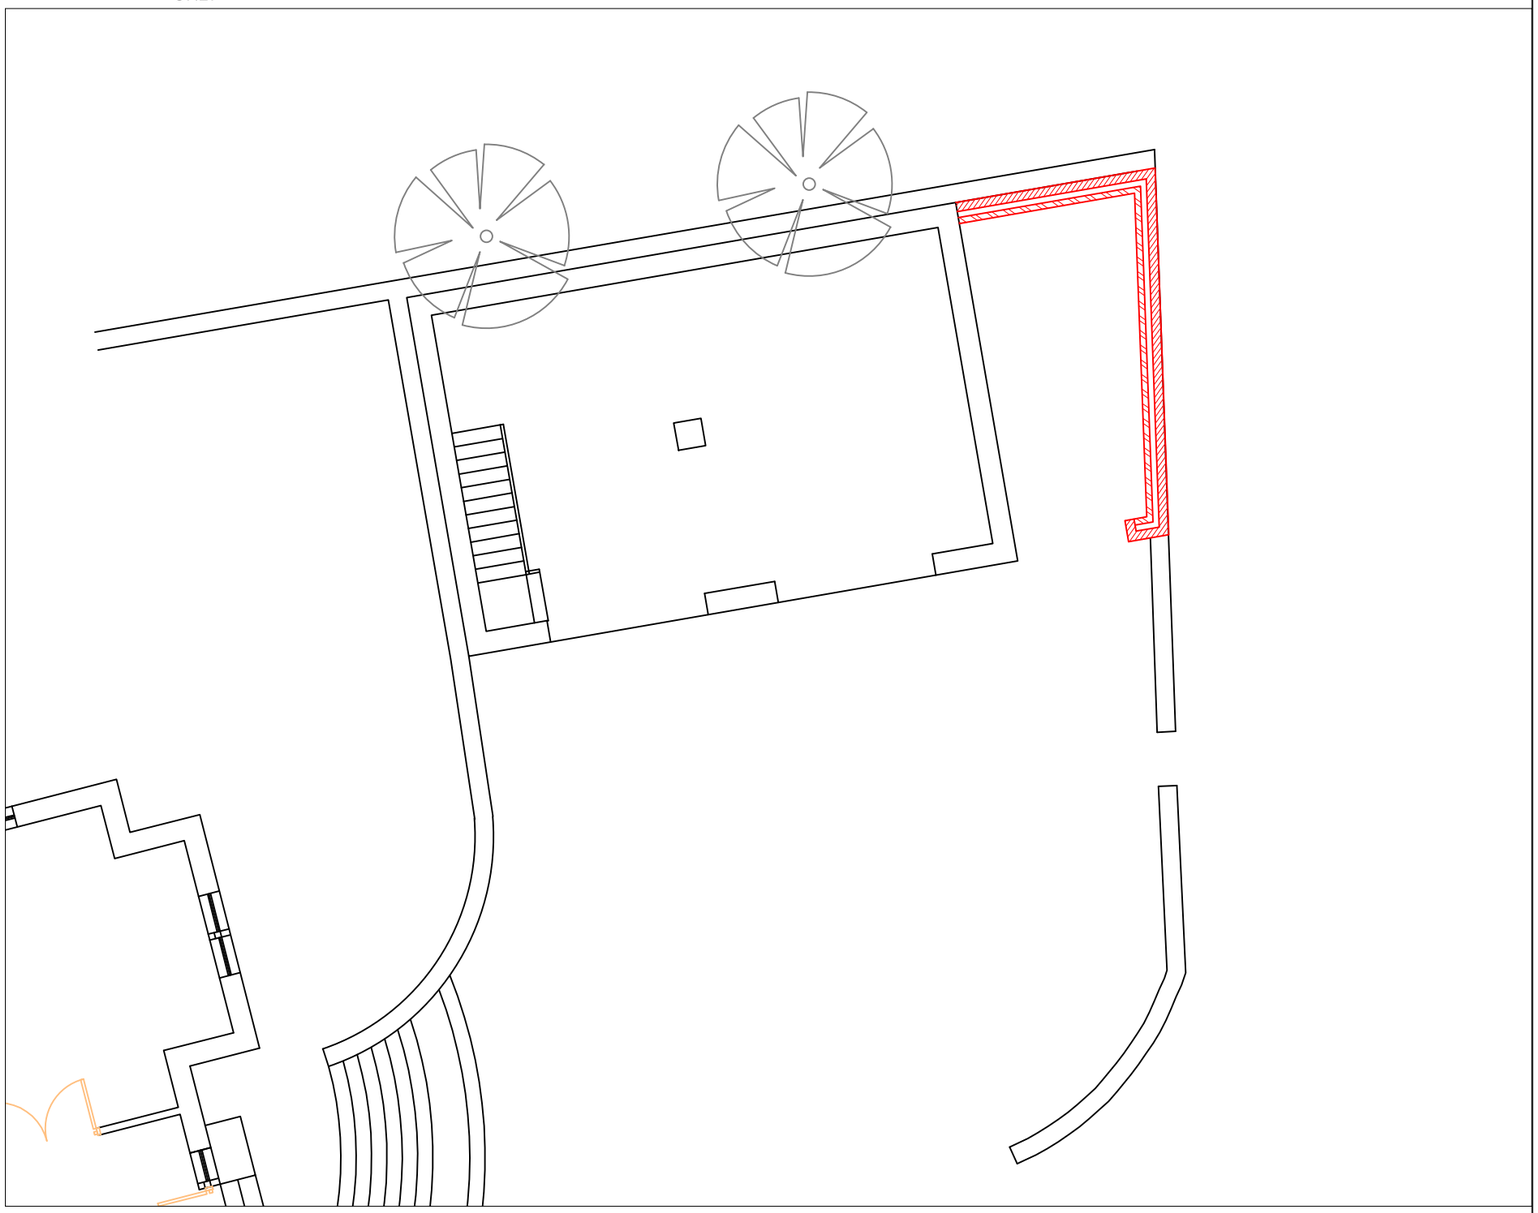

BLOCK PLAN
SCALE 1:100 AT A3

DO NOT SCALE: Contractor to check all dimensions and report any omissions or errors

NOTES

Rev	Description	By	Chk	App	Date

JRB DESIGNS Ltd
1 Saville Road
Cudworth
Barnsley
S72 8LT
Tel: 01226 383542
Fax: 01226 380078
Mob: 07970 541192
Email: john@jrbdesigns.co.uk

This drawing is copyright. © jrbdesigns Ltd.

Client
MR T LAND

Drawing Title
BLOCK PLAN

Address
DOVE DALE HOUSE
MITCHELL'S STREET
SWAITH
BARNSLEY S70 3QF

Project Title:
PROPOSED TWO STOREY
REAR EXTENSION

Purpose of Issue:
PLANNING

Drawing Status
FIRST ISSUE

Scale at A3	Drawn By	Date	
AS SHOWN	JRB	27/04/2022	
Checked By	Date	Approved By	Date
	27/04/2022		27/04/2022
Project No.	Drawing No.		Revision
MTL001	008		-

APPROVAL [X] INFORMATION [ ] TENDER [ ] CONTRACT [ ] CONSTRUCTION [ ]