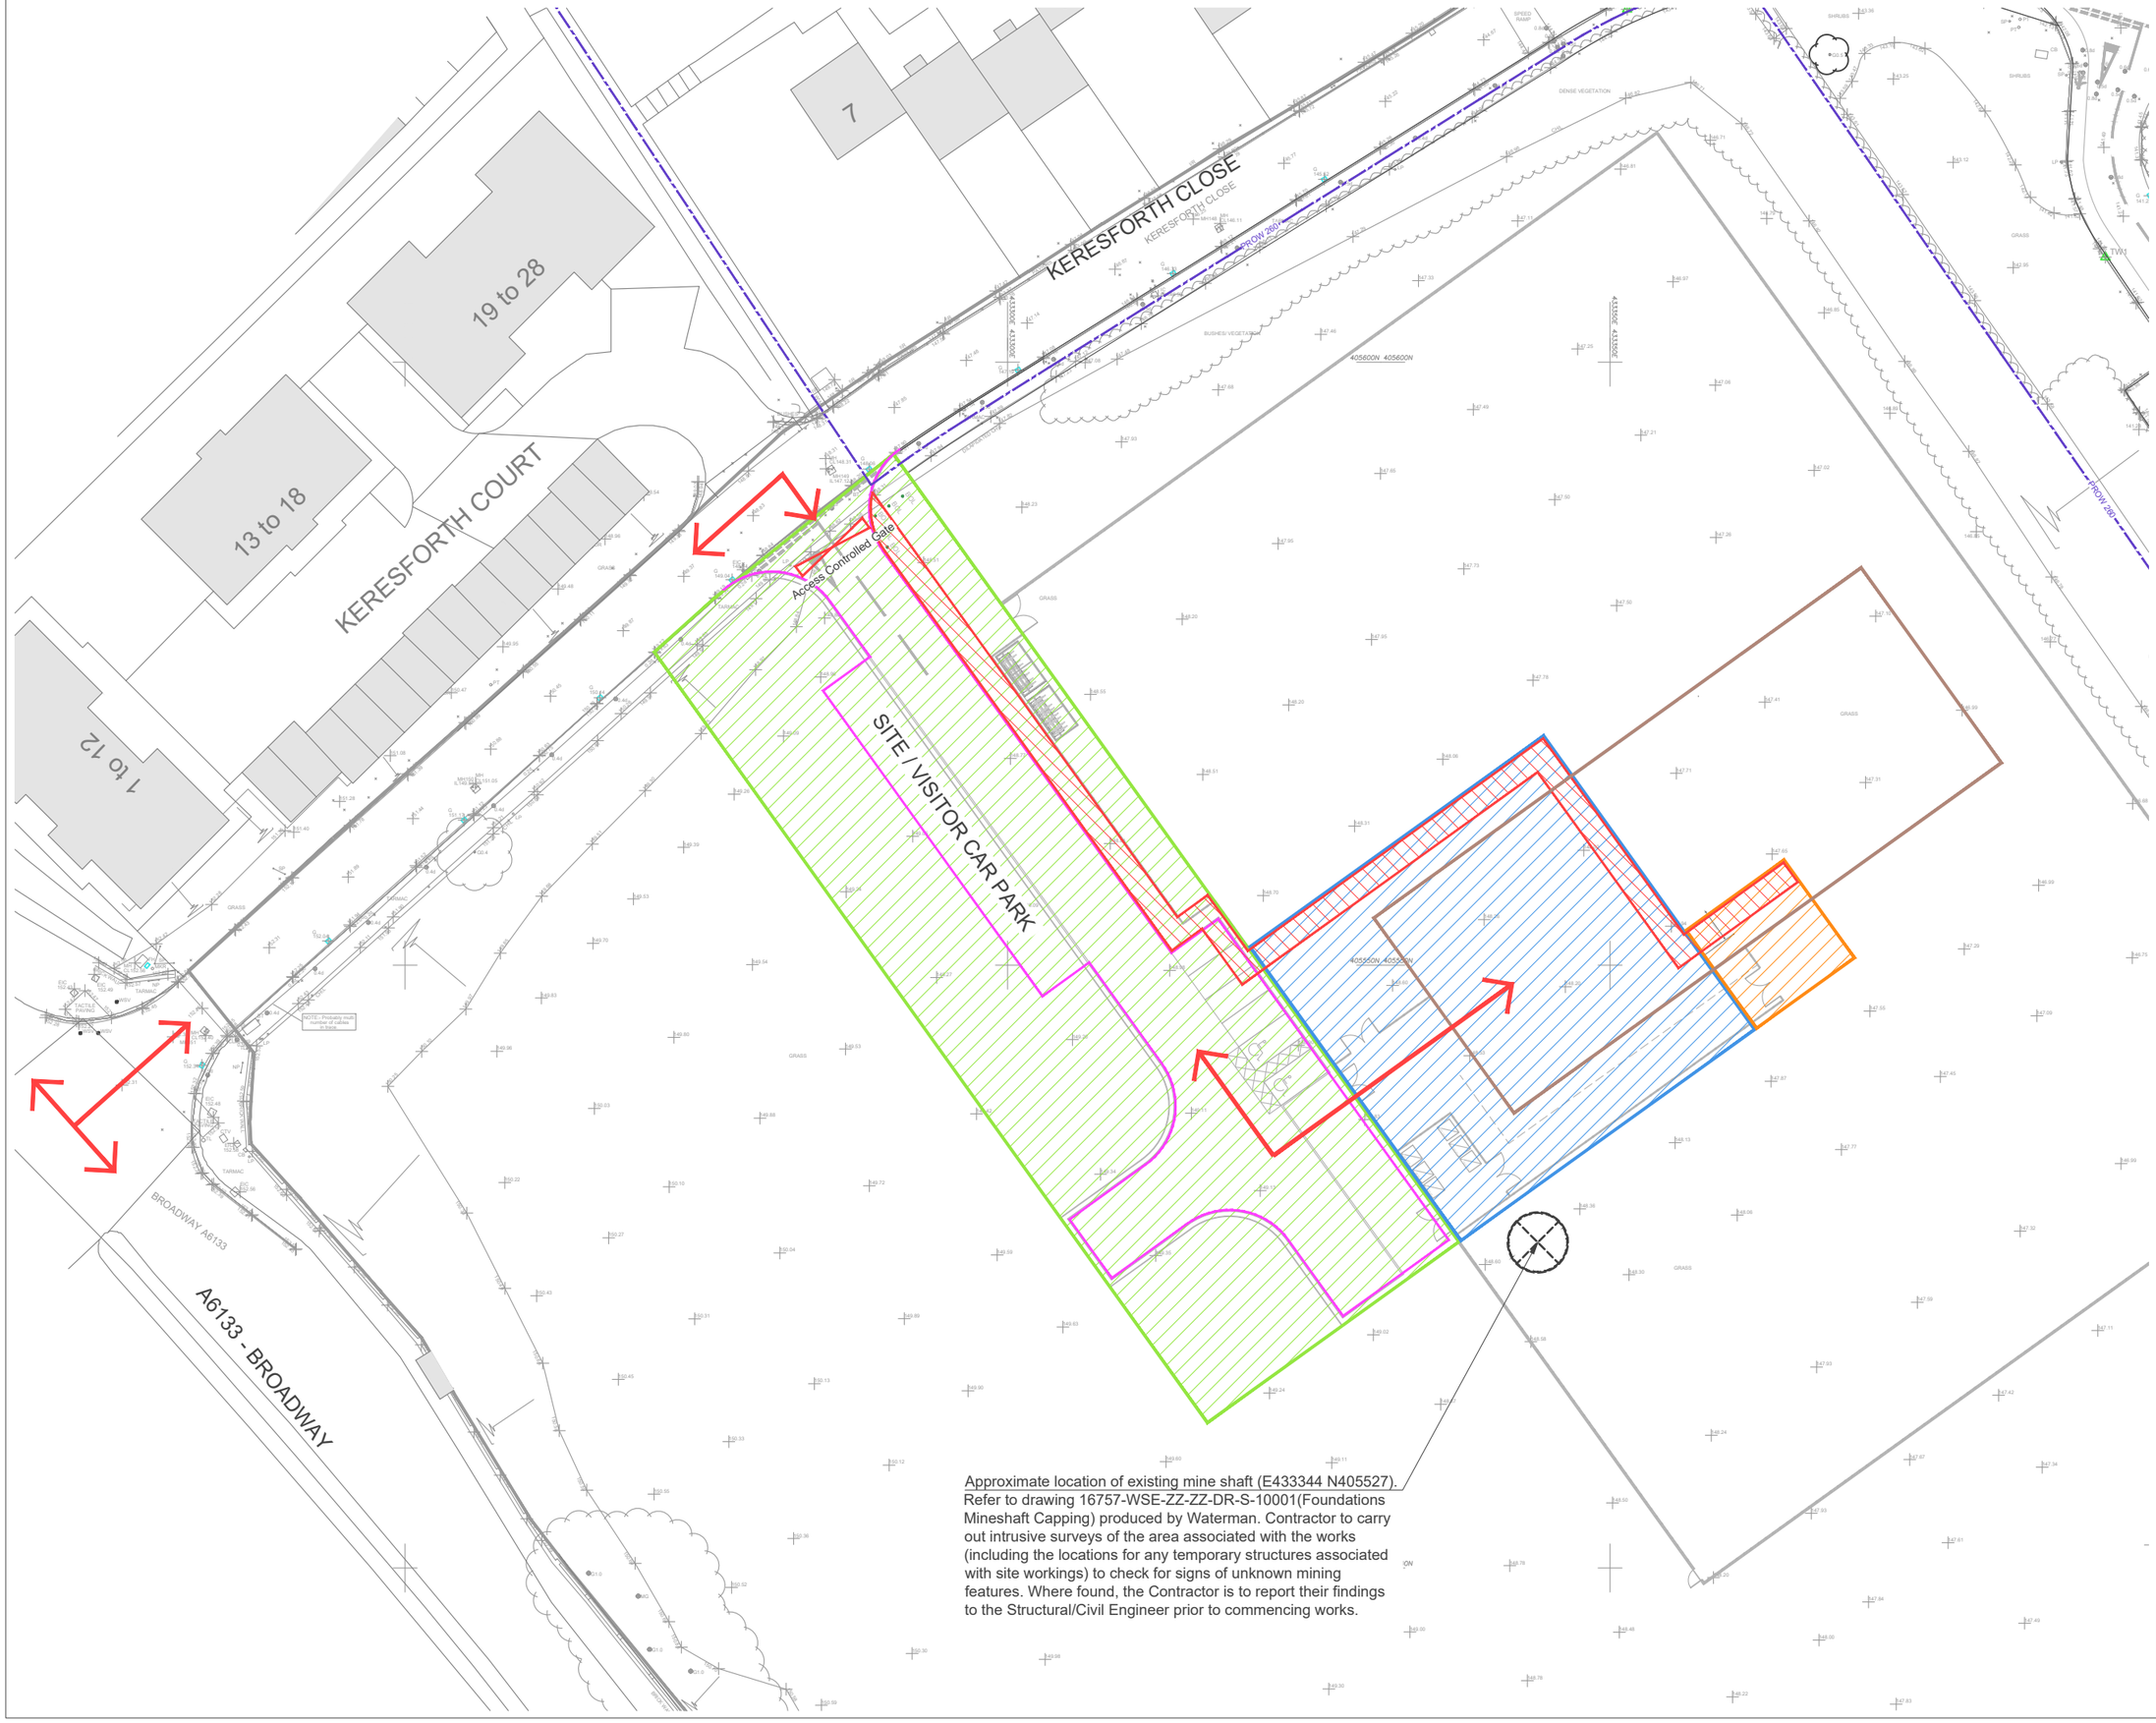


Notes

Jennings Design Associates take no responsibility for any dimensions obtained by scaling from this drawing. If no dimension is shown the recipient must ascertain the dimension specifically from the Architect or by site measurement. Supplying this drawing in digital form is solely for convenience and no reliance may be placed on digital data. All data must be checked against hard copy. Dimensions must be checked on site. Any discrepancies must be reported to the Architect immediately. This drawing is copyright of Jennings Design Associates

N

Legend

Phase 1 - Grouting

- 30x30m laydown area for rig & water bowser
- 10x10m area for site cabins
- Area for haul road to match final design of road where possible
- Pedestrian access route
- Footprint of proposed temporary school building
- Denotes proposed roadway with additional site/visitor parking area
- Route of Public Right of Way (260)

Drawing to be read in conjunction with the Construction Phase & Traffic Management Plans produced by Elliott Group Ltd.

Rev	Description	Date	By
P01	Initial Issue	26/04/21	NS

j d a architects
info@jda-architects.com
www.jda-architects.com
manchester: 0161 336 5011
liverpool: 0151 665 0112

Project Details: Land of Keresforth Close, Barnsley

Client: Elliott Group Ltd

Checked By: Stage 5 Construction | Status Code: S3

Scale:	@ Original Size	Date:	Drawn By:	Checked By:
1:500	A3	26/04/2021	NS	RB

Elliott Viewpoint Ref: TRIN-JDA-TEMP-00-DR-A-00103

Project Code	Originator	Vol/Sys	Level	Type	Role	Number
1204	JDA	XX	00	DR	A	0103

Description: Site Compound Plan - Phase 1 Grouting | Rev: P01

0 5m 10m

Scale 1:500

Z:\1204 - Keresforth Close, Barnsley\Drawings\Live\plots\1204-JDA-XX-00-DR-A-0103--SiteCompoundPlanPhase1.dwg