EXISTING TOPOGRAPHICAL SURVEY SCALE 1:100

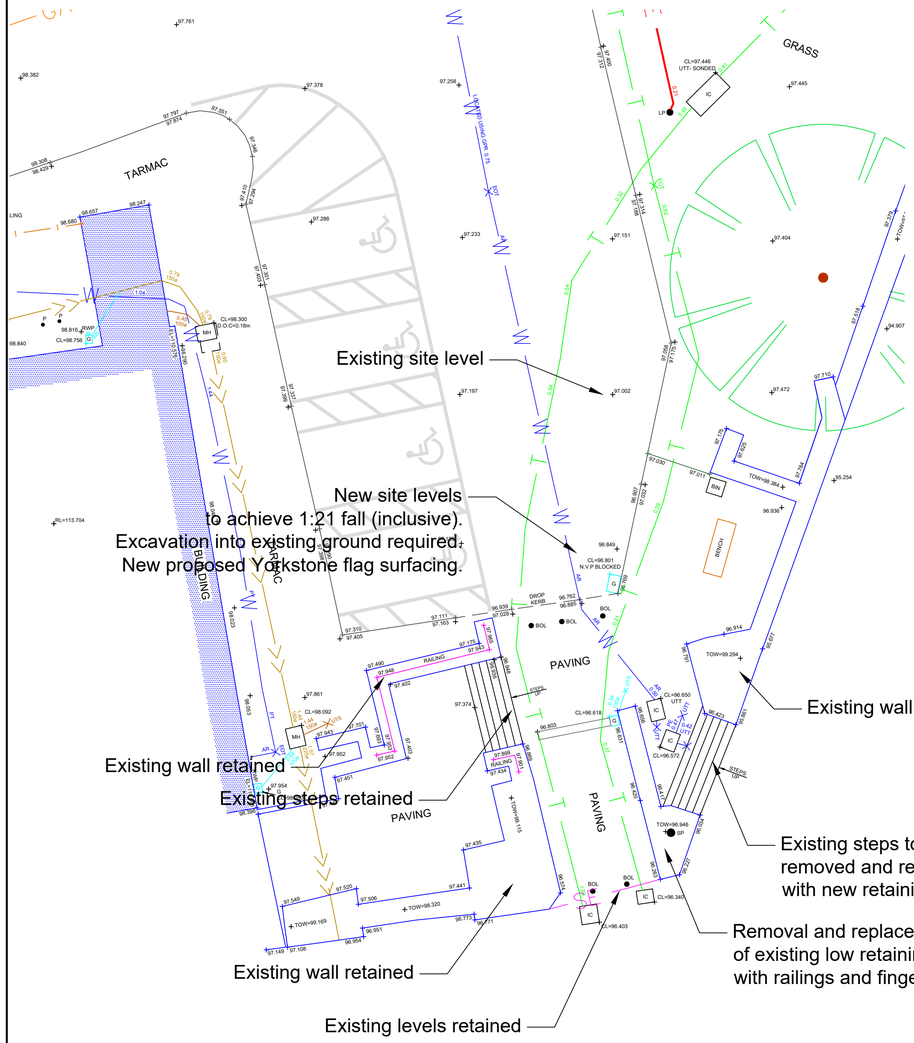

SECTION AA SCALE 1:50

LANDSCAPE PROPOSAL SCALE 1:100

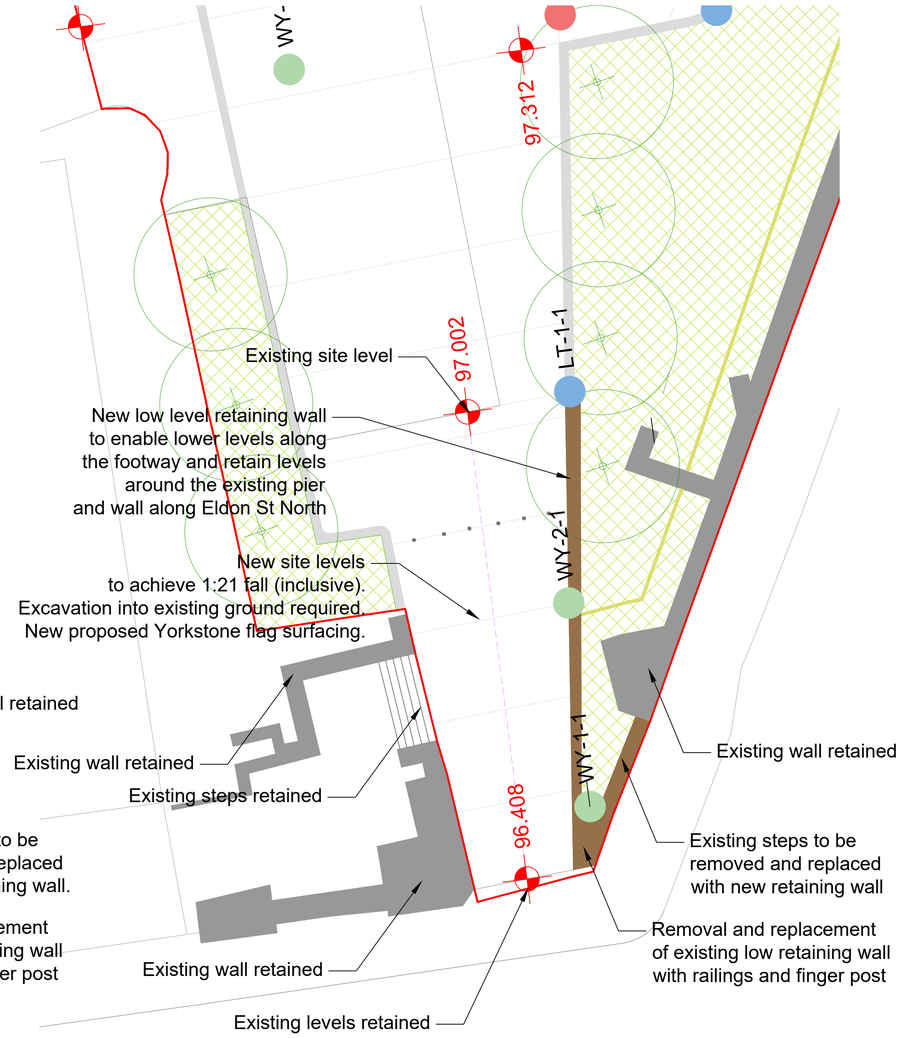

LEGEND:

- PAVED AREA (Indicative pattern/formation)
- FEATURE PAVED ROUTE (Connectivity to different areas; Indicative wayfinding)
- FEATURE PAVED AREA (Additional surface textures; To complete planting shapes)
- ASPHALT SURFACE (Suitable for vehicular use; Buff colour)
- GRAVEL SURFACE (10mm; Natural Colour)
- PLANTING: ORNAMENTAL
- PLANTING: SuDS / RAIN-GARDENS
- PLANTING: NATIVE HEDGING / SCREENING
- PLANTING: WILDFLOWER
- PLANTING: WILDFLOWER (To replenish/replace existing grass mound)
- PLANTING: MOWN GRASS
- PLAY-ON-THE-WAY ROUTE
- RETAINED PLANTING
- SEATED WALL
- RETAINING WALL: CONCRETE/STONE
- RETAINING WALL: GABION (To match the adjoining building specification)
- TREE (Nominal size; Number shown subject to change)
- RETAINED TREE
- MARKET STALLS (Indicative)
- FURNITURE
  - BL-1: Fixed Bollards (1.2m spacing)
  - BL-2: Removable Bollards (1.2m spacing)
  - BN-1: Bench
  - BN-2: Bench with Back Support
  - BN-3: Tables and Chairs
  - BR-1: Bicycle Rack
  - LB-1: Litter Bin (includes waste/recycling compartments)
  - PL-1: Tree Planter
- PLAY-ON-THE-WAY EQUIPMENT
  - PE-1: Wobble Stone
  - PE-2: Mounds
  - PE-3: Stepping Bridge
  - PE-4: Natural Stone
  - PE-5: Telephone Speaker
  - PE-6: Kaleidoscope
- WAYFINDING
  - WY-1: Finger Post
  - WY-2: Branded Gateway Sign Integrated into Structure
  - WY-3: Totem with Map
- LIGHTING*
  - LT-1: Multi-head projector column (12m)
  - LT-2: Multi-head projector column (8m)
  - LT-3: Lighting Column (4m)
  - LT-4: Illuminated Bollard
  - * Location indicative only. Refer to stage 3 lighting strategy
- Tactile Warning Studs/Paving (600mm Wide)
- ACOUSTIC PERIMETER FENCING (1.8m High)
- POST AND RAIL FENCING (1.1m High)
- BALUSTRADE (1.1m High; Includes handrail where required)
- HANDRAIL (Attached to structure)
- PHASE 1 PROJECT BOUNDARY

NOTES:

REFER TO DRAWINGS 10052406-ARC-XX-XX-M2-LA-00011 FOR CROSS SECTIONS.

PROPOSED MATERIALS
- YORKSTONE FLAG PAVING
- YORKSTONE CLADDING TO NEW RETAINING WALLS TO MATCH THE EXISTING SURROUNDING WALL DESIGN AND FINISHES
- HEIGHT OF NEW RETAINING WALLS TO BE 500MM MAX

N

0 5 10 20
SCALE 1:200 (A1)
SCALE 1:400 (A3)
METRES

SAFETY, HEALTH AND ENVIRONMENTAL INFORMATION

In addition to the hazards/risks normally associated with the types of work detailed on this drawing, note the following:

CONSTRUCTION

GROUND INVESTIGATION RECOMMENDED AHEAD OF CONSTRUCTION TO AVOID CLASH WITH EXISTING UTILITIES AND UNDERGROUND STRUCTURES. LISTED BUILDING STATUS IN PROXIMITY TO WORKS.

MAINTENANCE/CLEANING

NONE

DECOMMISSIONING/DEMOLITION

NONE

It is assumed that all works will be carried out by a competent contractor working, where appropriate, to an approved method statement

Rev	Date	Description	Prod.	Chk.	Rev.	App.
P01.2	07/07/22	Issued for planning approval	LJ	AS	AT	--
P01.1	06/07/22	Issued for planning approval	LJ	AS	AT	--

BARNSLEY Metropolitan Borough Council

Project:
THE SEAM

Site
The Seam
Barnsley

Client
Barnsley Metropolitan Borough Council
Barnsley Council, PO Box 634, Barnsley S70 9GG
www.barnsley.gov.uk

ARCADIS
Registered office:
80 Fenchurch Street
London
EC3M 4BY

Coordinating office:
80 Fenchurch Street
London
EC3M 4BY
Tel: 44 (0)20 7812 2000

www.arcadis.com
© Copyright reserved

Drawing Title:
PUBLIC REALM DESIGN
PHASE 1
SOUTHERN GATEWAY PROPOSALS
SHEET 1 OF 1

Designed: L.Johnstone	Signed	Date 07/07/22
Produced: L.Johnstone	Signed	Date 07/07/22
Checked: A.Sumfleth-Stevens	Signed	Date 07/07/22
Reviewed: A.Tully	Signed	Date 07/07/22
Approved: ---	Signed	Date ---

Design Stage: Detailed Design

Original Size: A1	Grid: OS	Datum: AOD
Suitability Code: S2	Scale: 1:100/1:50	Project Number: 10052406

Suitability Description: FOR PLANNING

Drawing Number: 10052406 - ARC - ELS - XX - DR - LA - 00007

Revision: P01.2