
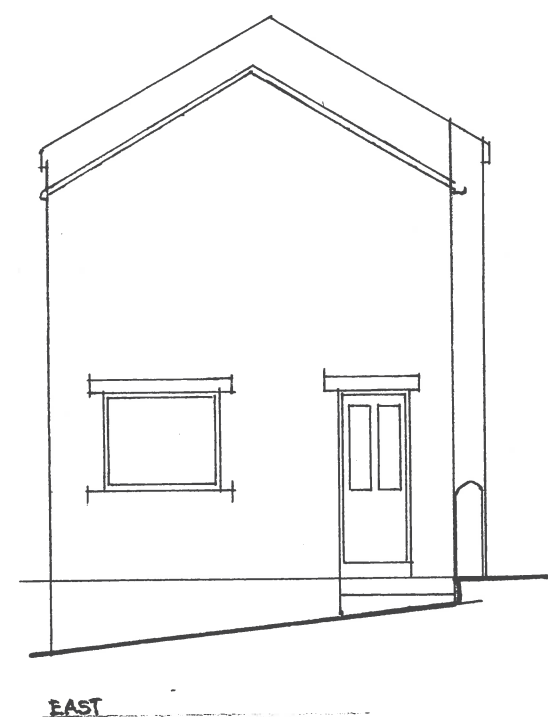
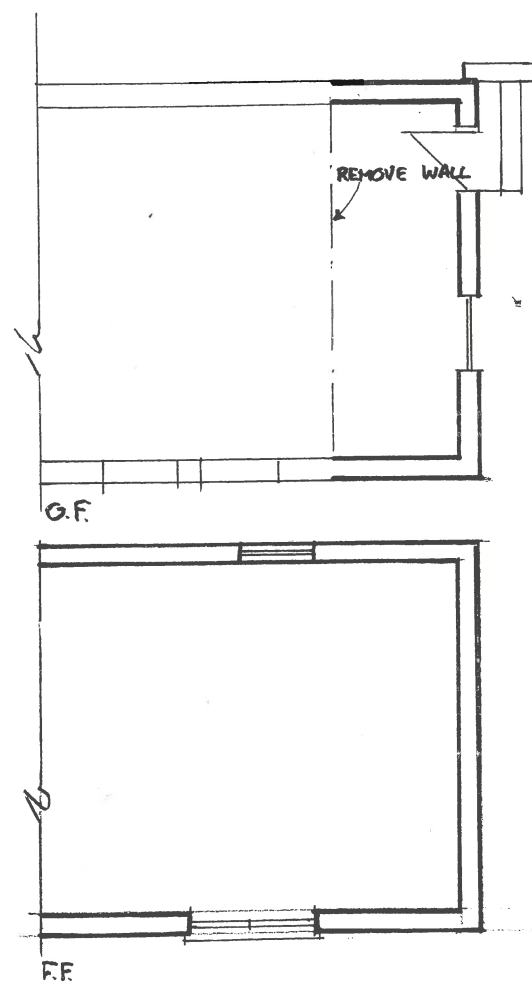
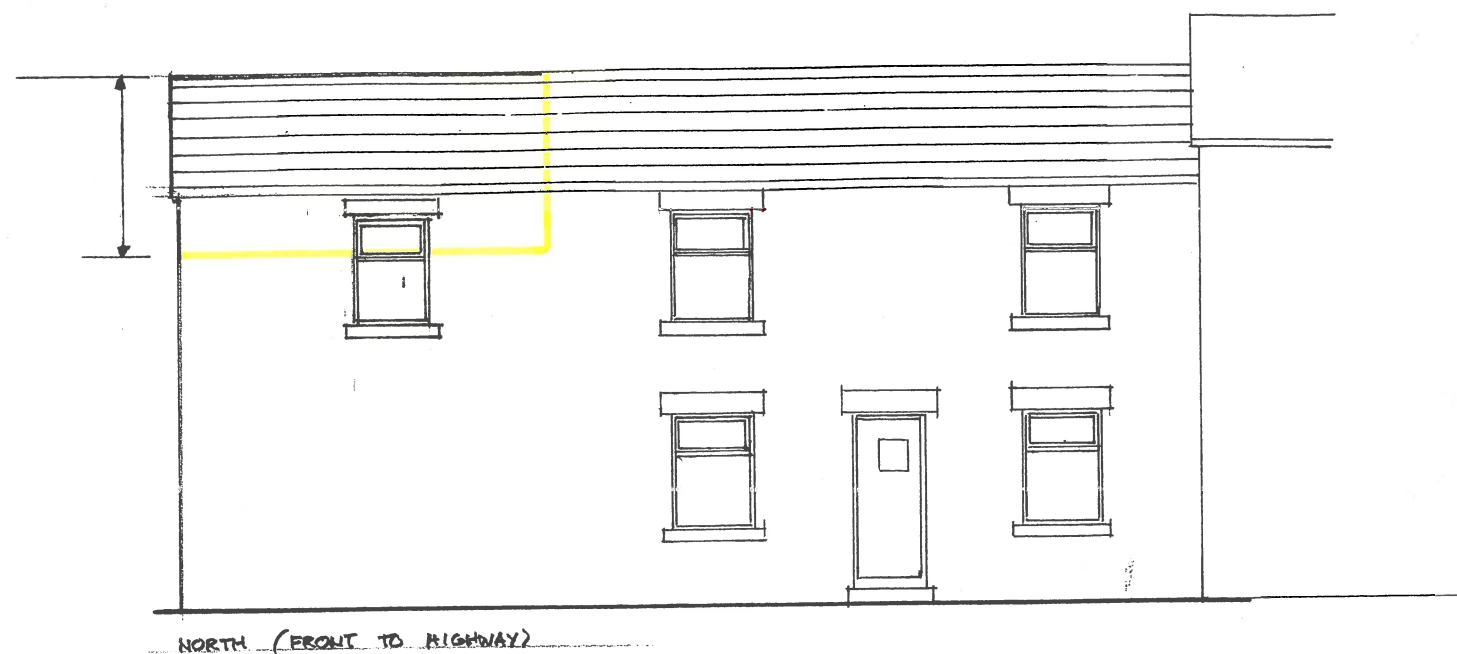


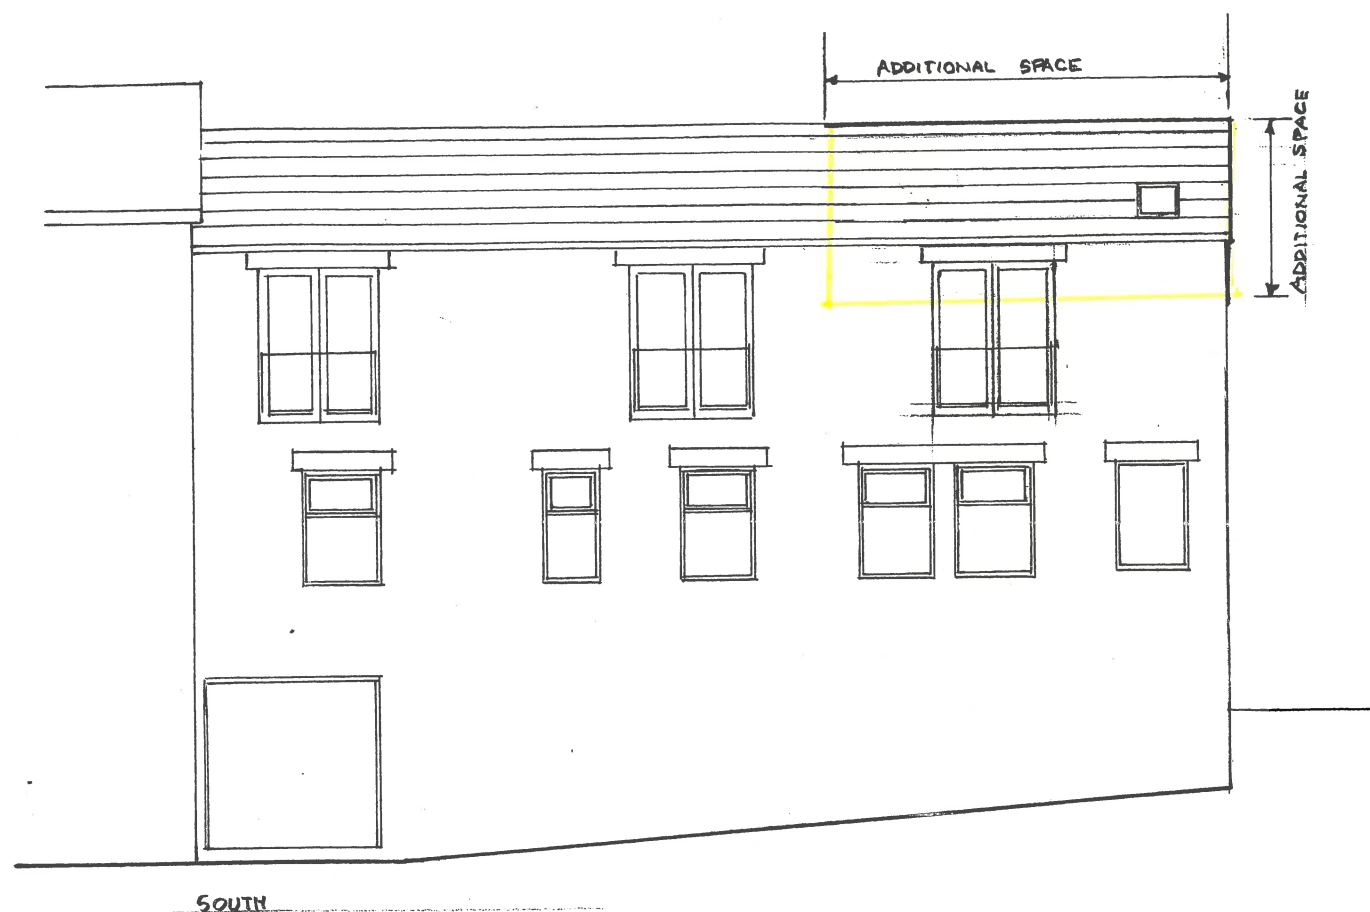

HOUSE EXTENSION 60 MANCHESTER ROAD THURSTONE
 PLAN , ELEVATIONS 1:100 3/2018 DRG A1
 REVISD NORTH
 ELEVATION 5/2018

Michael A. Clynh
 Architect, Town Planner, Property Consultant
 DIP.ARCH. DIP. T.P. A.R.I.B.A. F.R.S.A.

14 Huddersfield Road, Ingbrichworth, Penistone
 Sheffield S36 7GF

Tel: 01226 766308