
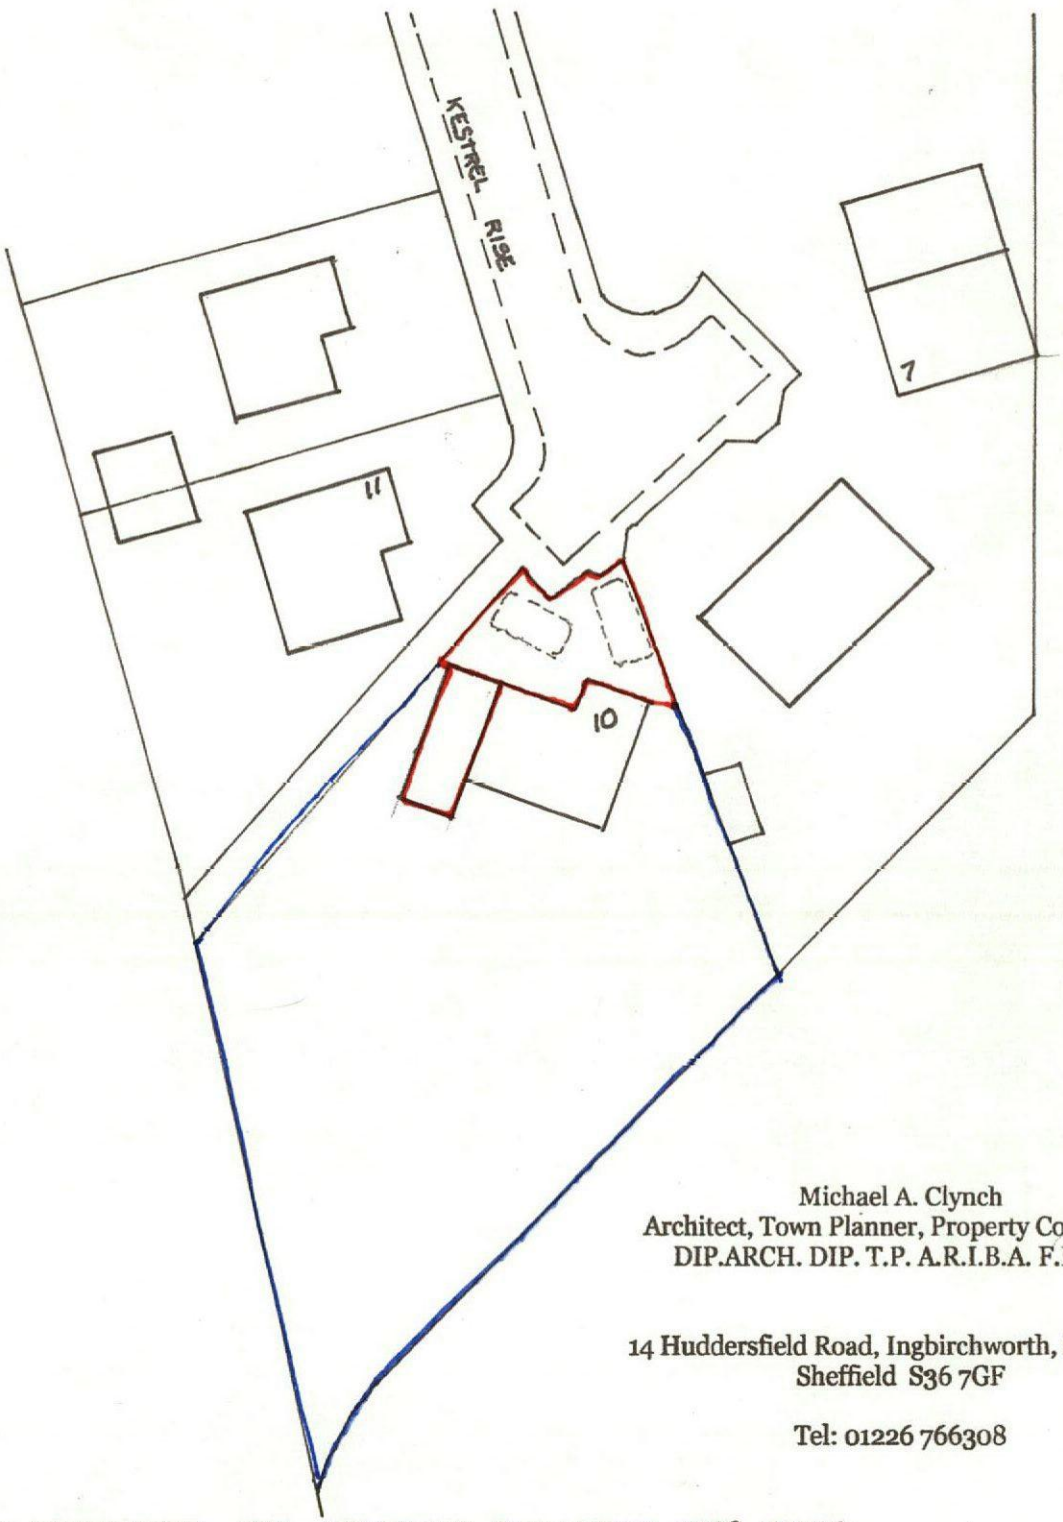


Michael A. Clynch
Architect, Town Planner, Property Consultant
DIP.ARCH. DIP. T.P. A.R.I.B.A. F.R.S.A.

14 Huddersfield Road, Ingbirchworth, Penistone
Sheffield S36 7GF

Tel: 01226 766308

EXTENSION AT Nº 10 KESTREL RISE 1:500SCALE SITE LAYOUT DRA2 7/2019

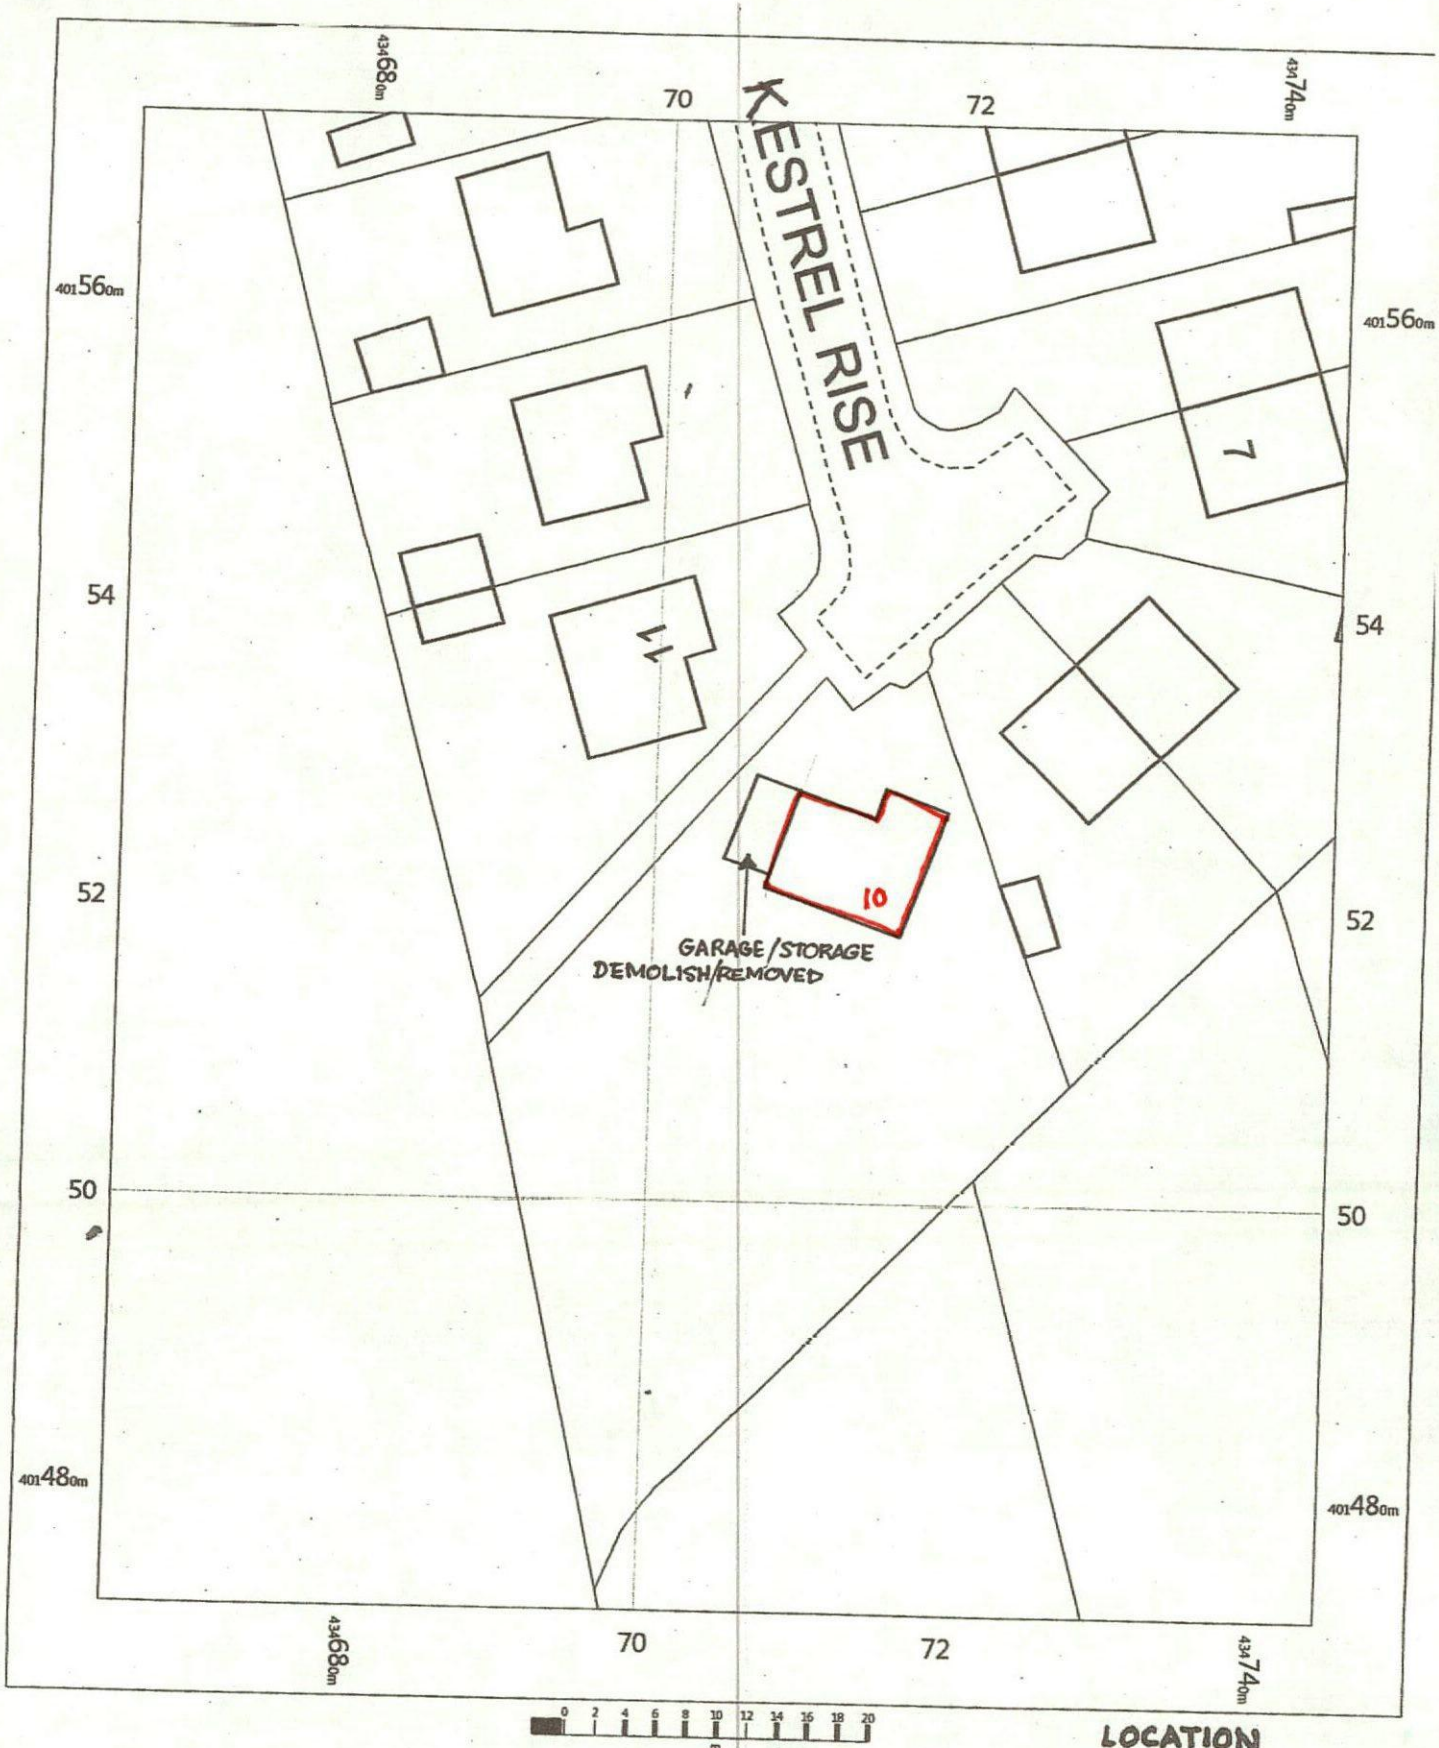

OS MasterMap 1250/2500/10000 scale
Monday, July 9, 2018, ID: BW1-00725549
www.blackwellmapping.co.uk

1:500 scale print at A4, Centre: 434705 E, 401523 N

©Crown Copyright Ordnance Survey. Licence no. 100041041

N

BLACKWELL'S
MAPPING SERVICES
PERSONAL & PROFESSIONAL MAPPING
www.blackwellmapping.co.uk
TEL: 0800 151 2612
maps@blackwell.co.uk