
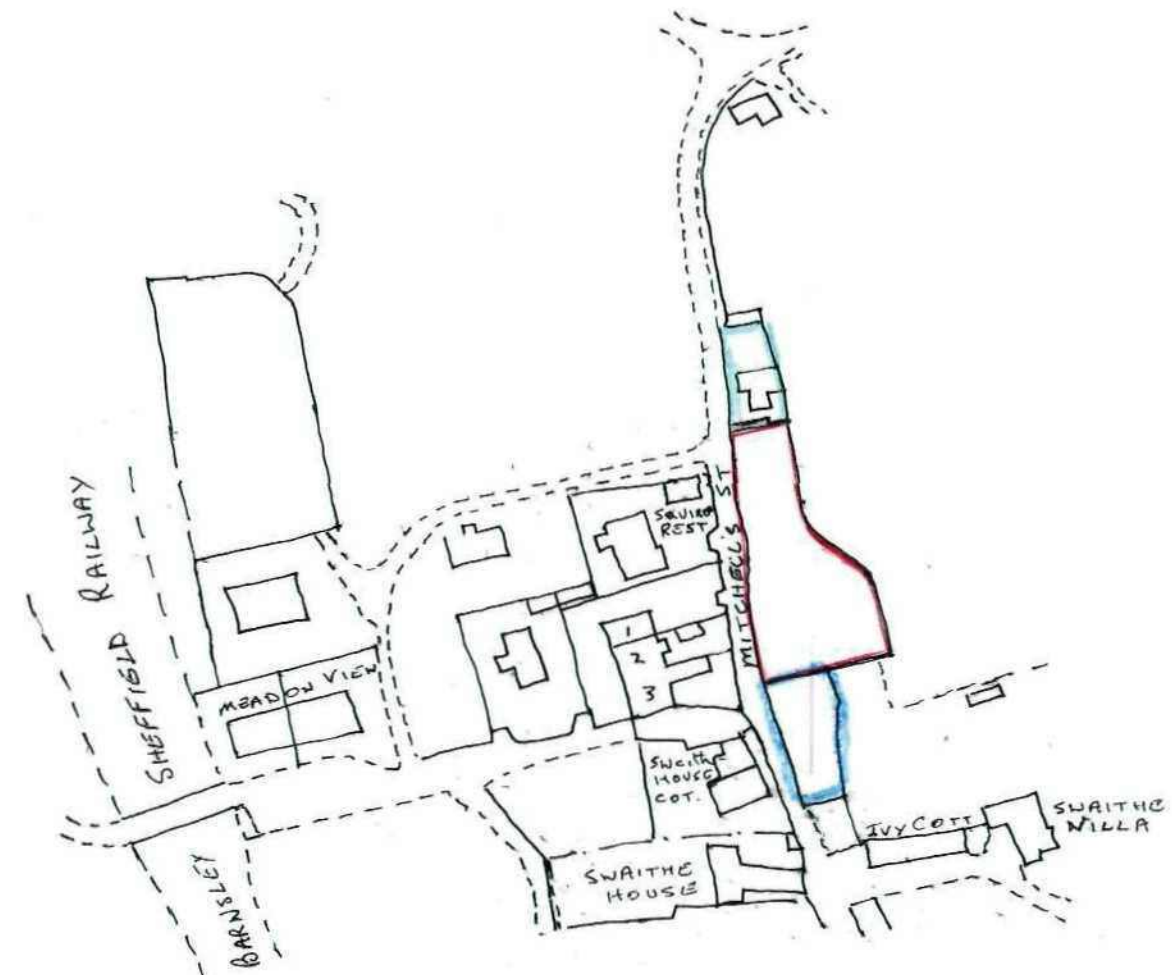


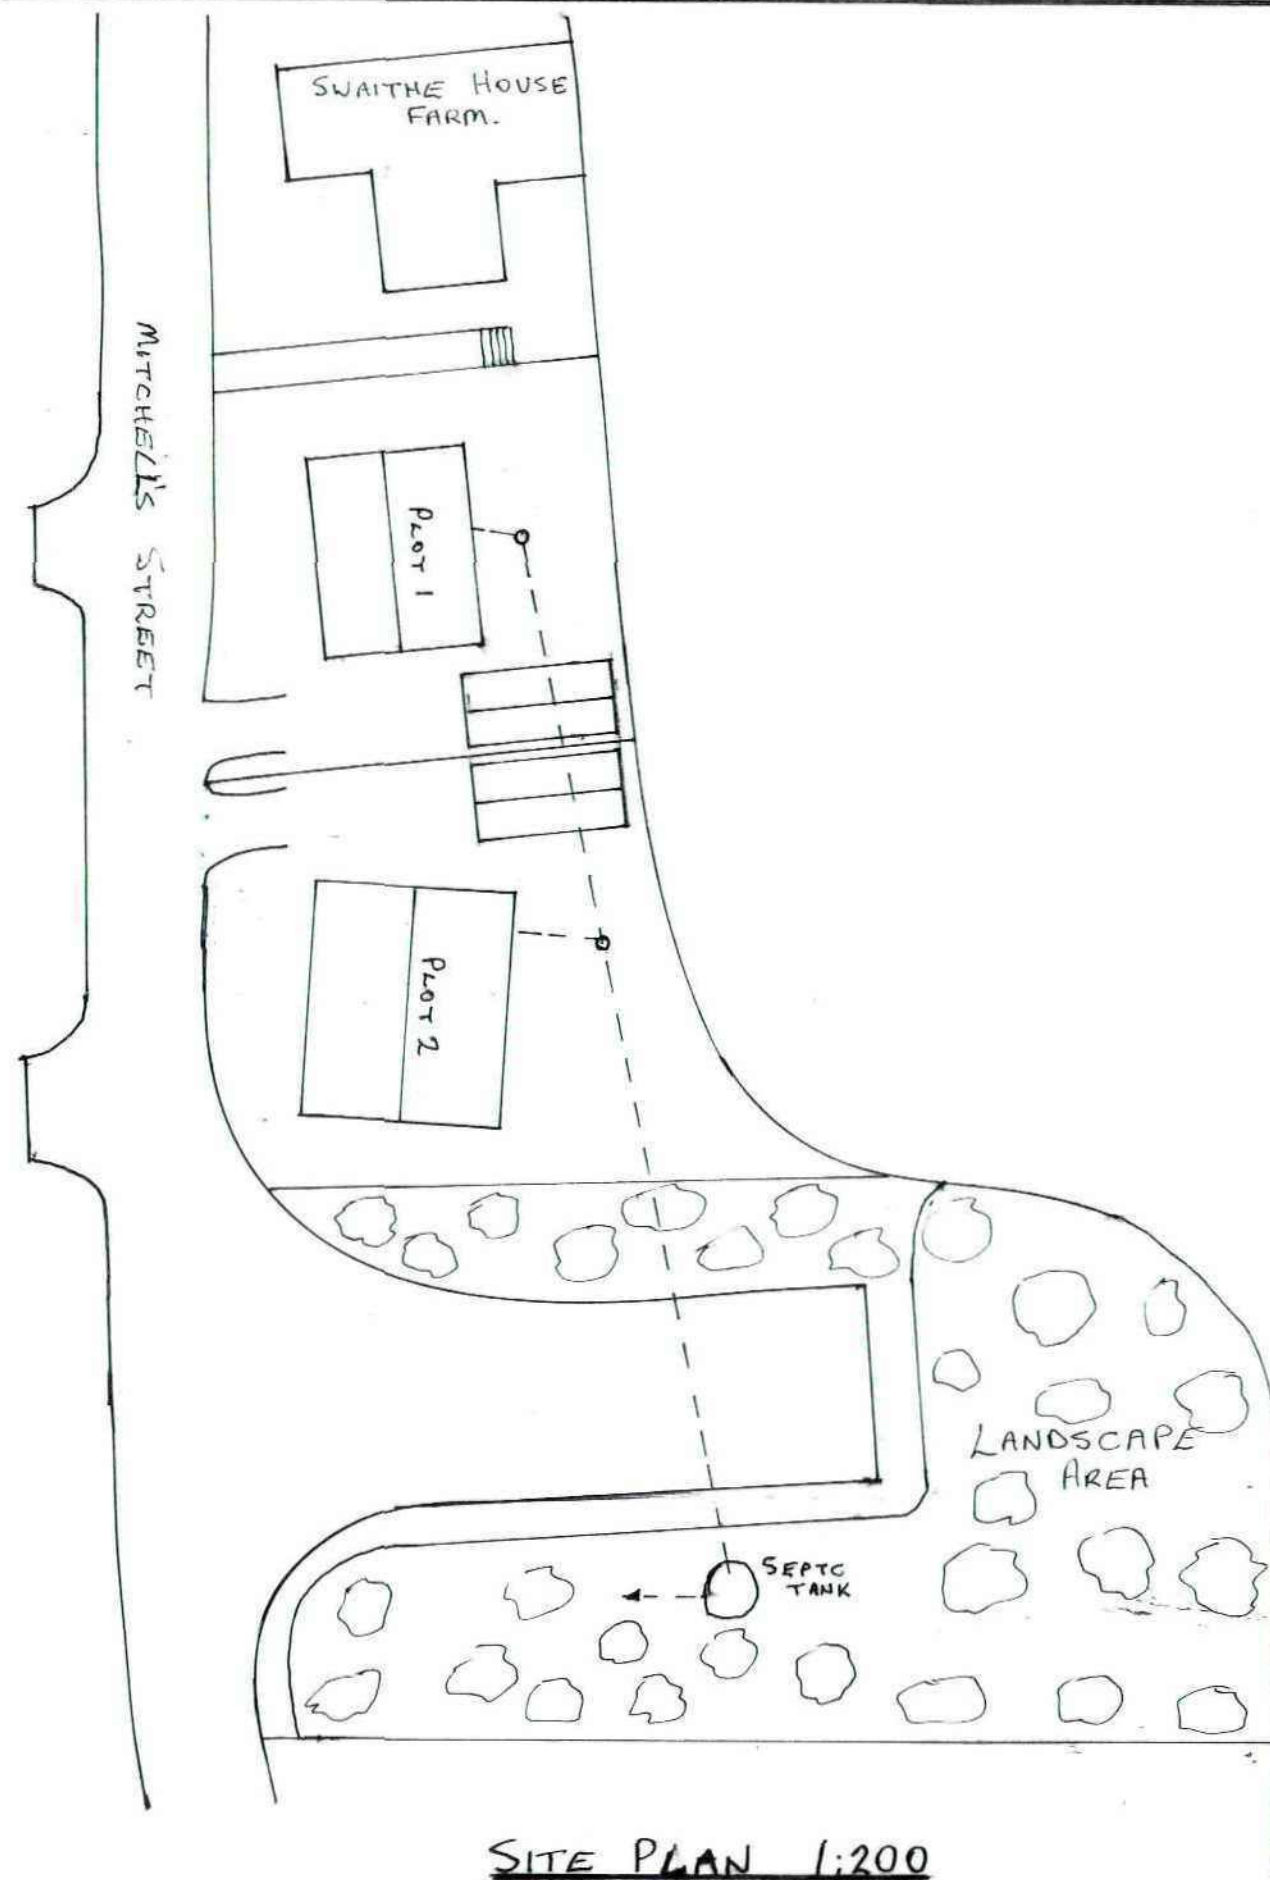

PROPOSED BUNGALOW & HOUSE

AT

LAND OFF MITCHELL'S ST

SWAITHE, WORSBRO' BARNSELY

FOR

MR S MEDLAM