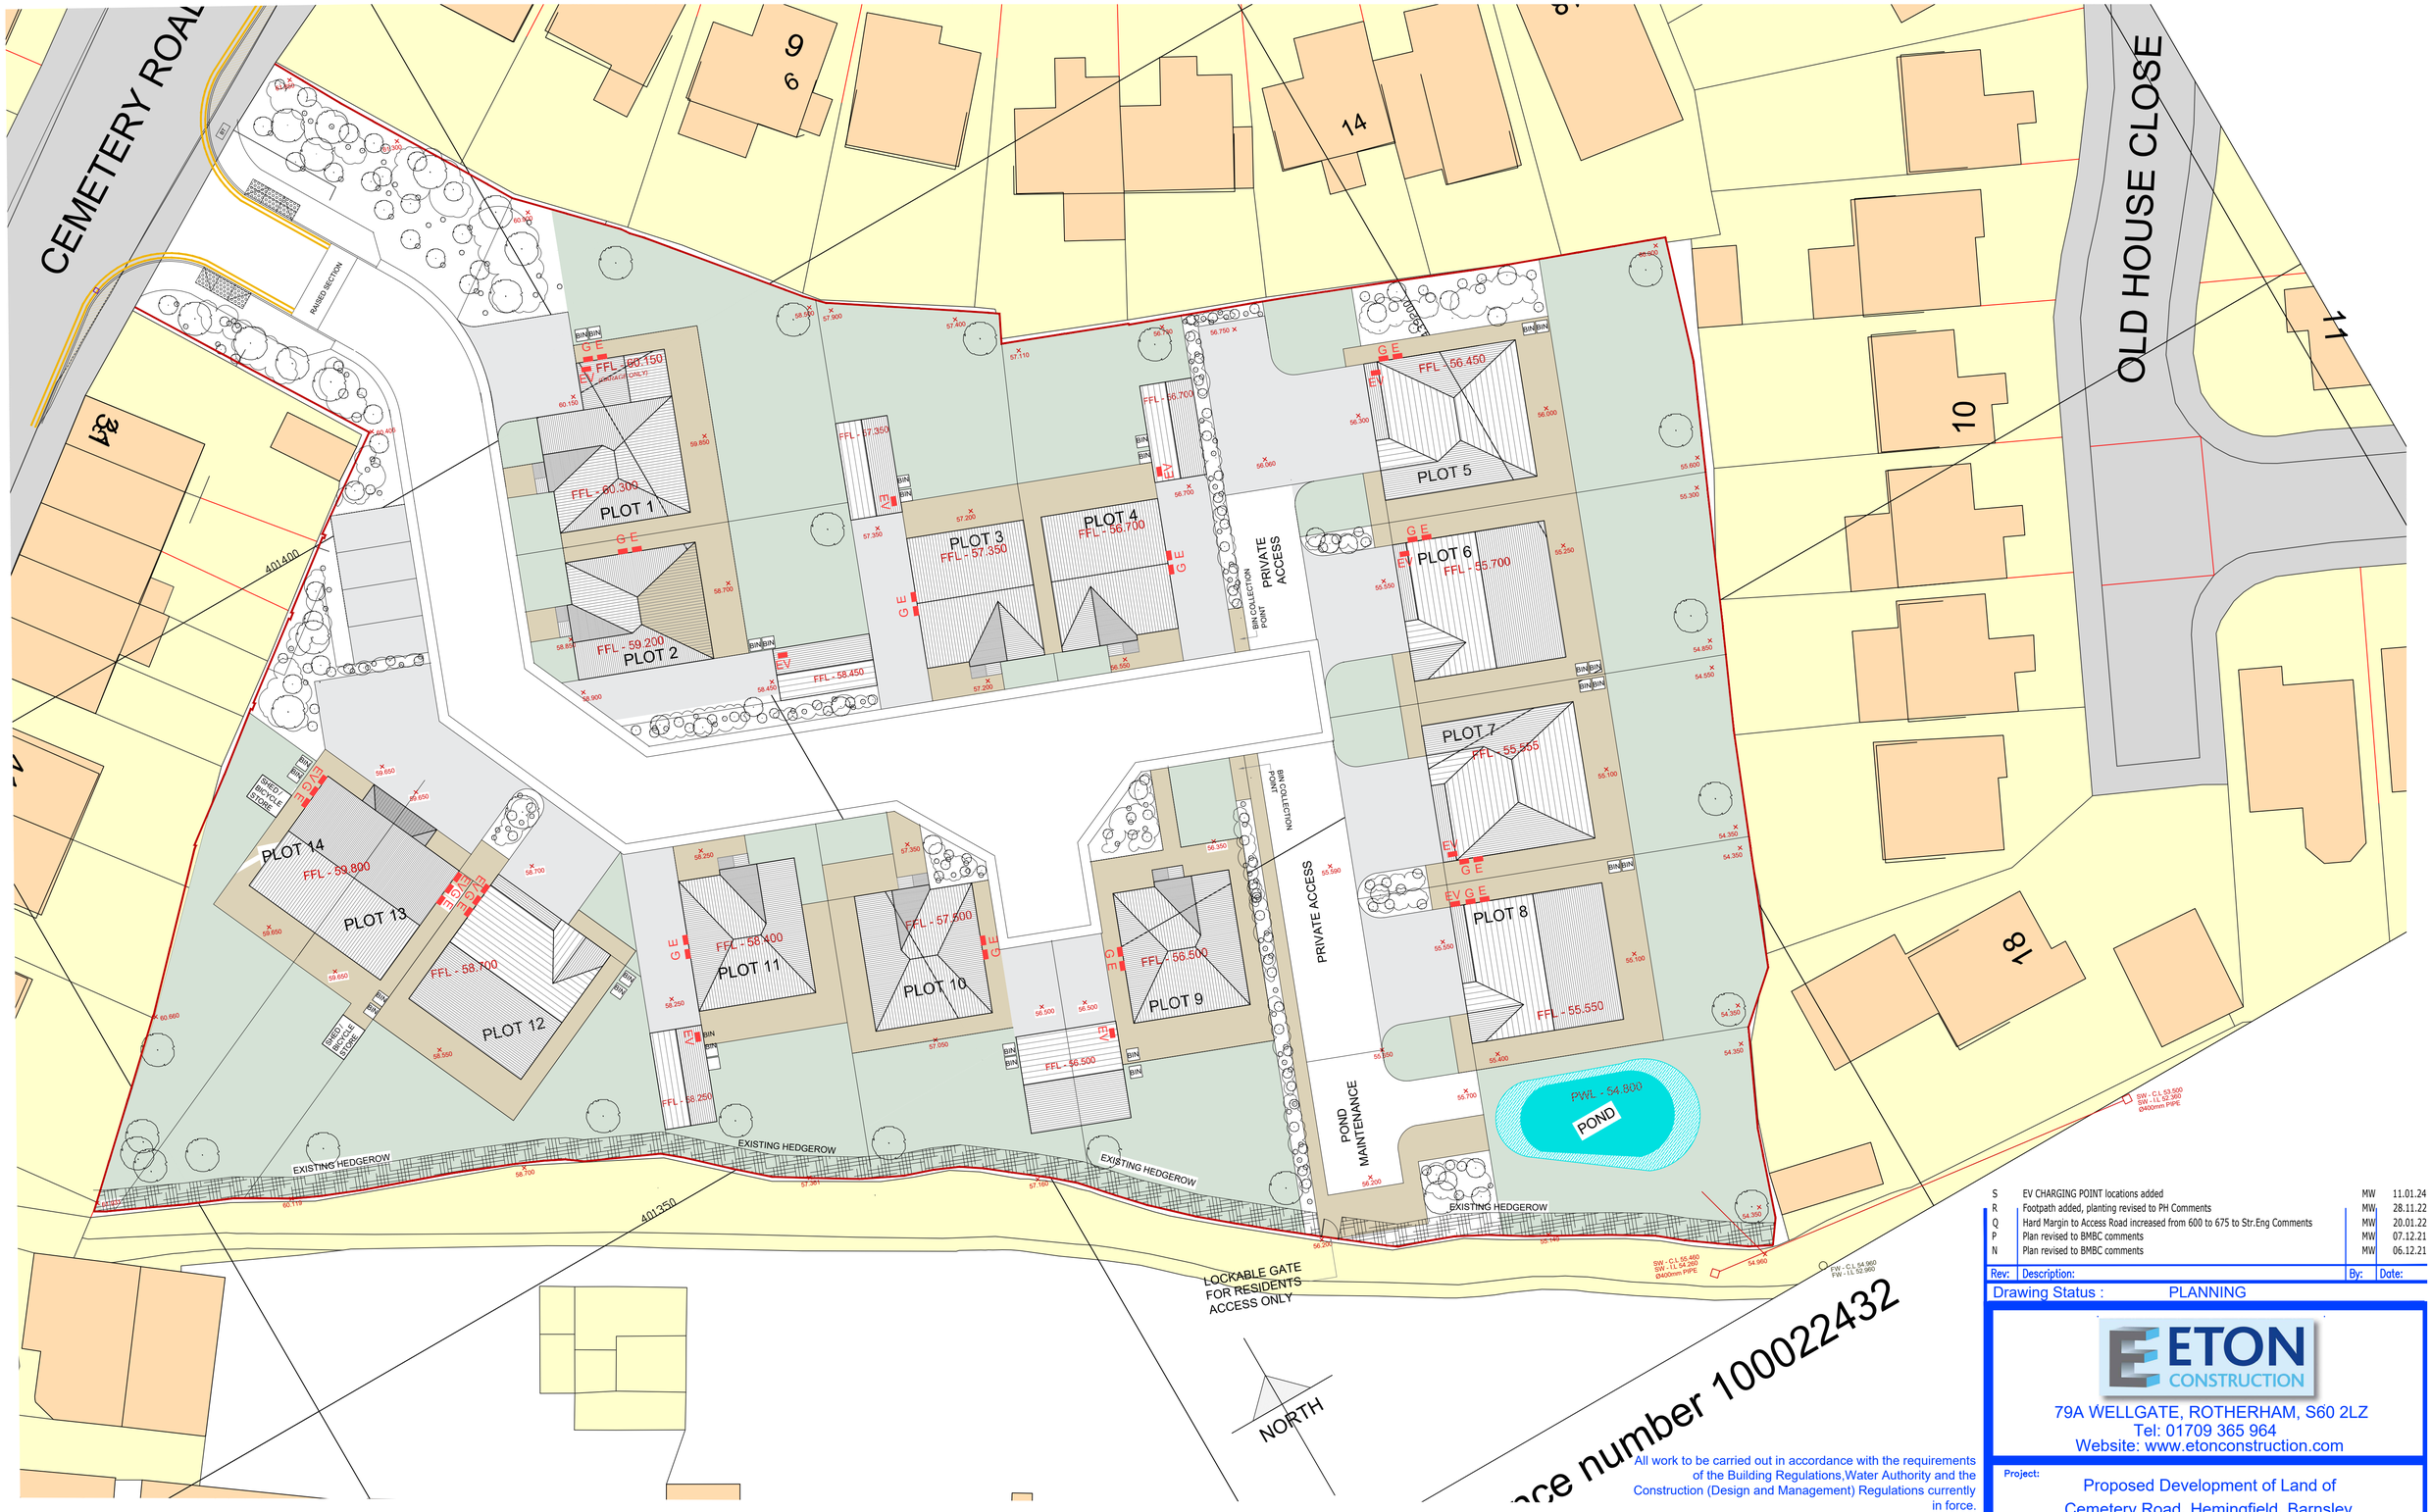


EV - ELECTRIC VEHICLE CHARGING POINTS TO HAVE A MINIMUM 'MODE 3' (7kW,32 AMP) CAPABILITY AND BE INSTALLED IN ACCORDANCE WITH MANUFACTURERS RECOMMENDATIONS.

Rev:	Description:	By:	Date:
S	EV CHARGING POINT locations added	MW	11.01.24
R	Footpath added, planting revised to PH Comments	MW	28.11.22
Q	Hard Margin to Access Road increased from 600 to 675 to Str.Eng Comments	MW	20.01.22
P	Plan revised to BMBC comments	MW	07.12.21
N	Plan revised to BMBC comments	MW	06.12.21

Drawing Status : PLANNING

ETON CONSTRUCTION
79A WELLGATE, ROTHERHAM, S60 2LZ
Tel: 01709 365 964
Website: www.etonconstruction.com

Project: Proposed Development of Land of Cemetery Road, Hemingfield, Barnsley

Drawing: Proposed Site Layout

Client: Eton Homes Ltd

All work to be carried out in accordance with the requirements of the Building Regulations,Water Authority and the Construction (Design and Management) Regulations currently in force.

Do not scale from this drawing.Any dimensions are taken from OS Map and may have dimension discrepancies due to mapping. Therefore dimensions shown are for information purposes only.
Architect to be notified of any discrepancies.
Any Levels shown on this drawing are approximate and are subject to change at detailed design stage +/-1.0m.

Verify relevant dimensions on site before commencing work or preparing shop drawings.

COPYRIGHT – This drawing is subject to copyright and cannot be reproduced without the permission of the Company. ©

Scales.	Date.	
1:200 @A1	30.10.20	
Drawing Number. EC-29-20	Revision. S	Drawn by. MW

ce number 100022432