
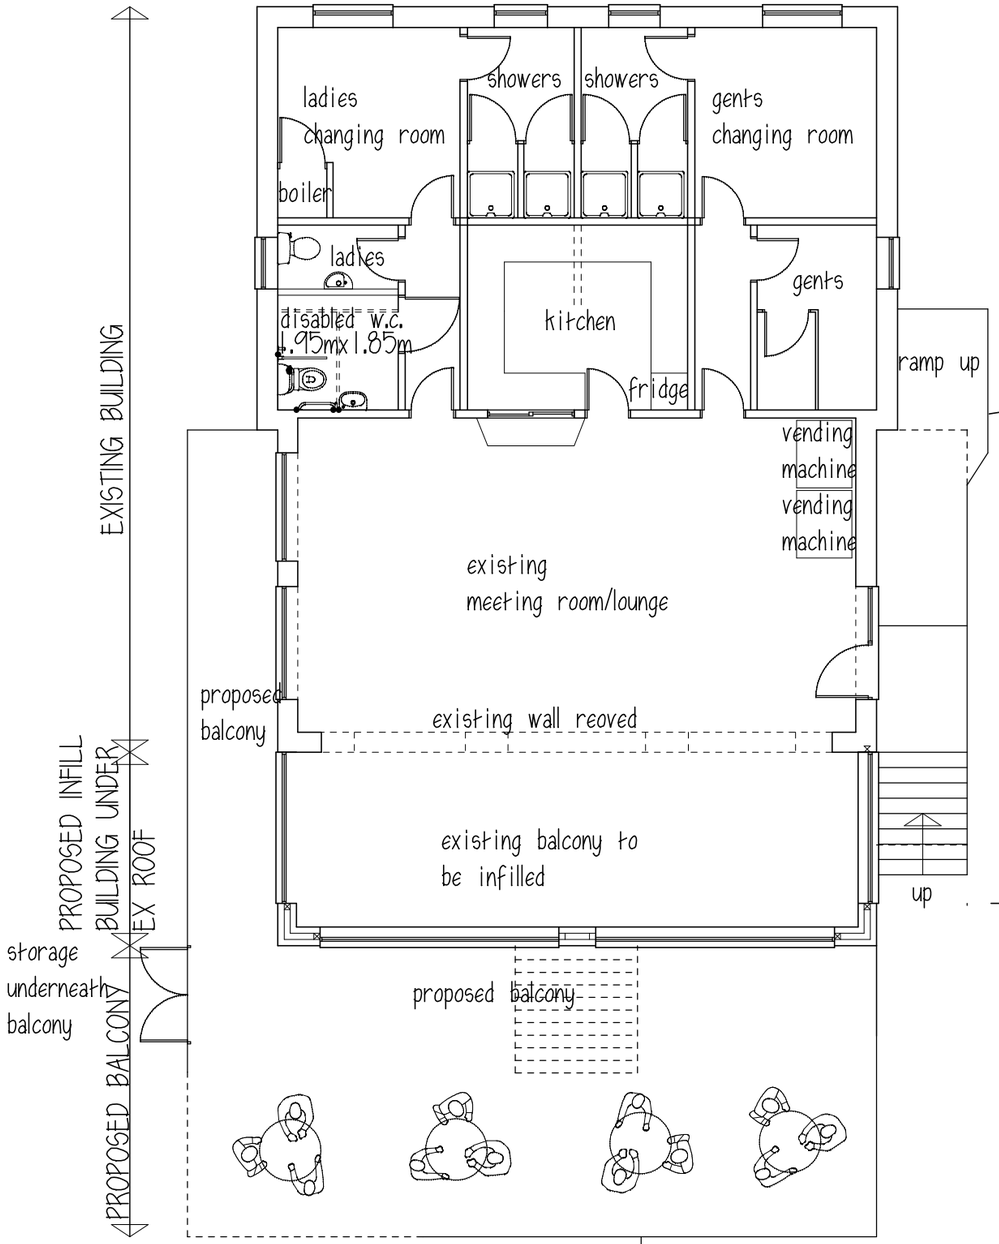



GROUND FLOOR

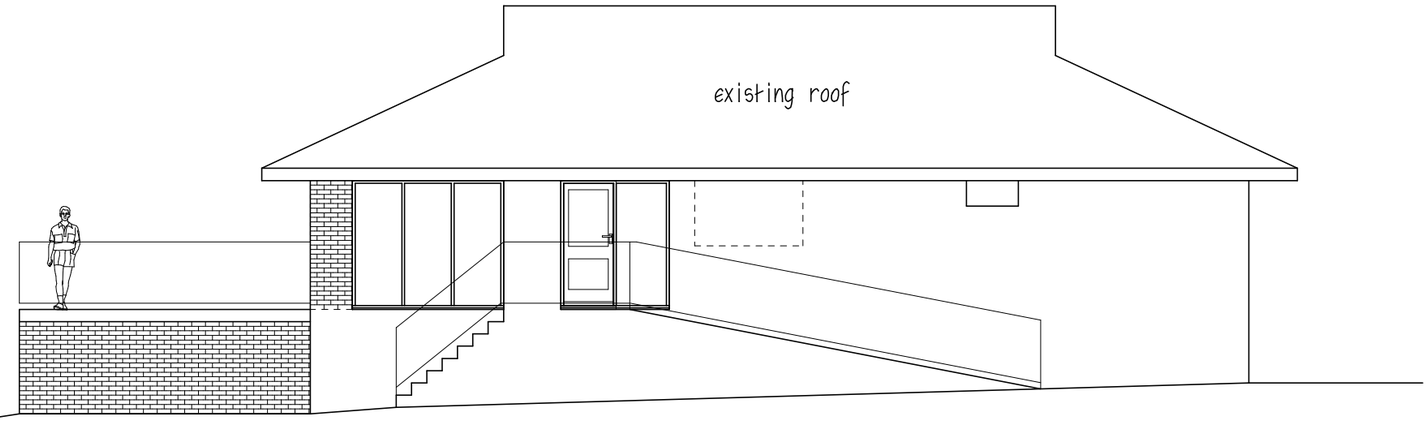


WEST SIDE ELEVATION

PROPOSED EXTENSION

EXISTING BUILDING

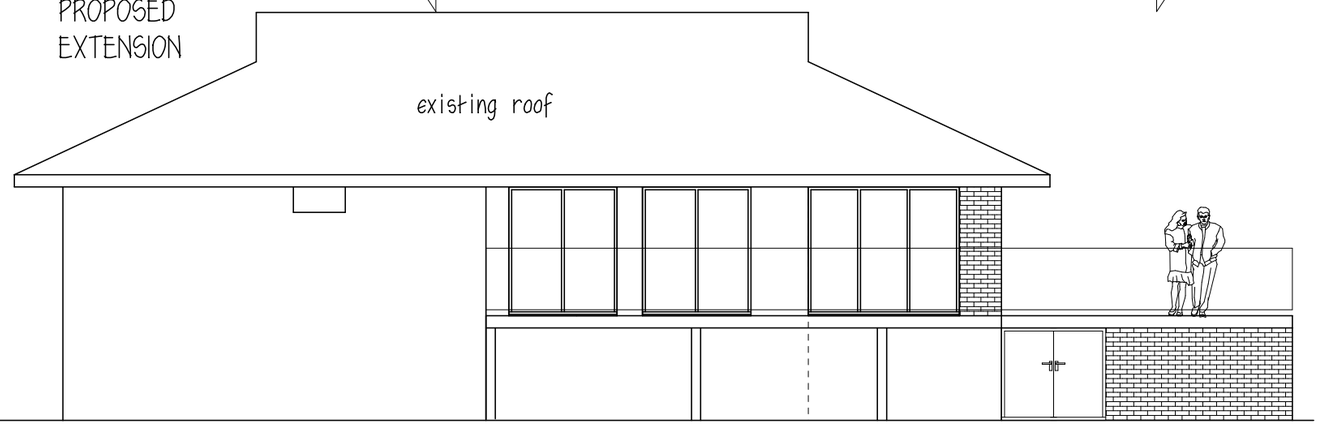

EAST SIDE ELEVATION

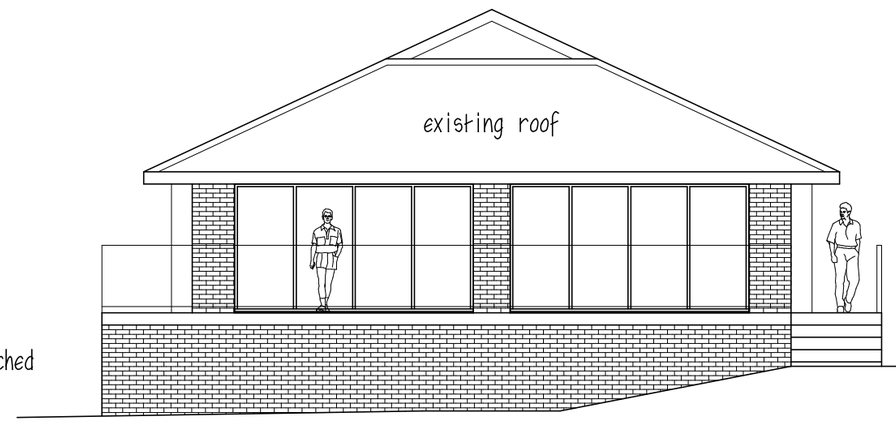

NORTH FRONT ELEVATION

BRICK - to match existing
all new brickwork shown hatched

BARNSLEY LAWN TENNIS CLUB

PROPOSED ALTERATIONS
THE CLUBHOUSE
THE CRESCENT
WILTHORPE S75 1JH

SKETCH PLANS & ELEVATIONS

1:100@A2 MARCH 20 Rev E

Peter Thompson
M.C.I.A.T.
"Linwood"
Barnsley Road
Dodworth
Barnsley S75 3JR
t&f. 01226 201391
m. 07973251730
e-mail peter-thompson@hotmail.co.uk