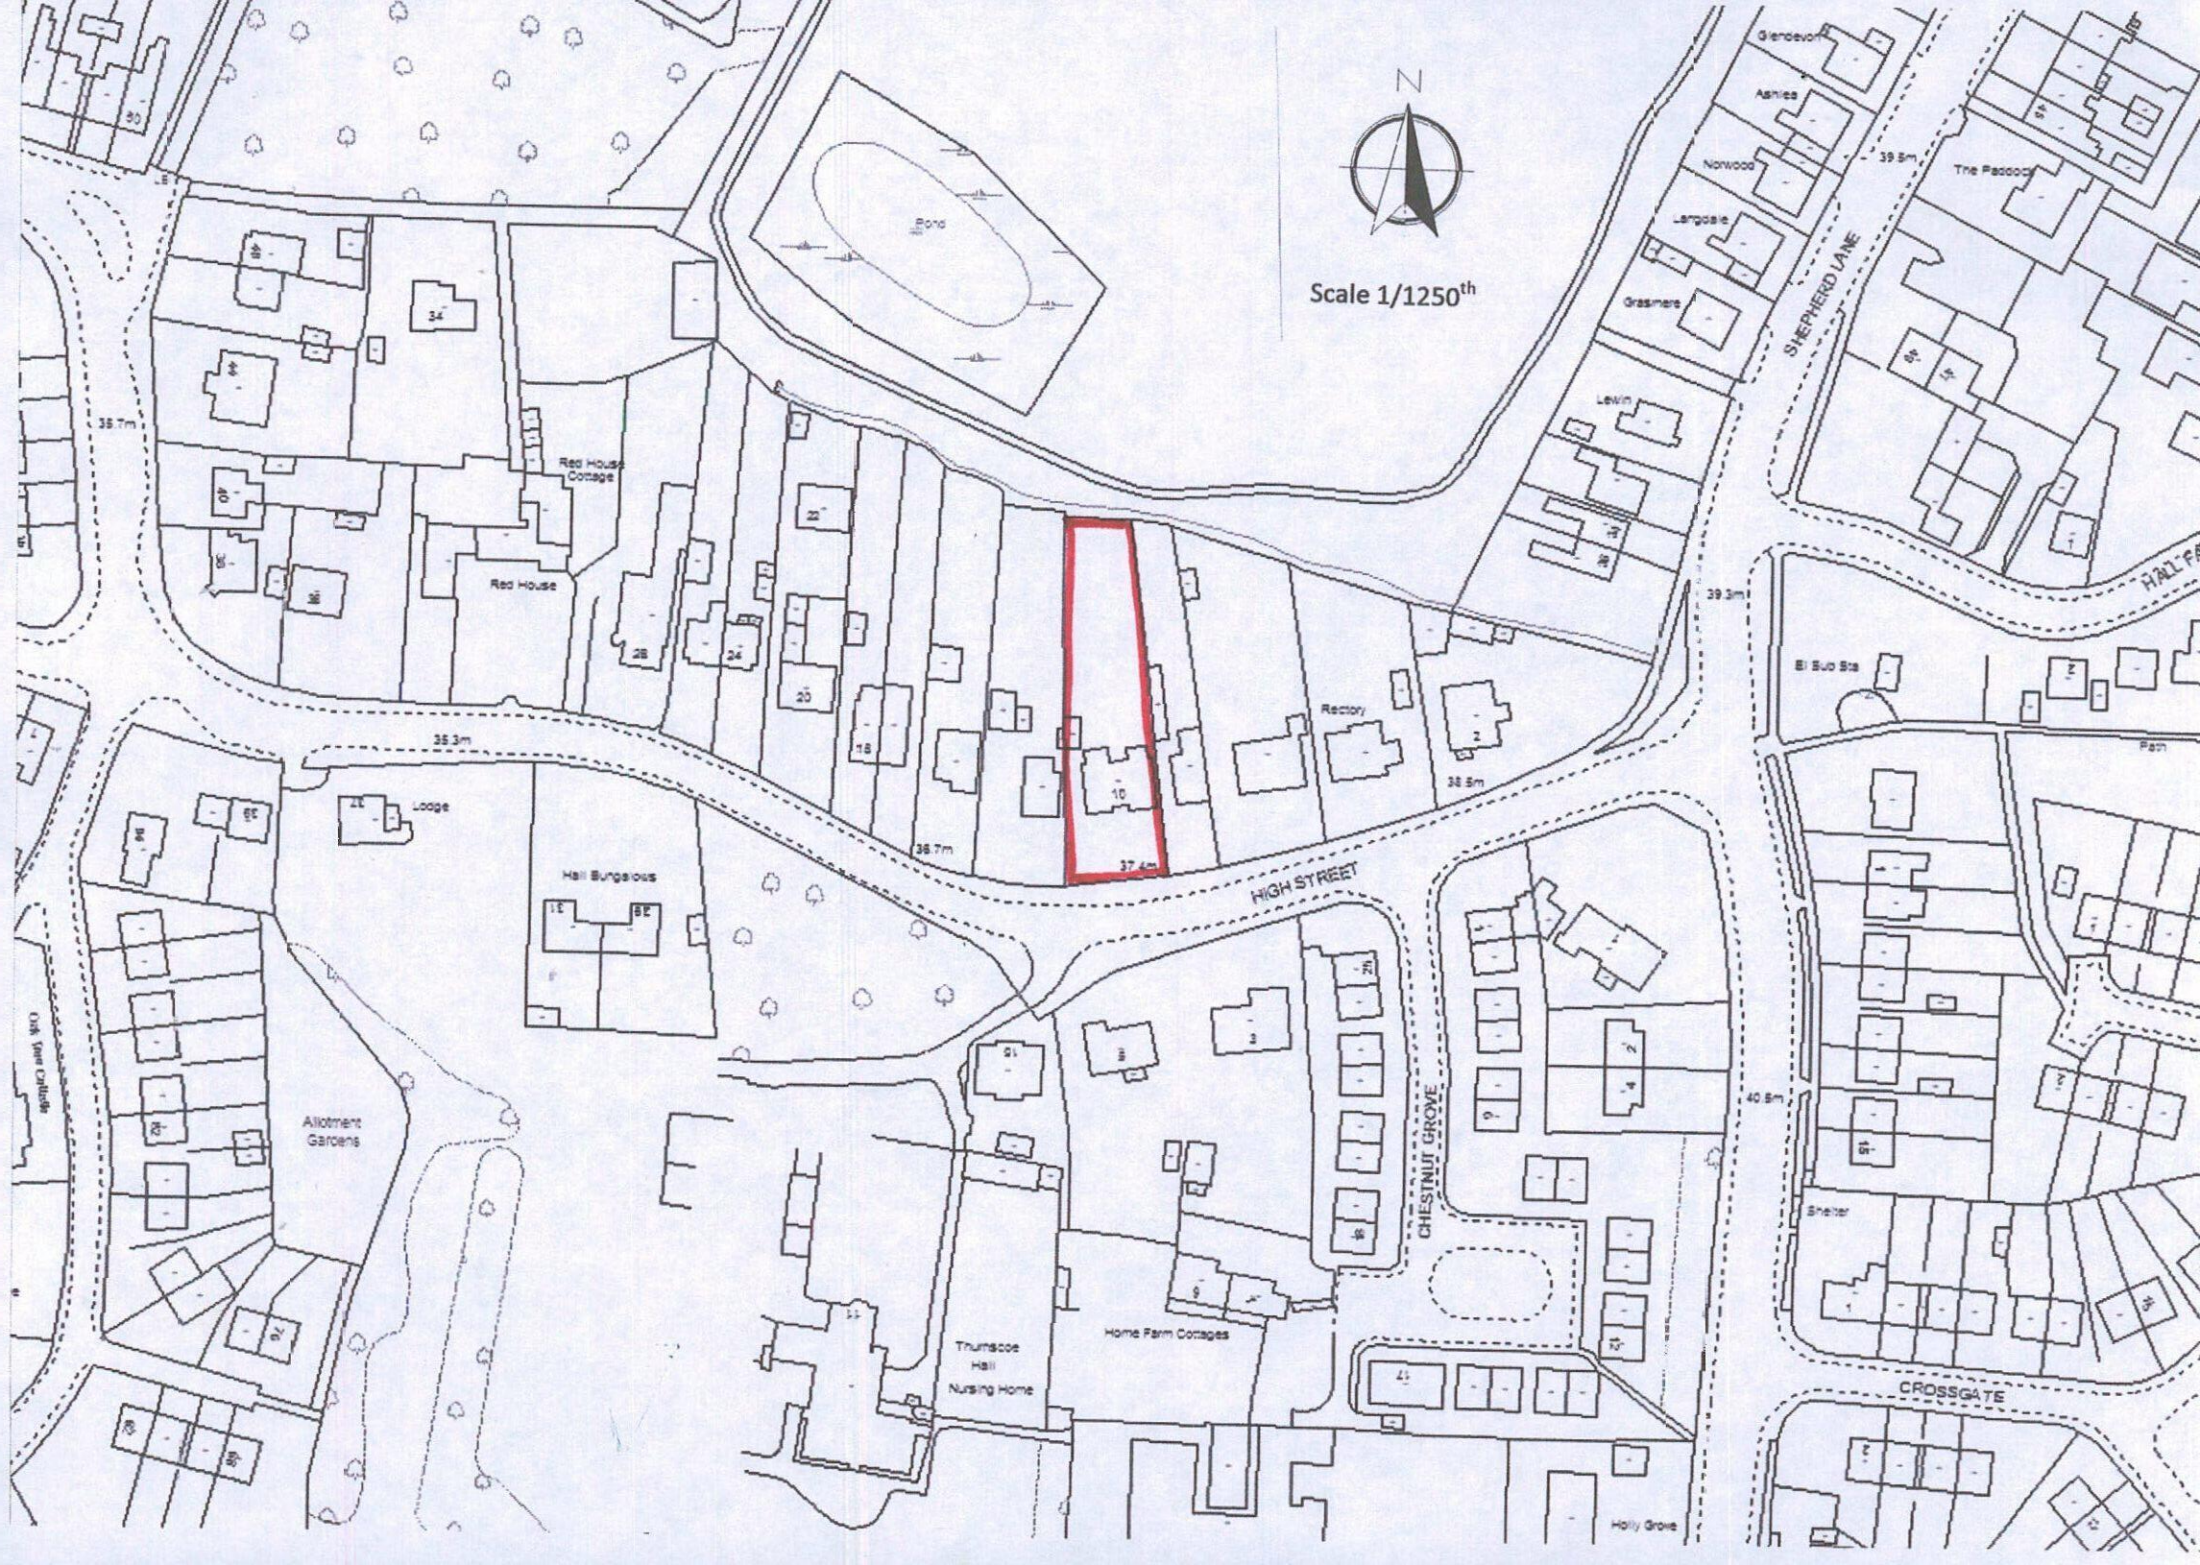
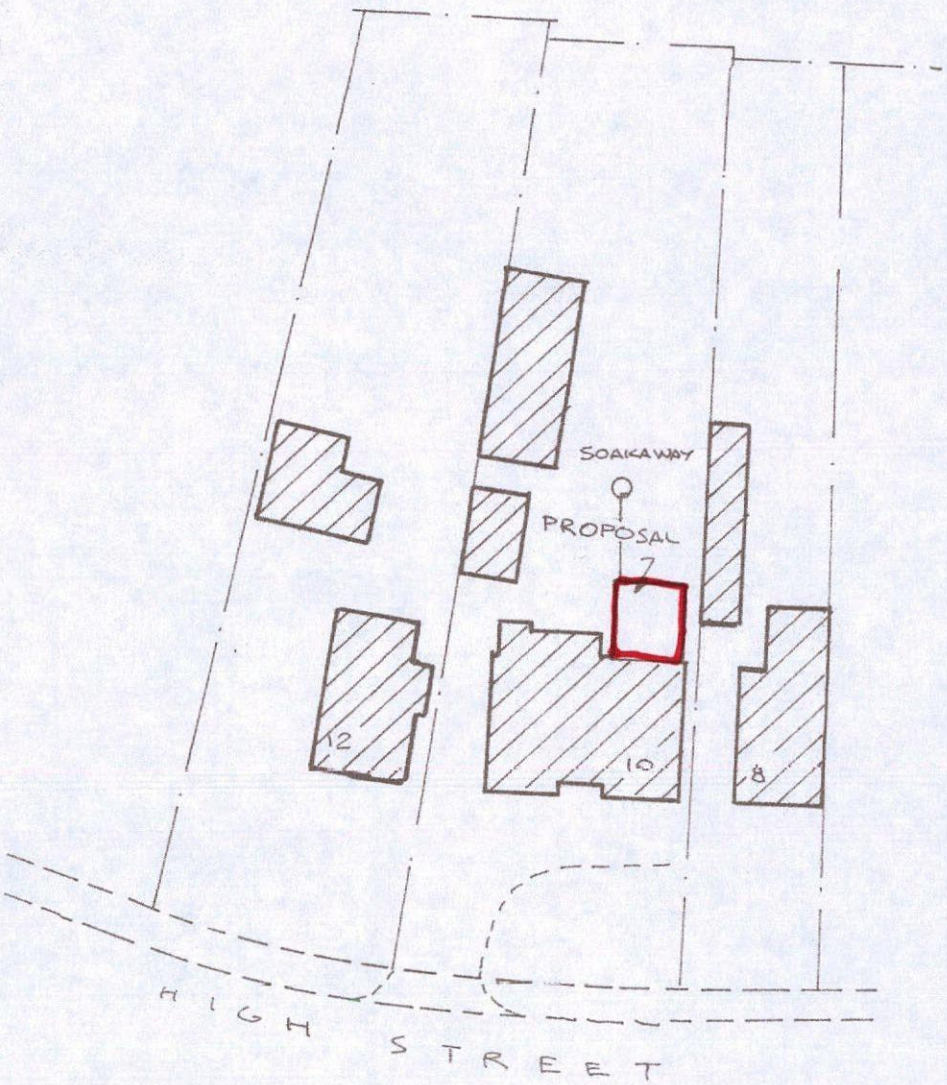

N
Scale 1/1250th
Pond
Red House Cottage
Red House
Lodge
Hall Burgalous
Rectory
HIGH STREET
CHESTNUT GROVE
Allotment Gardens
Thurnscoe Hall Nursing Home
Home Farm Cottages
Holly Grove
SHEPHERD LANE
CROSSGATE
Glendevon
Ashlea
Norwood
Langdale
Grasmere
Lewin
The Paddock
El Sub Sta
Pam
Shelter
39.3m
38.5m
36.7m
37.4m
35.3m
40.6m



SITE 1/500

PROPOSED ORANGERY at REAR of No.10 HIGH STREET, THURNSCOE, ROTHERHAM