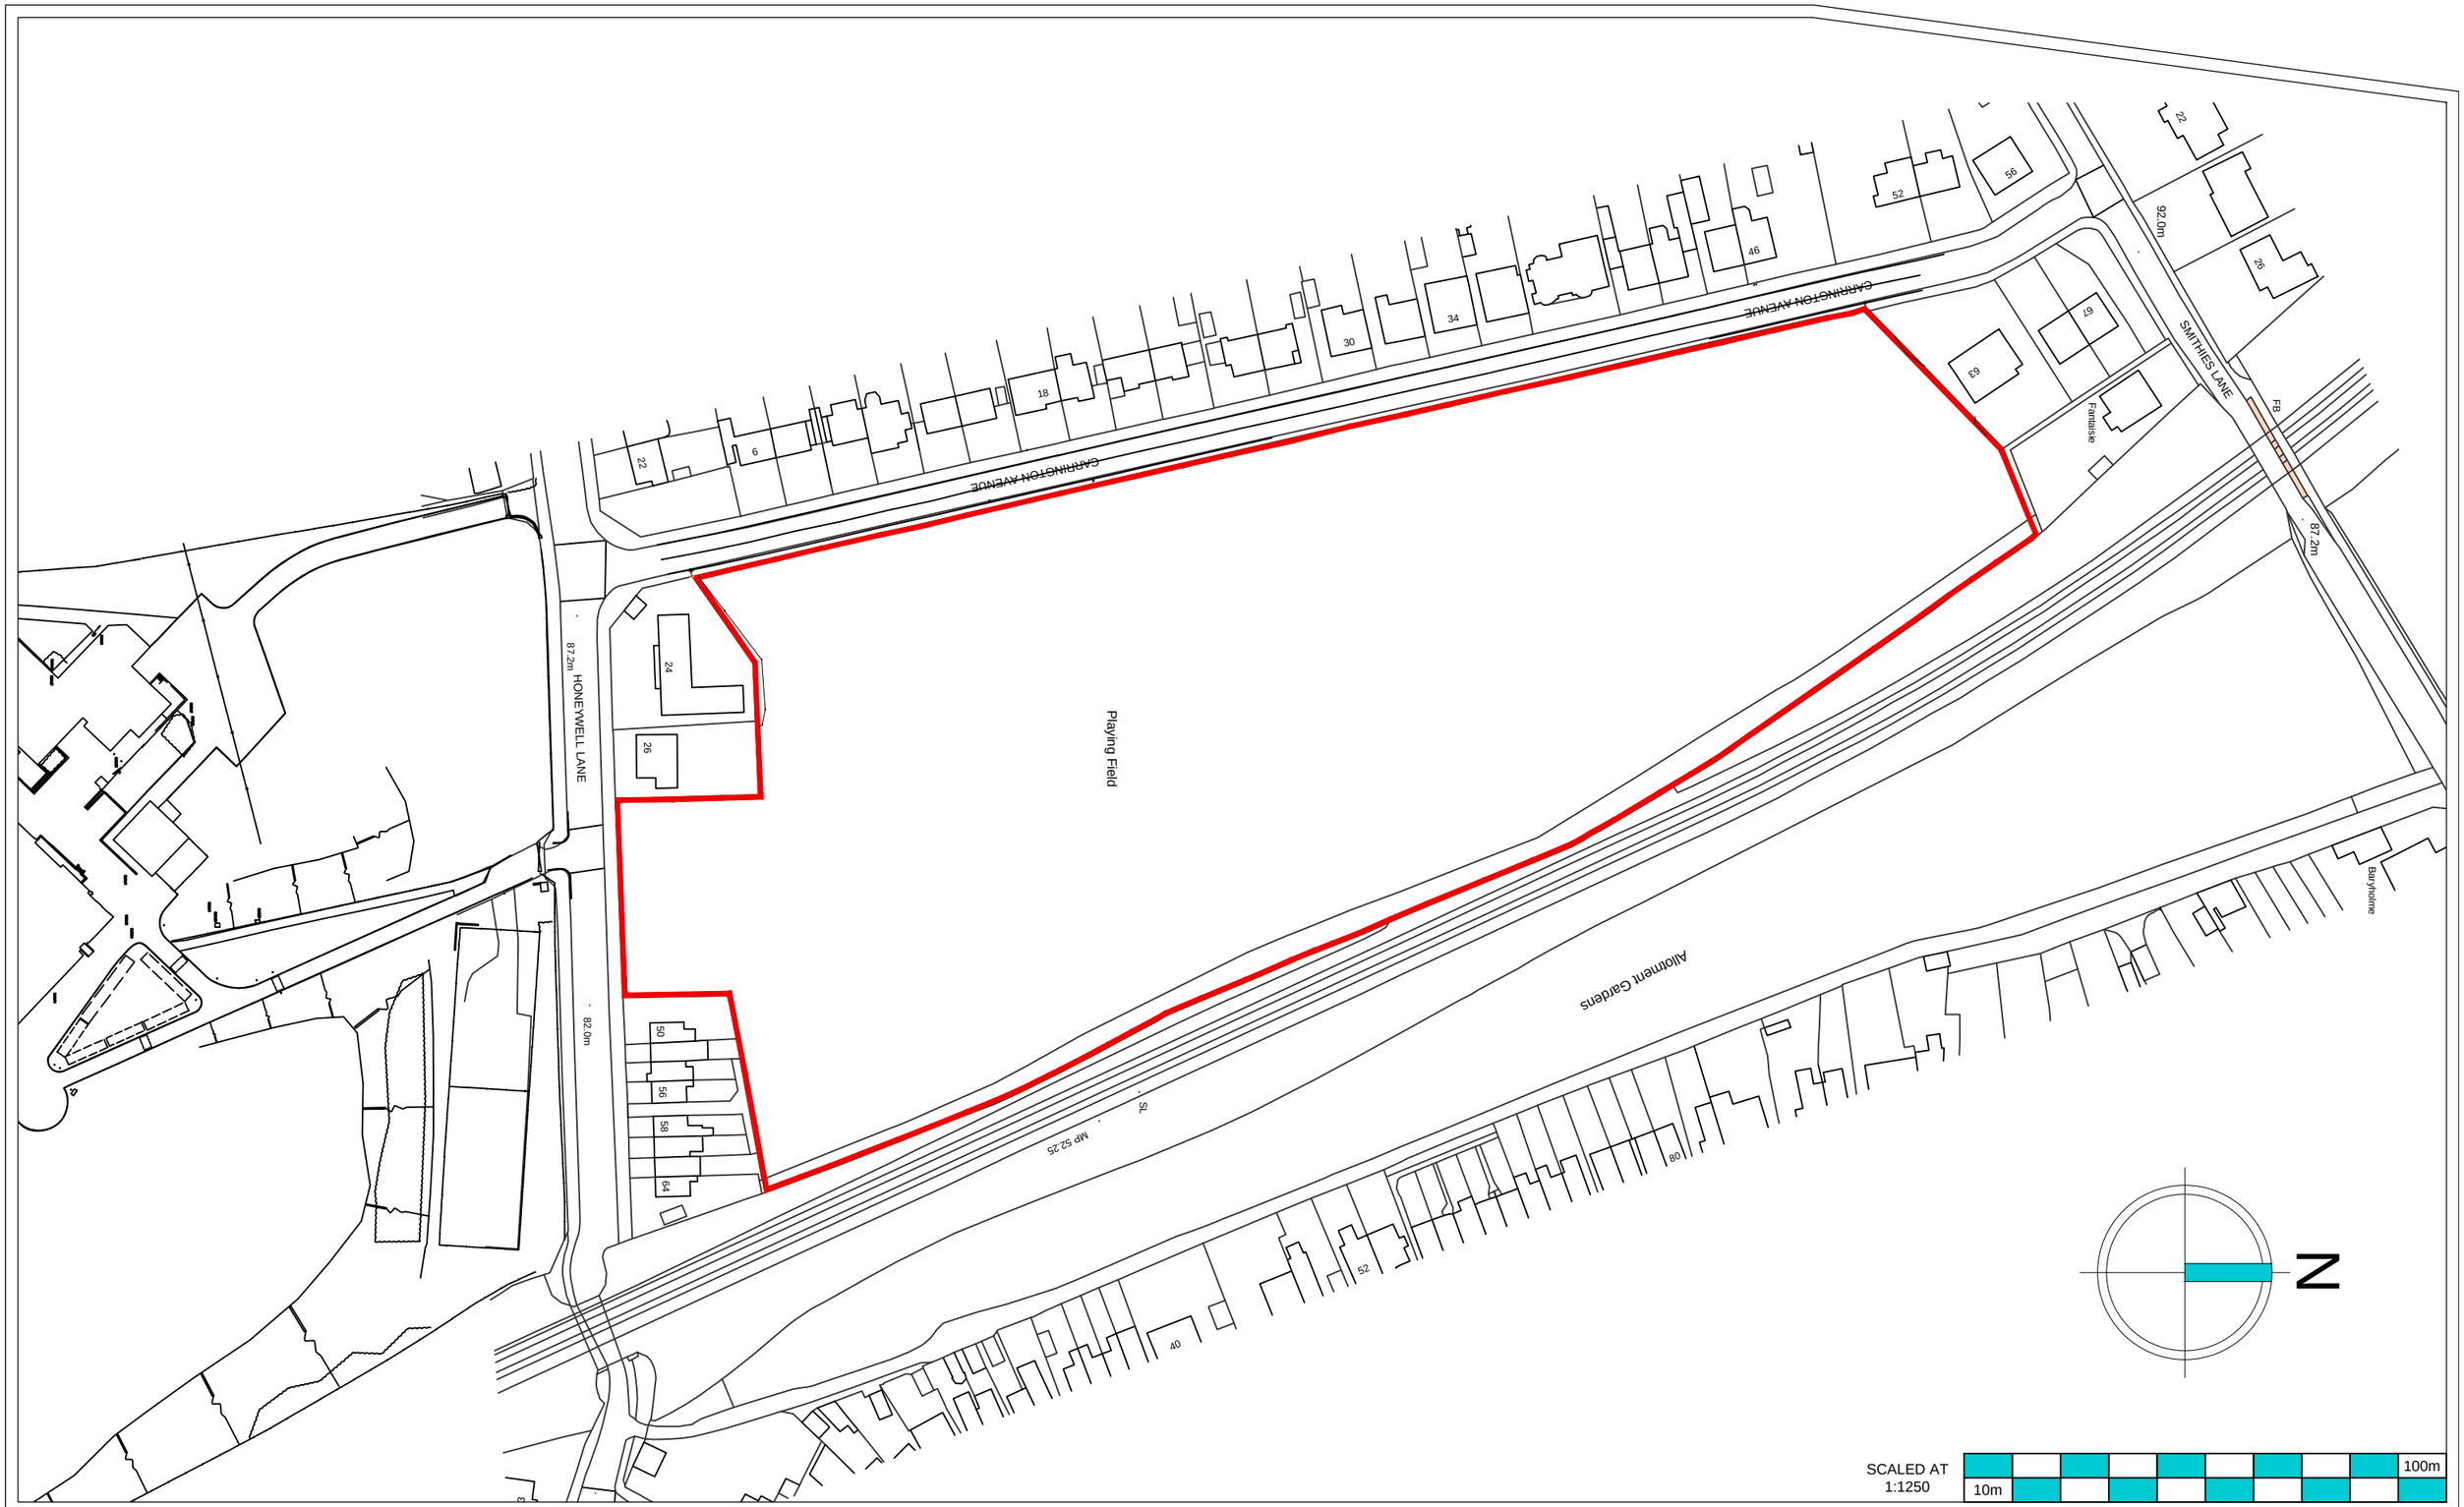


Revision notes		
Rev	Date	Comments

Drawing Number:
811121.02

Project:
Carrington Avenue
Barnsley

Date:
April 2016

Client:
Miller Homes
Yorkshire Office

Drawing Title:
Location Plan

Scale @ A3:
1:1250

Revision:
--

STEN Architecture Ltd
Suite 10, Unit 3,
Benton Office Park,
Bennett Avenue,
Horbury,
Wakefield,
WF4 5RA
Tel: 01924 669424

Web: www.sten-architecture.co.uk
Twitter: @STEN_arch
Facebook: stenarchitectureltd
Linkedin: Sten Architecture