
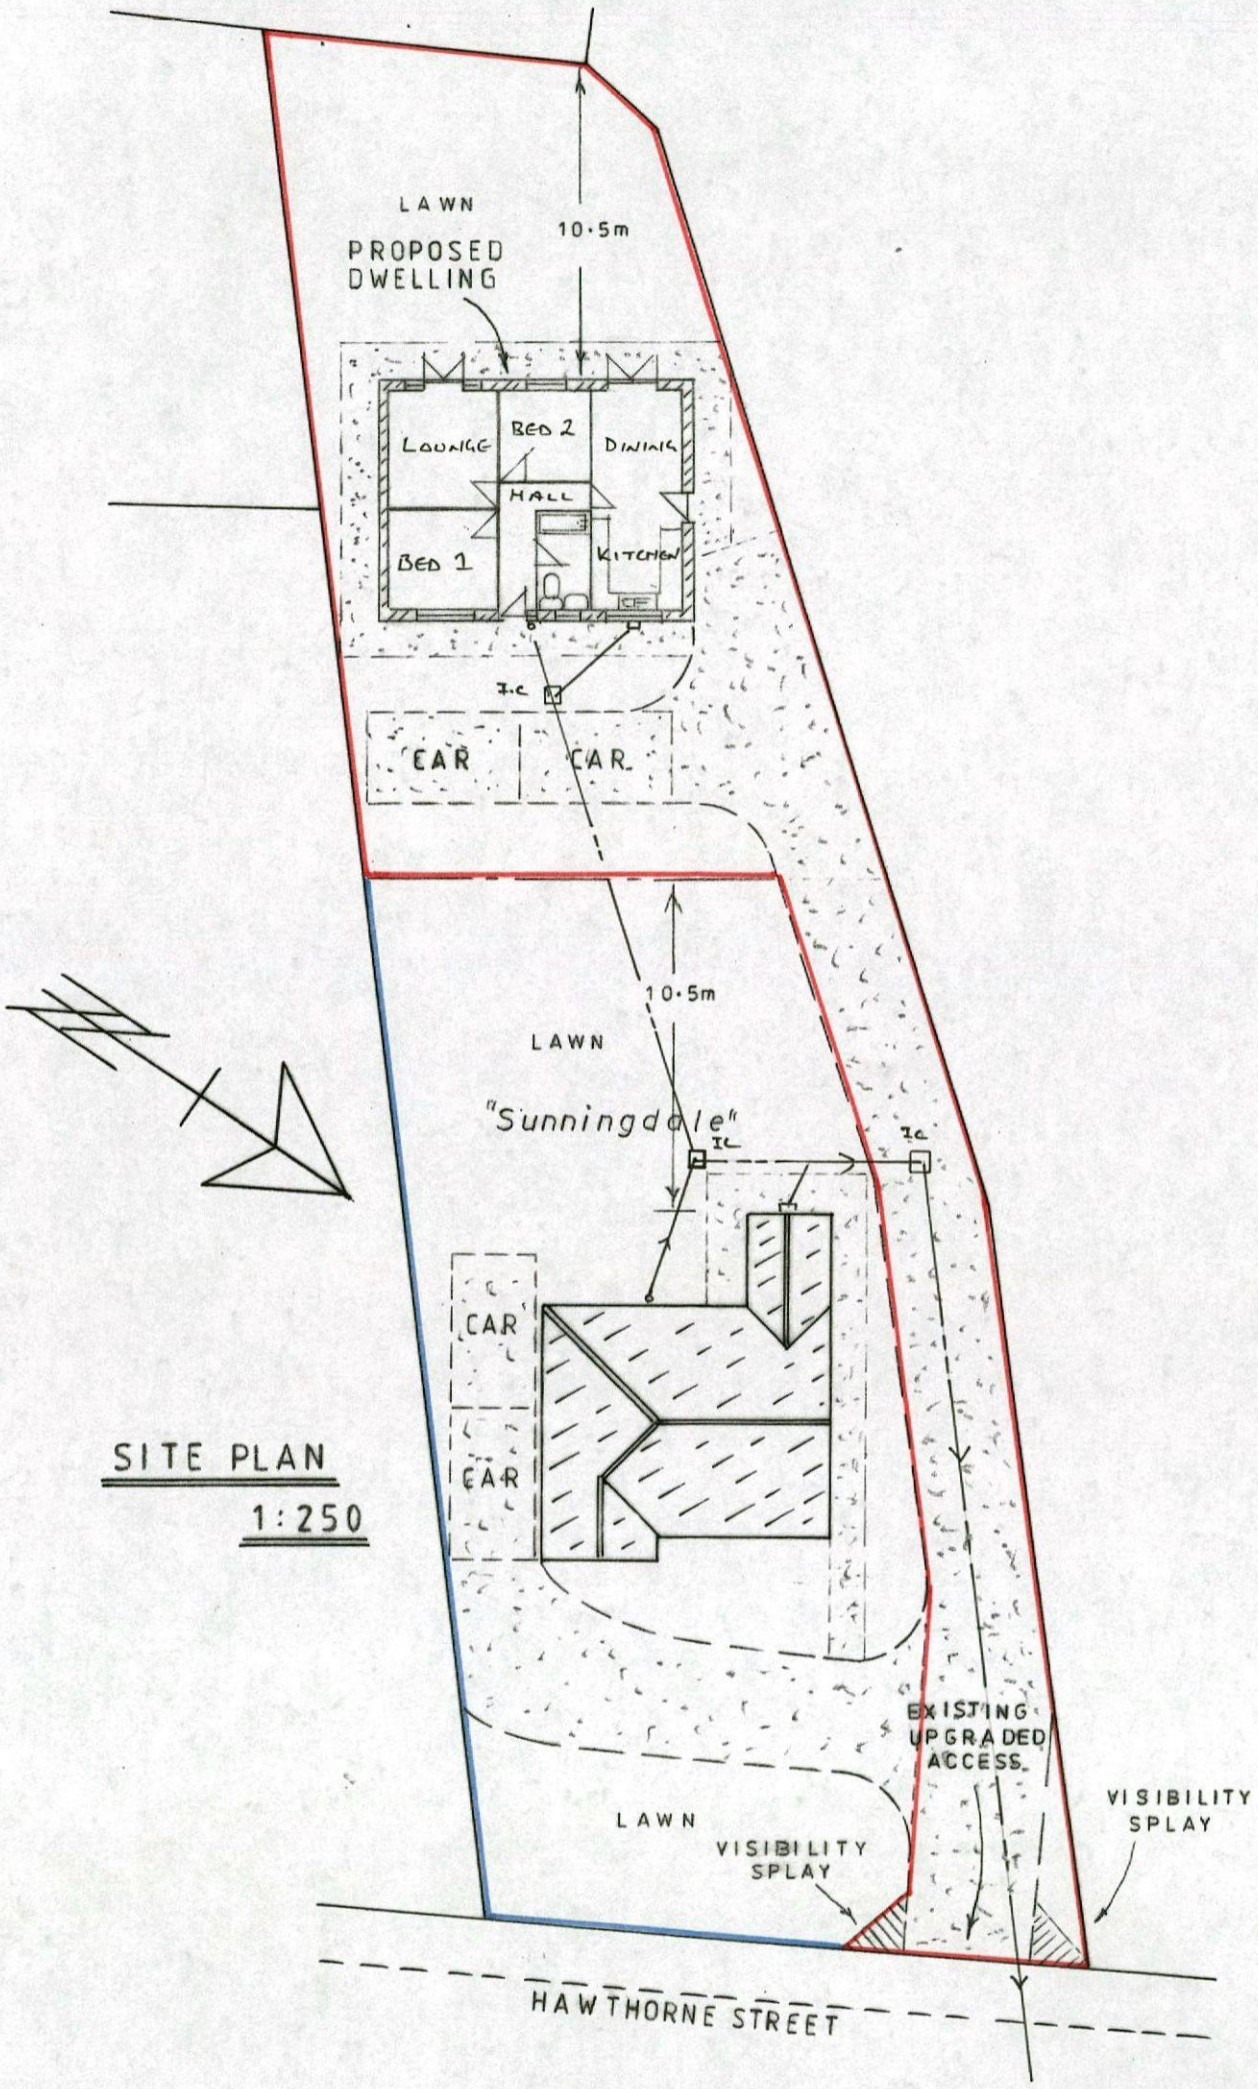


SITE PLAN

1:250

OUTLINE APPLICATION for DETACHED BUNGALOW at 'SUNNINGDALE', HAWTHORNE STREET, SHAFTON for Mr. T. SMITH.

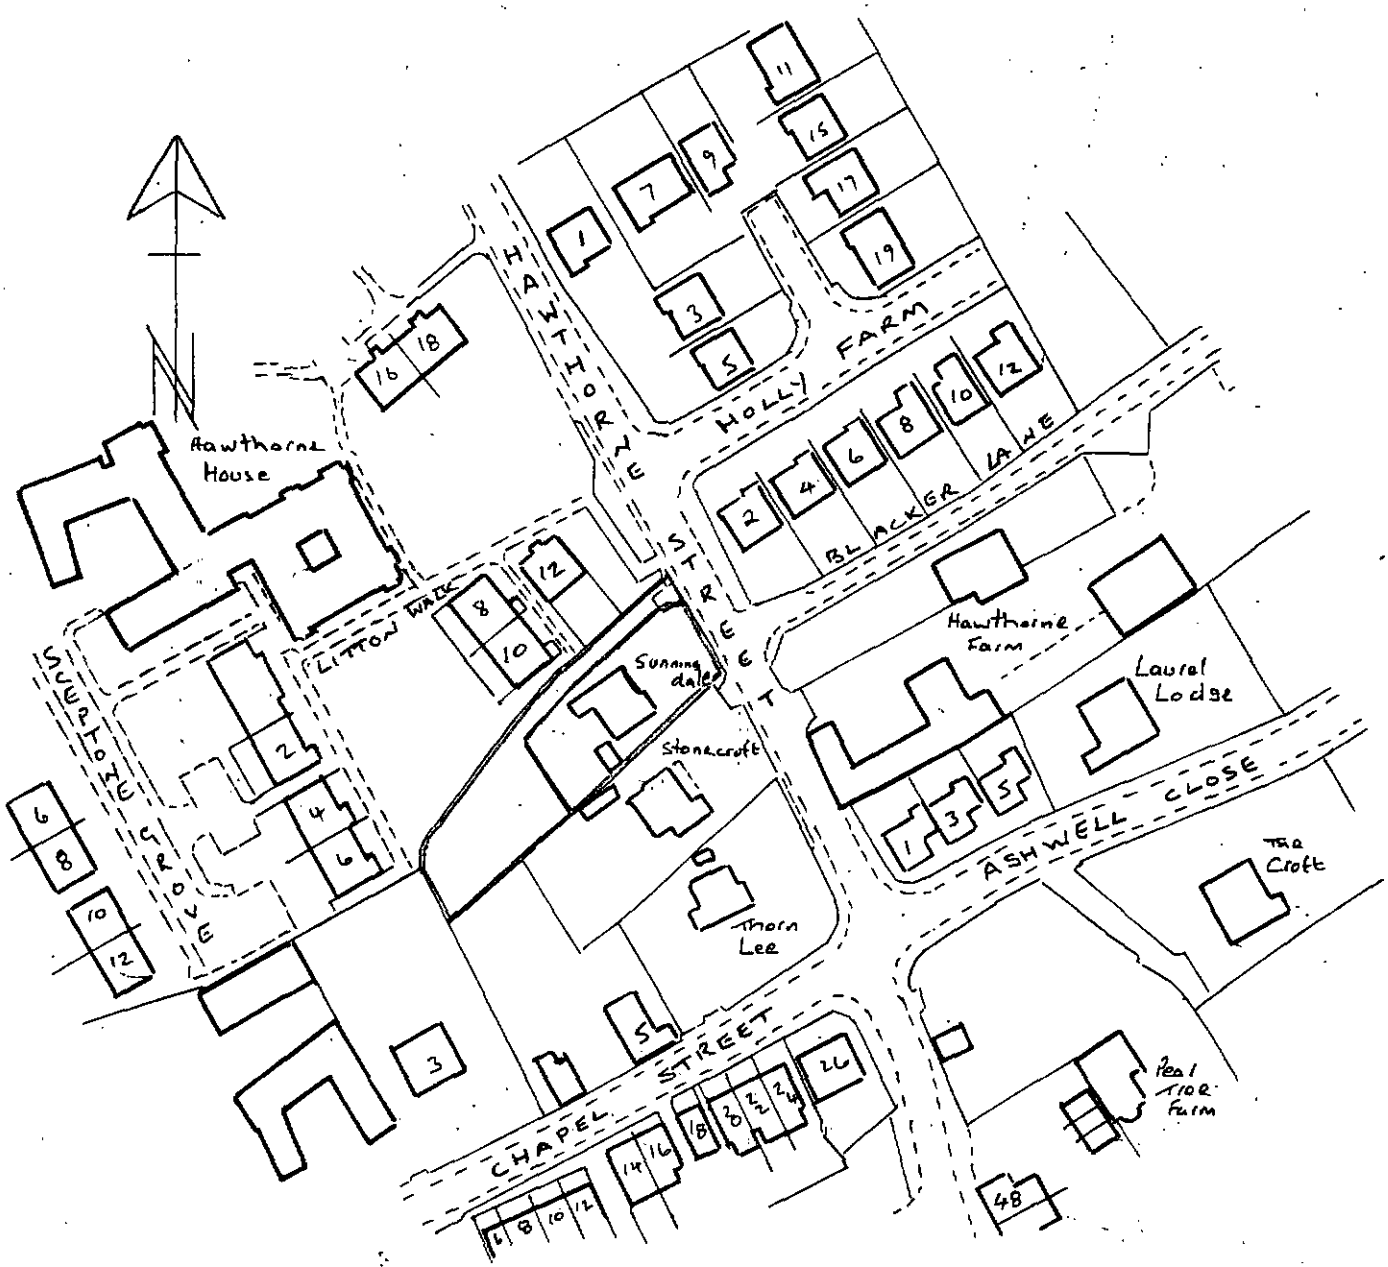

LOCATION PLAN 1:1250

FLOOD MAP for SUNNINGDALE HAWTHORNE STREET SHAFTON

