
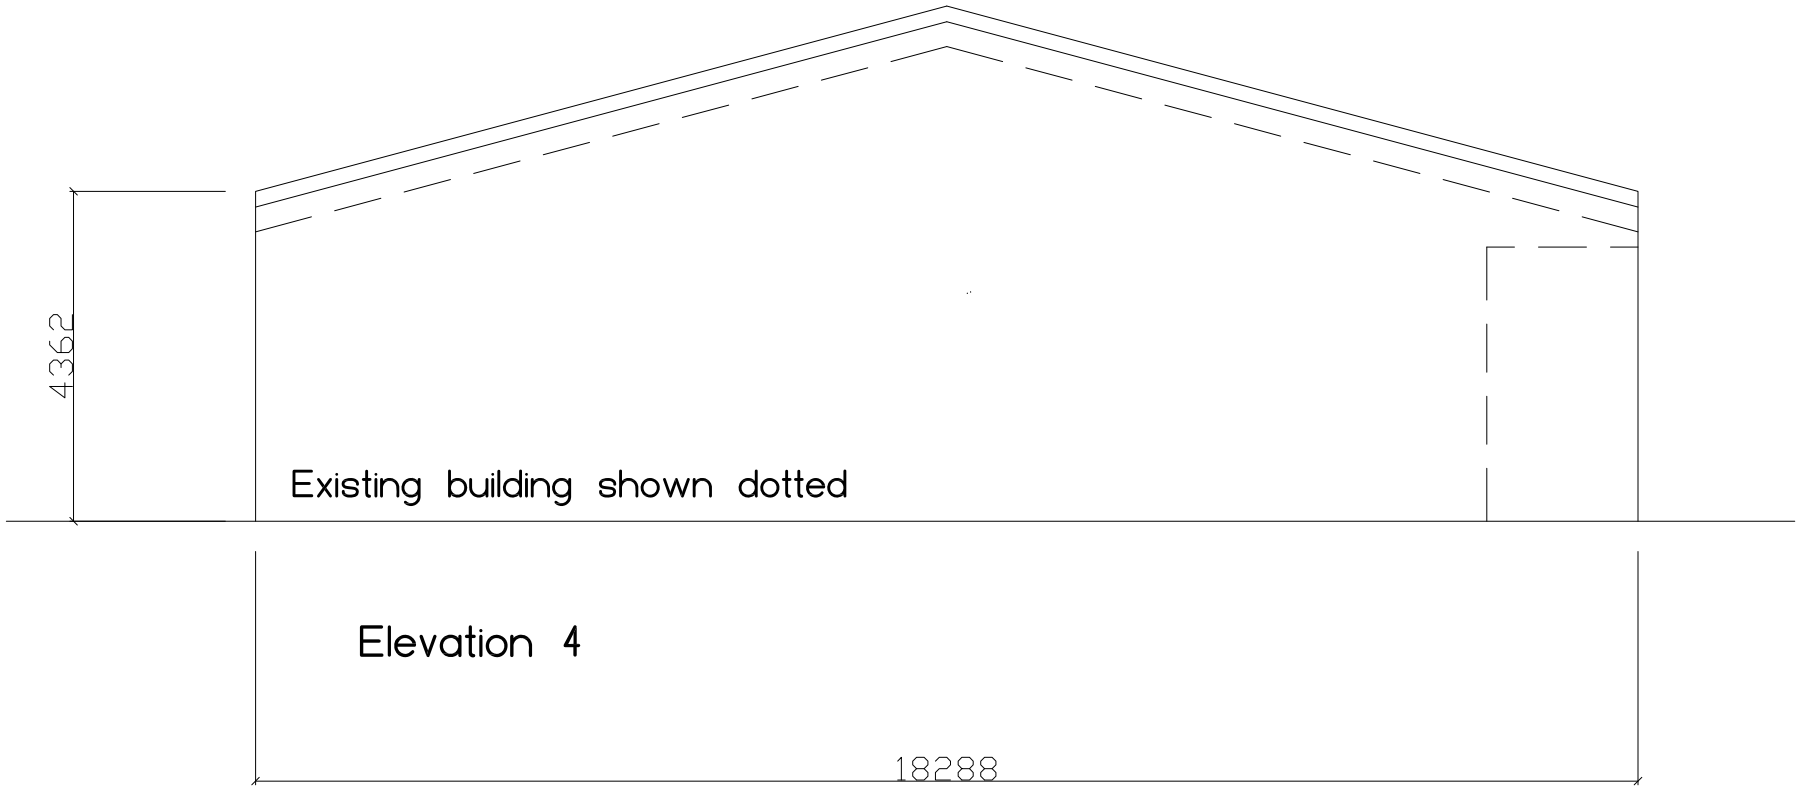


Elevation 4

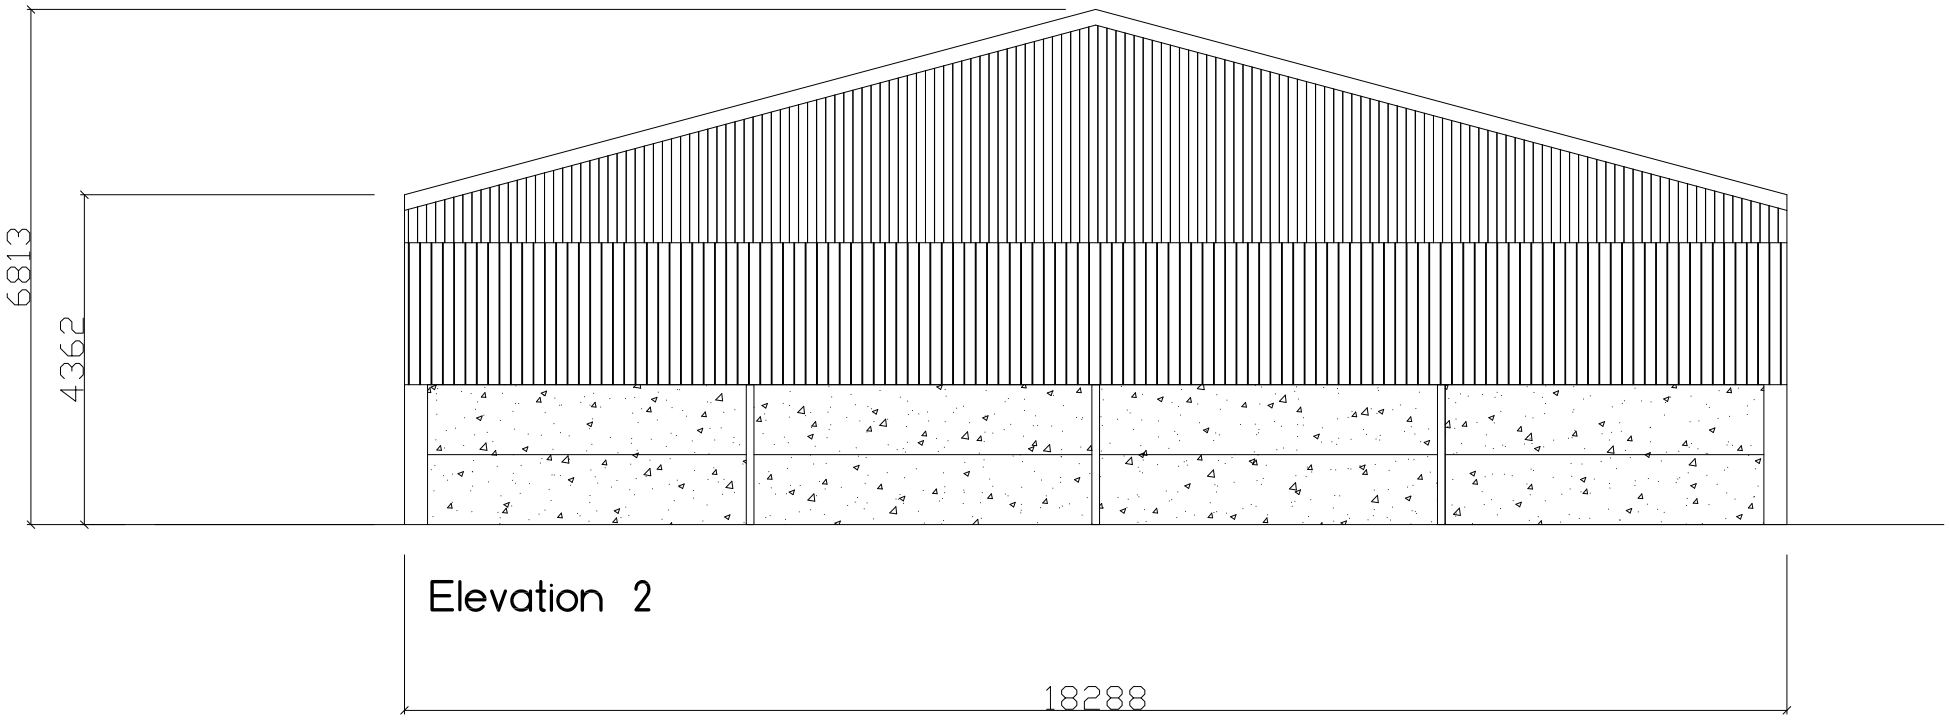

Elevation 2

foursquare© farm buildings
Unit 9a Raleigh Hall Industrial Estate Eccleshall Staffordshire ST21 6JL
T:01785 851624 paul@industrialbuildings.info www.farmbuildings.info

Title	Elevations 1		
Client Project	Mr Wood Home Farm S36 4TB		Date: 11/04/14
Drg Ref:	FSS_001 Rev:	Drawn: PR	1:100@A3