
All work to be carried out in accordance with the requirements of the Building Regulations, Water Authority and the Construction (Design and Management) Regulations currently in force.

Do not scale from this drawing. Architect to be notified of any discrepancies.

Verify relevant dimensions on site before commencing work or preparing shop drawings. This drawing is copyright.

Rev:	Date:	Action:	Init:
A	09.12	Amended following discussions with BMBC	
B	09.12	Amended following discussions with BMBC	

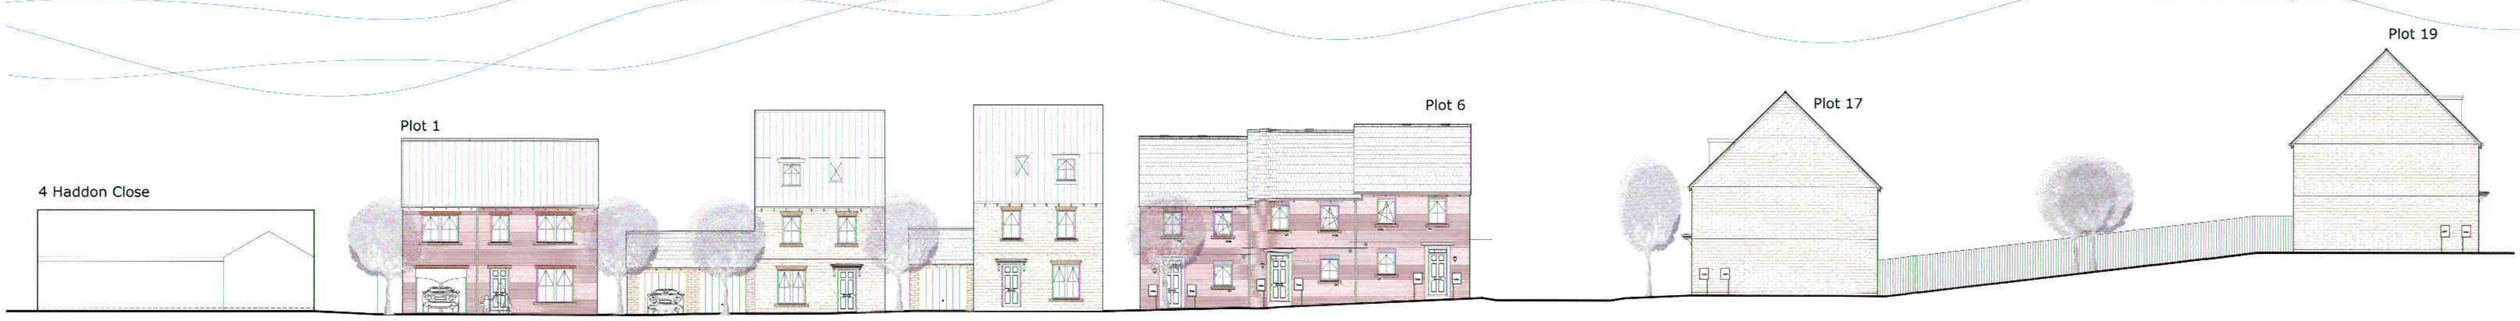





BMBC
CORPORATE MAIL ROOM
12 OCT 2012
Received by:
ORIGINAL COPY

homes by strata

strata homes limited quay point lakeside doncaster DN4 5PL
T 01302 308508 F 01302 308501 www.homesbystrata.co.uk

scale: 1/150 | drawn by: ikc | date: 12-02-12

Project: Bamford Close
Dodworth

Drawing: Street Scenes
Sheet 3

Drawing Number: BC/SS/03 | Revision B