



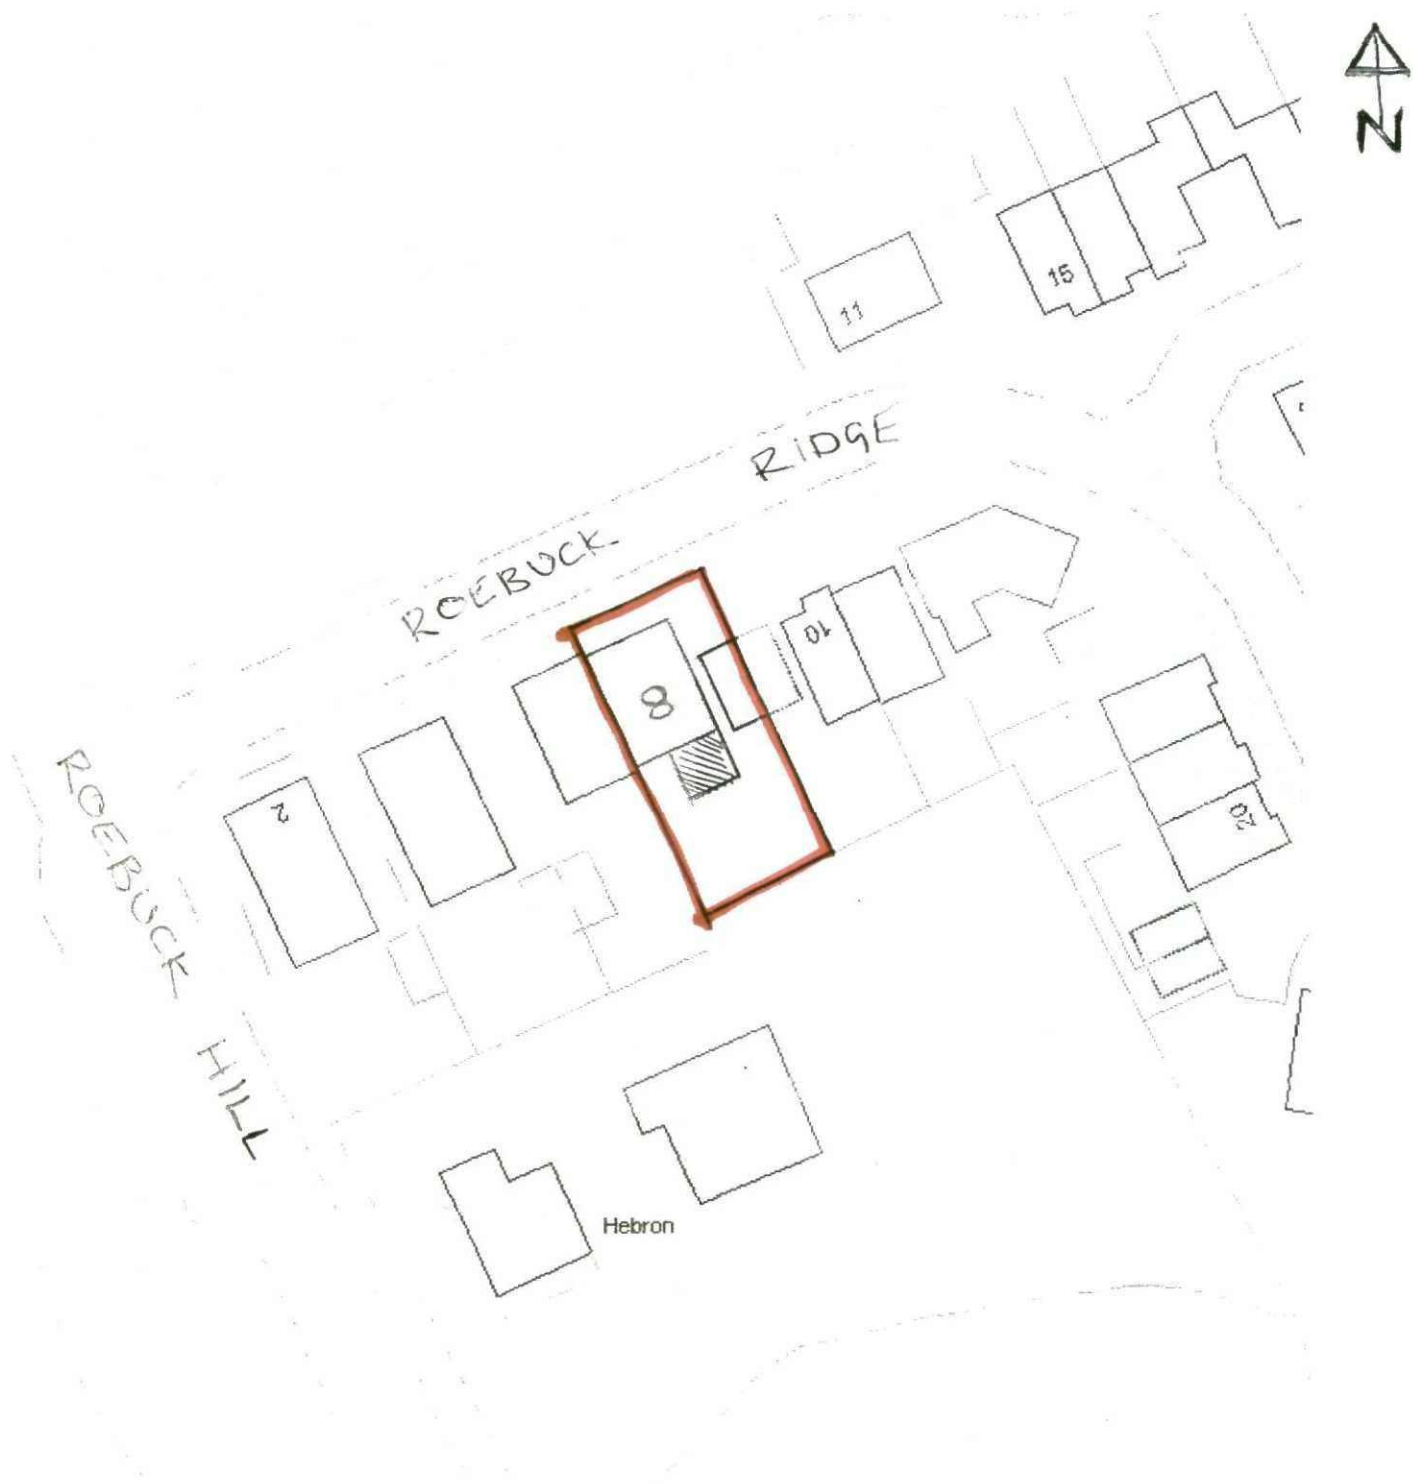

BLOCK PLAN 1:500

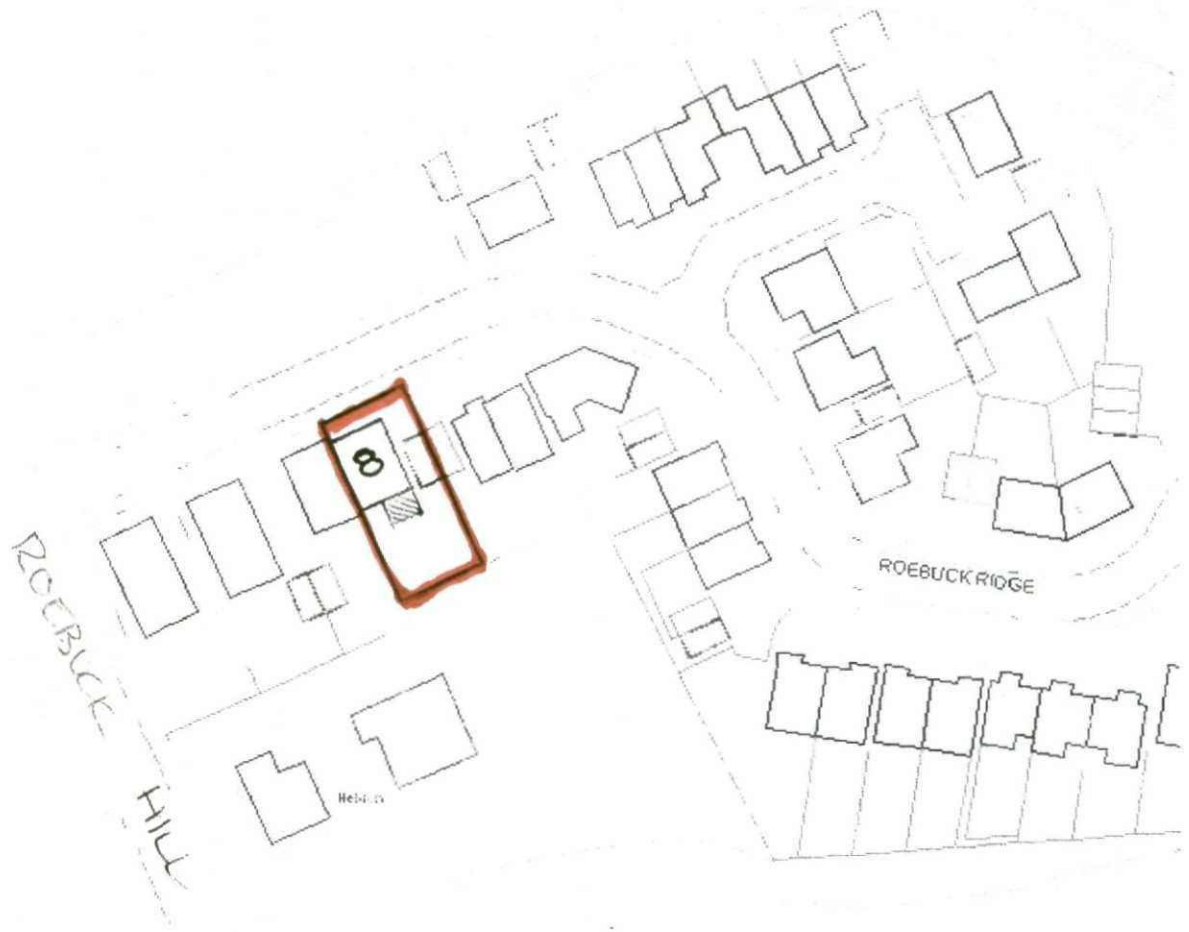

Recreation Ground

LOCATION PLAN 181250