


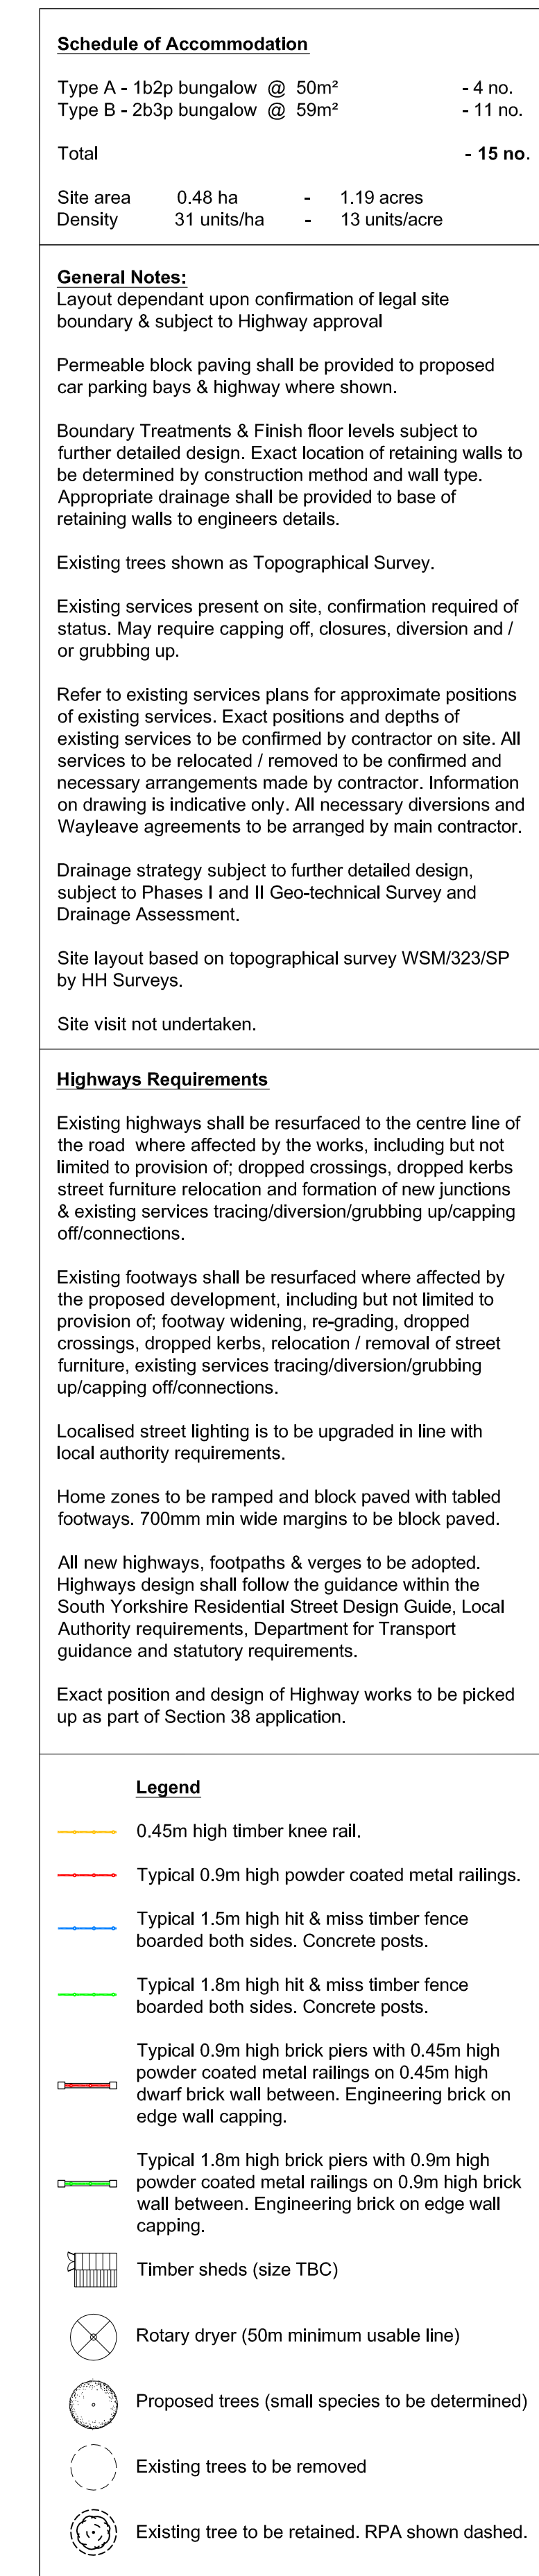

	
Drawing Status ☒ preliminary ☐ Information ☐ comment ☐ approval ☐ planning ☐ tender ☐ construction ☐ record/as built	
Scale	1:250 @ A1
Date	October 2013
Drawn/Checked	JDKJRW
Dwg No	2822.01.101D