

Sign Views

APPROX. SCALE 1:40


- 2-OFF SETS REQUIRED -

SALES ORDER ITEMS 001 to 004

REVISIONS:

REV

DATE

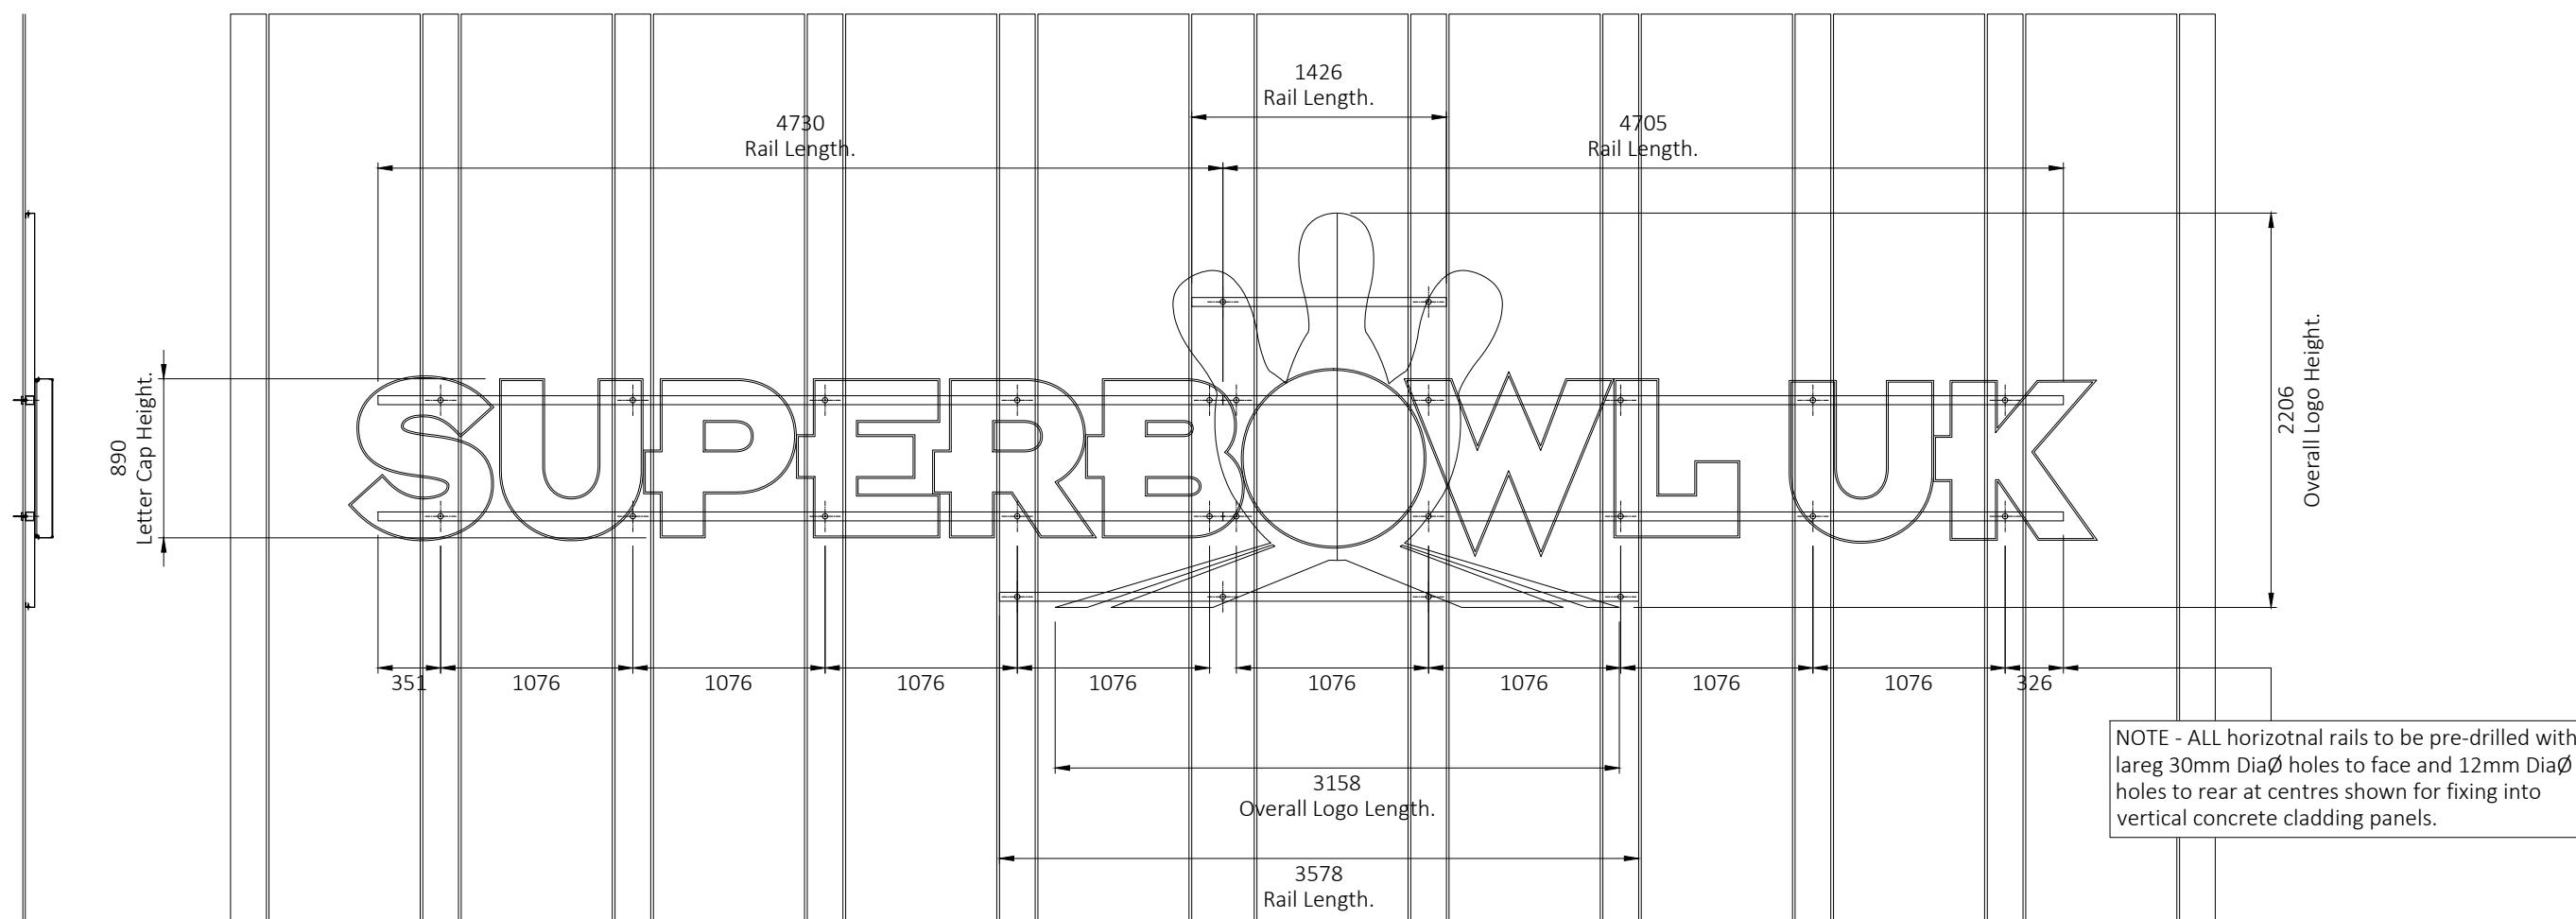

Letter Details

APPROX. SCALE 1:5

Logo Details

APPROX. SCALE 1:5

14mm thick concrete cladding to be pre-drilled with 12mm DiaØ holes to suit rail centres.

Letters installed to horizontal 50mm Sq. aluminium box section finished RAL 1013.

Horizontal box section railed to be installed utilising supplied DUOTEC cavity toggle fittings with 70mm long M6 machine screws.



100 Letter Returns.

Fabricated 0.7mm mirrored polished stainless steel returns with 0.9mm face trim.

5mm Opal 050 acrylic face panels c/w self coloured vinyls.

Full router cut 10mm foamex back trays sprayed Blue Pantone 072c and pre-fitted with LED illumination.

'Bowling PINS' logo to be router cut 3mm aluminium in 2 equal sections and c/w STD joining strips to rear and full perimeter 50mm returns which are to be notched out around horizontal rails.

'Bowling PINS' logo to face fixed into position through into horizontal rails utilising self tapping countersunk screws.

'Bowling PINS' logo to be finished Blue Pantone 072c FRONT & REAR with face applied self coloured vinyl graphics.


CLIENT: SUPERBOWL UK				JOB No:
ADDRESS: BARNLEY				SCALE @ A3: AS STATED
DRAWN BY: ANDY D.	ISSUED BY: ANDY D.	PROJ MANAGER:	CHECKED BY:	DATE: 14.09.2021
DRAWING No: JOBS\CLIENTS\Q-Z\Superbowl UK\Barnley\ -001-01				
DESCRIPTION: SUPERBOWL UK KETTERS & FIXING RAIL DETAILS				


PLEASE NOTE - ARTWORK TO BE CONFIRMED

Sign Views
APPROX. SCALE 1:30

SALES ORDER ITEMS 005 to 008

REVISIONS:	REV	DATE

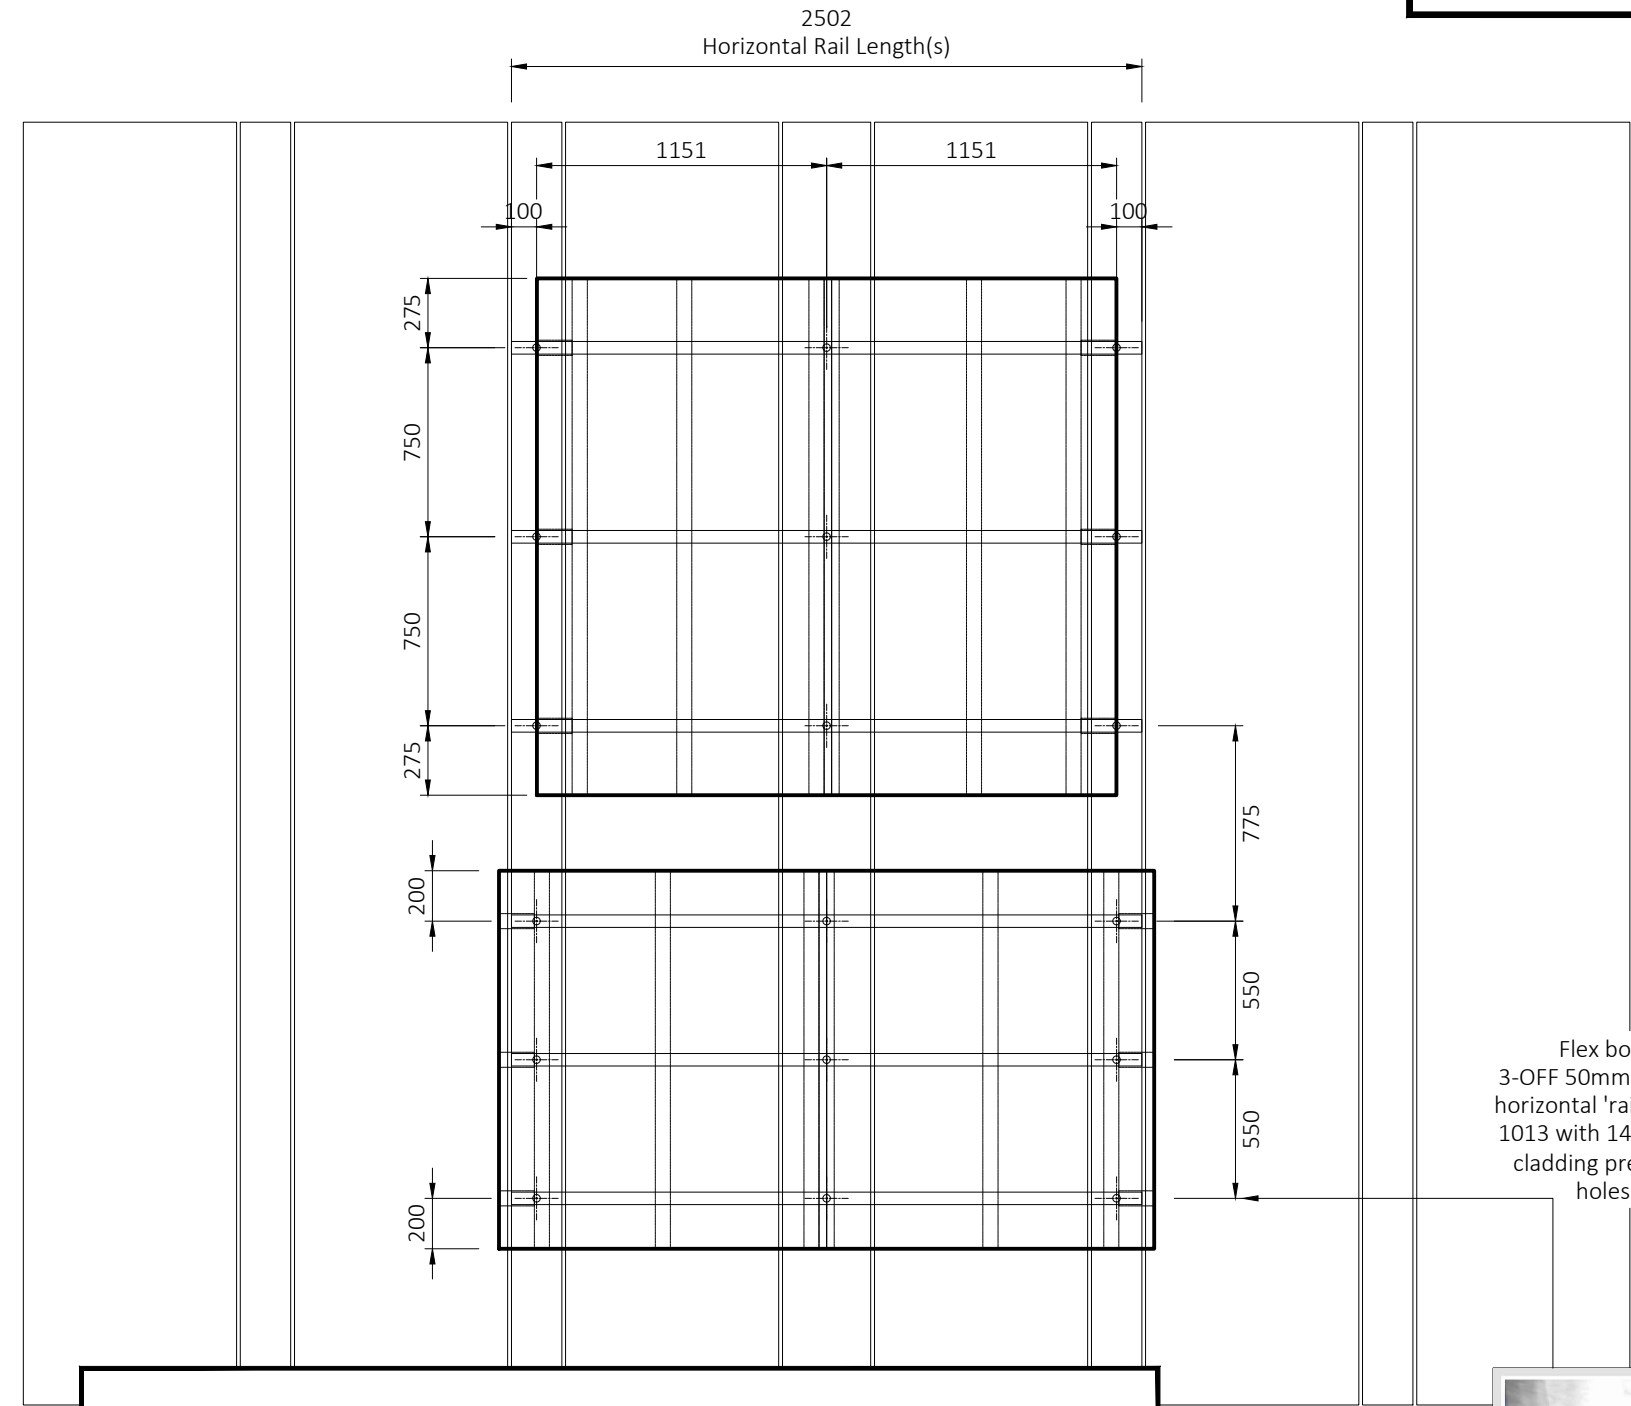

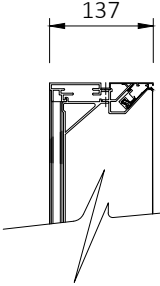


2-OFF FULLY ILLUMINATED FLEXFACE SIGNS

Fully illuminated flexface signs with signcase constructed in aluminium "SignComp slimline" extrusion sprayed white with digitally printed flex face skins.

Signs illuminated via White 6500K LEDs pre-fitted internally.

PLEASE NOTE - REAR OF SIGN CASES TO BE SPRAYED WHITE.

Flex boxes to be installed to 3-OFF 50mm Sq. aluminium box section horizontal 'rails' (each) and finished RAL 1013 with 14mm thick concrete vertical cladding pre-drilled with 12mm DiaØ holes to suit rail centres.

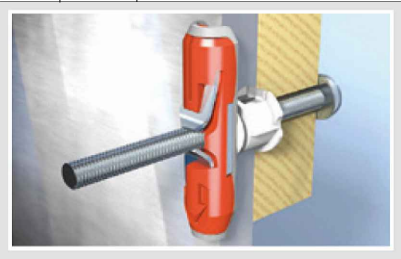

CLIENT: SUPERBOWL UK				JOB No:
ADDRESS: BARNSELY				SCALE @ A3: AS STATED
DRAWN BY: ANDY D.	ISSUED BY: ANDY D.	PROJ MANAGER:	CHECKED BY:	DATE: 14.09.2021
DRAWING No: JOBS\CLIENTS\Q-Z\Superbowl UK\Barnsley\--005-01				
DESCRIPTION: FLEX FACE SIGN CASE & FIXING RAIL DETAILS				