


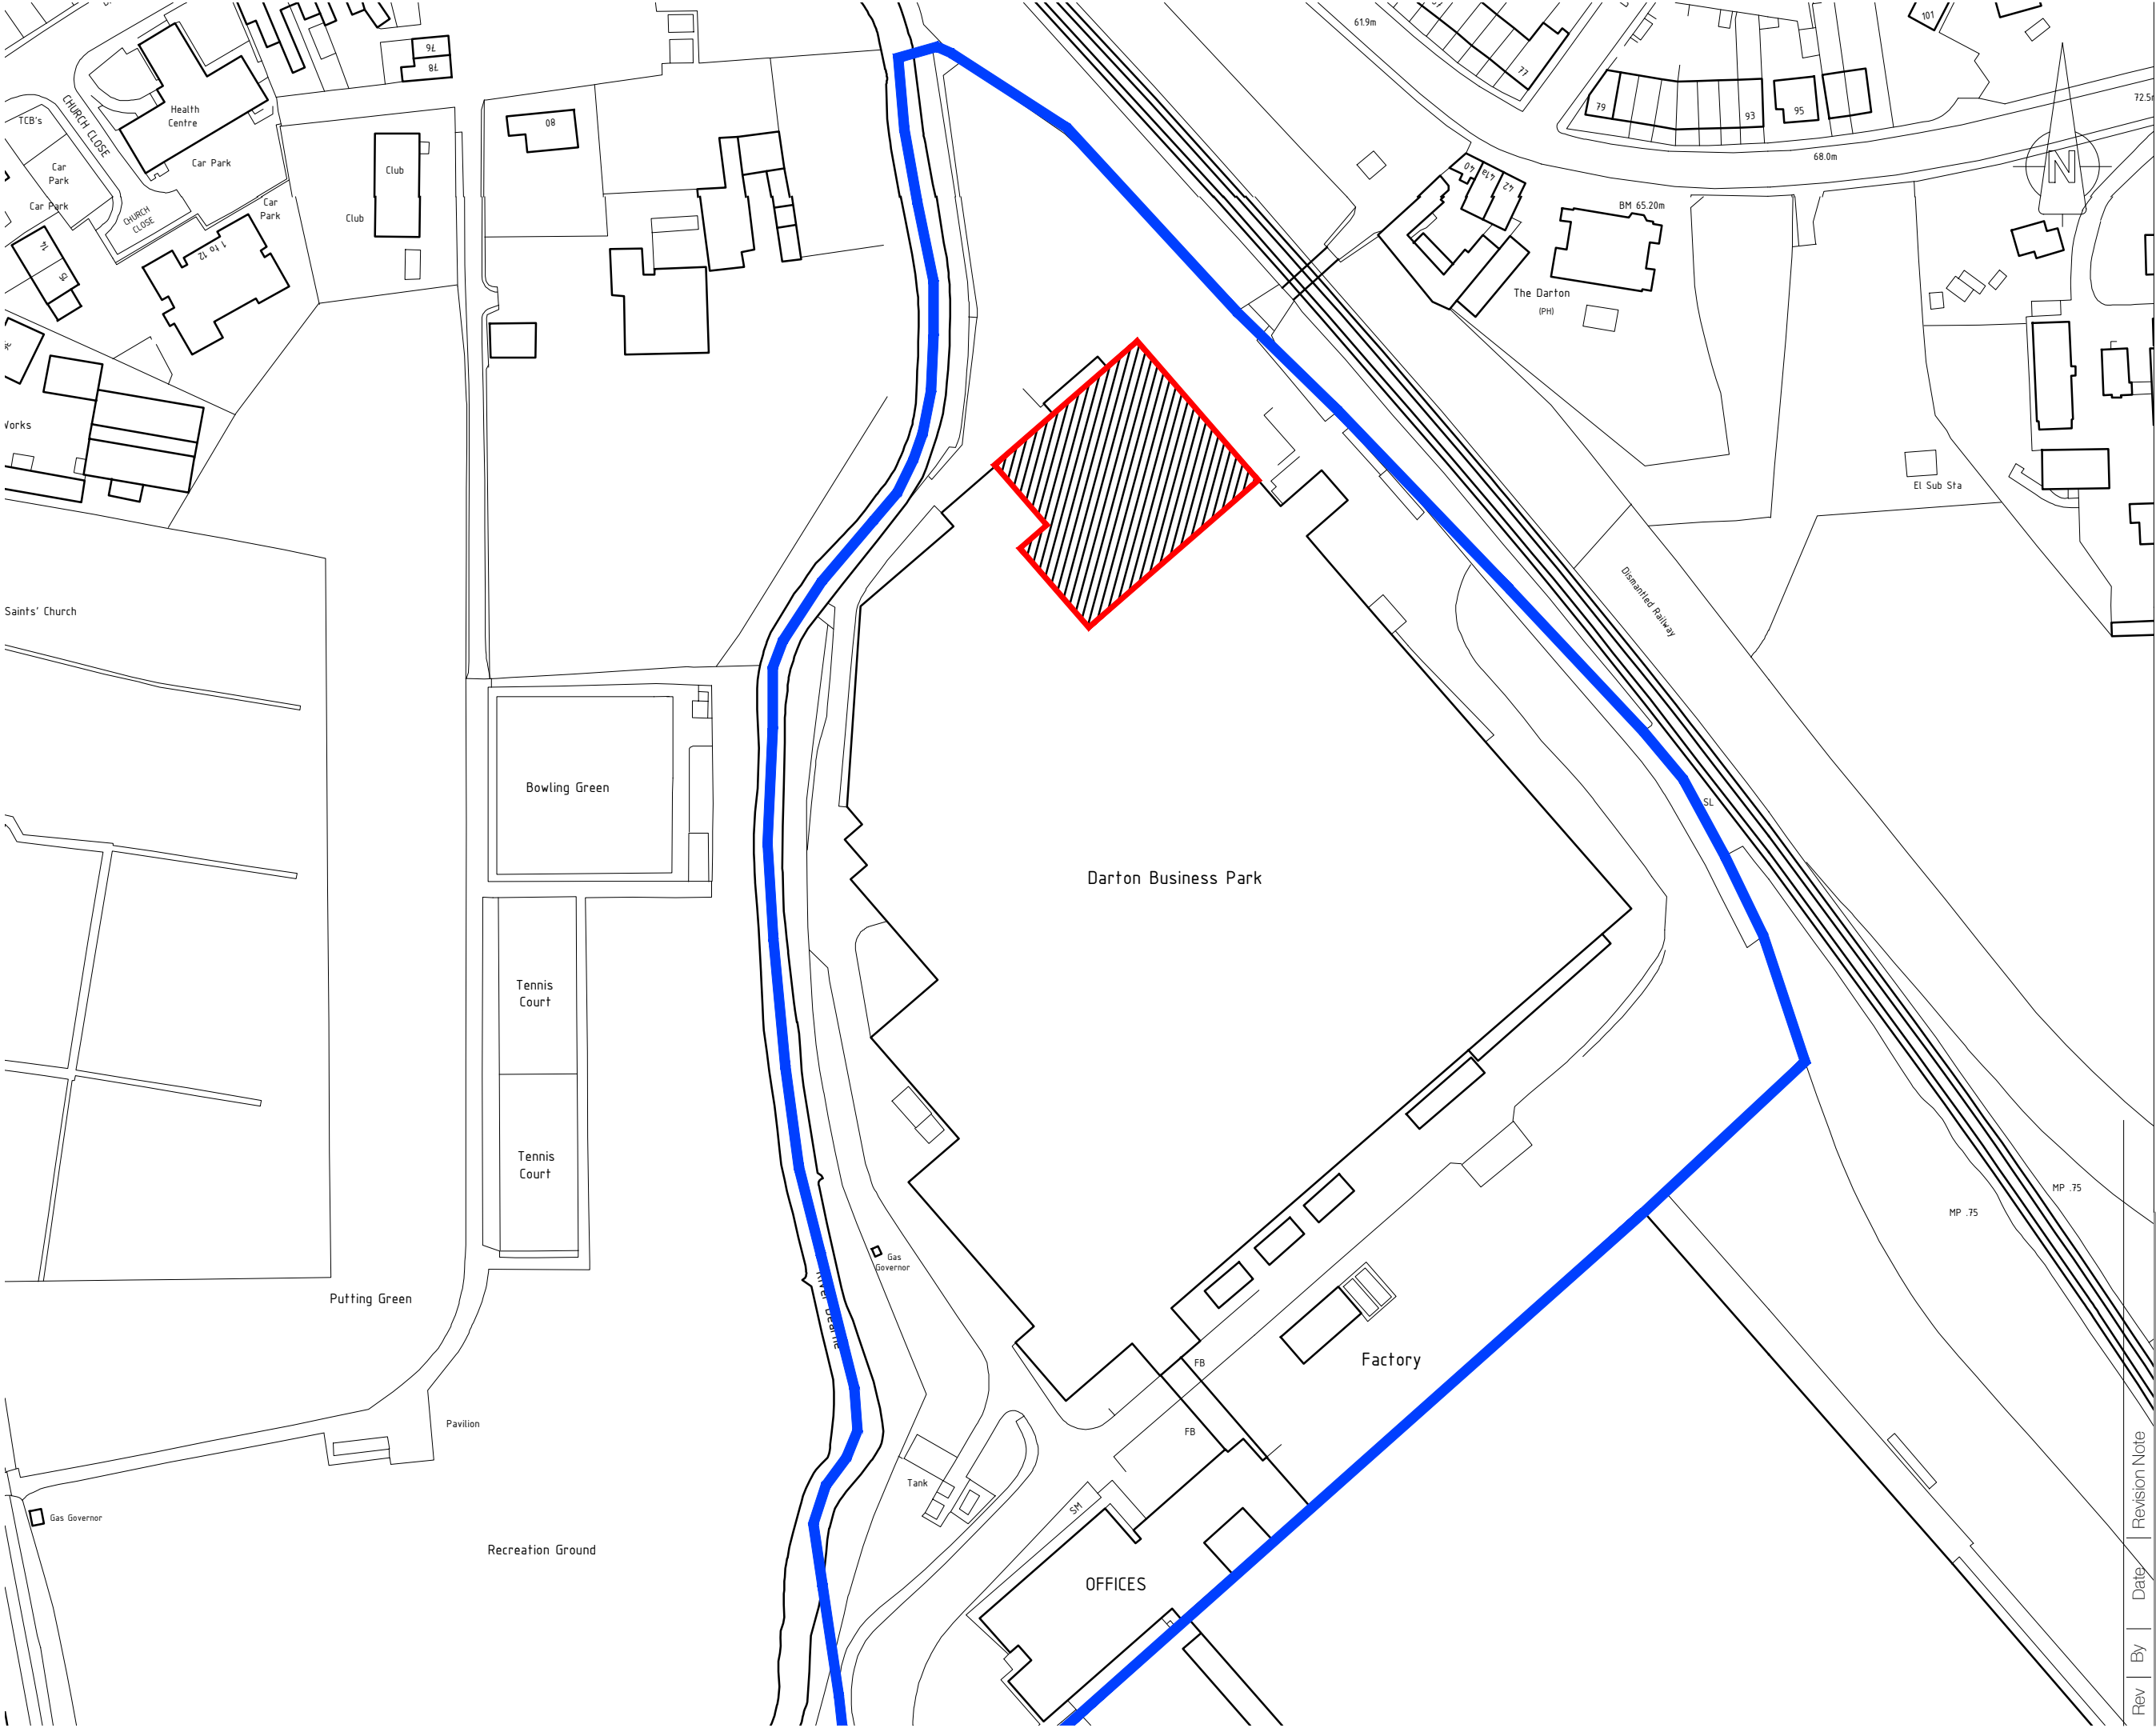

Pearce Bottomley
architects

D PADGETT
DARTON BUSINESS PARK, BARNSELEY
ROAD, S75 5QX

SITE LOCATION PLAN

Rev	By	Date	Revision Note	Scale	Drawn	Checked	Date
				1:1250@A3	CMD	-	Apr. 18
Status							
PLANNING							
Project No.				Drawing No.		Rev.	
4913				(P)01		C01	

Pearce Bottomley LLP
Roman Ridge, Main Street,
Aberford, Leeds LS25 3AW
T: 0113 281 2000 F: 0113 281 2911
E: pbp@pbarchitects.co.uk
www.pbarchitects.co.uk

Copyright Pearce Bottomley LLP.

UNIT 10 REBUILD