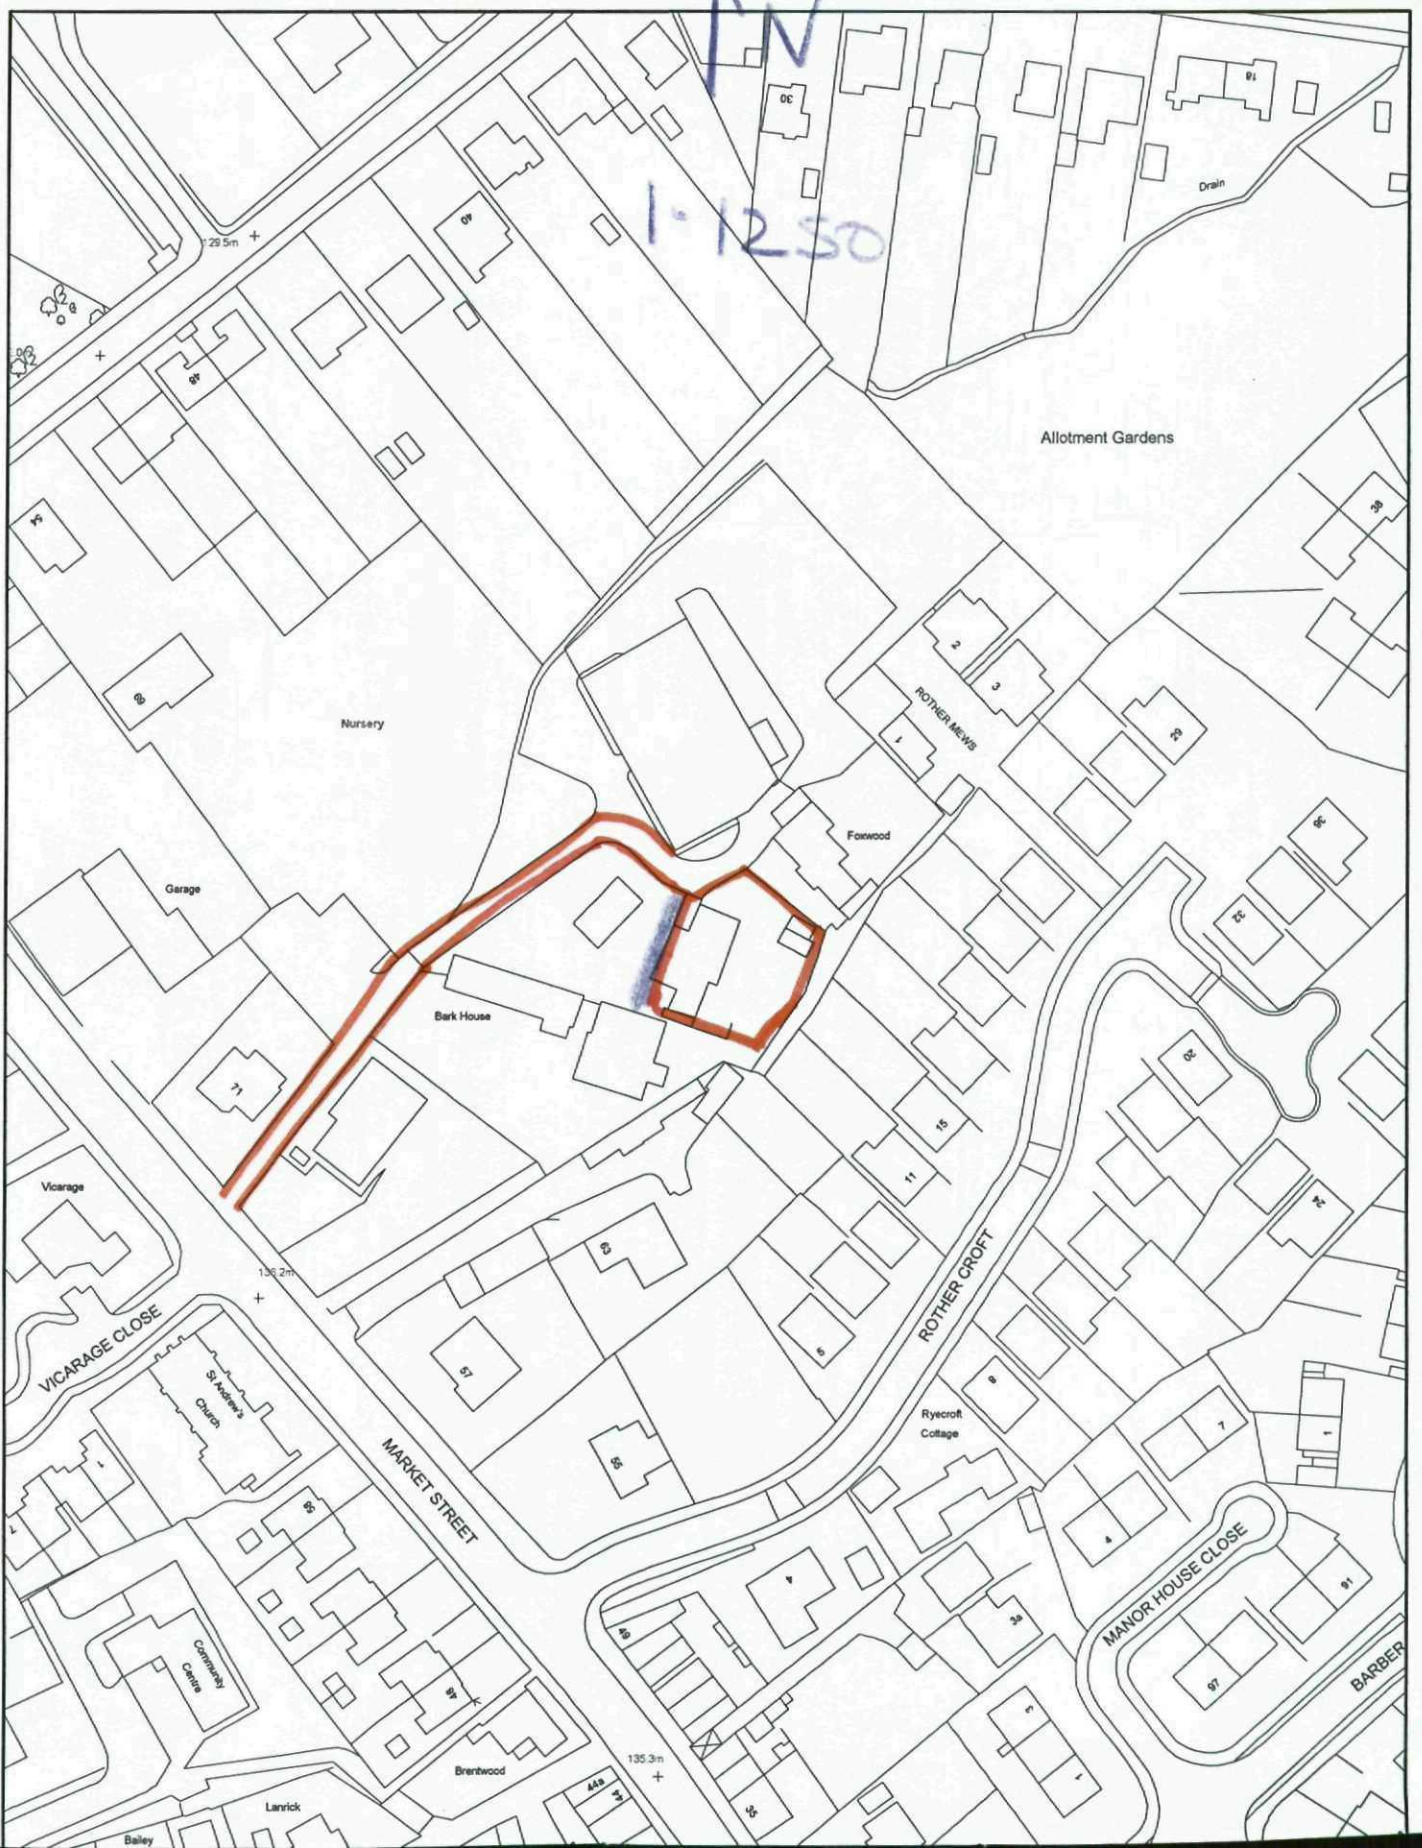

N
1:1250
Allotment Gardens
Drain
Nursery
Garage
Foxwood
Bark House
ROTHER MEWS
ROTHER CROFT
Ryecroft Cottage
Vicarage
VICARAGE CLOSE
St Andrew's Church
MARKET STREET
Community Centre
Brentwood
Lanrick
Bailey
MANOR HOUSE CLOSE
BARBER
129.5m
136.2m
135.3m