
Tivydale Close

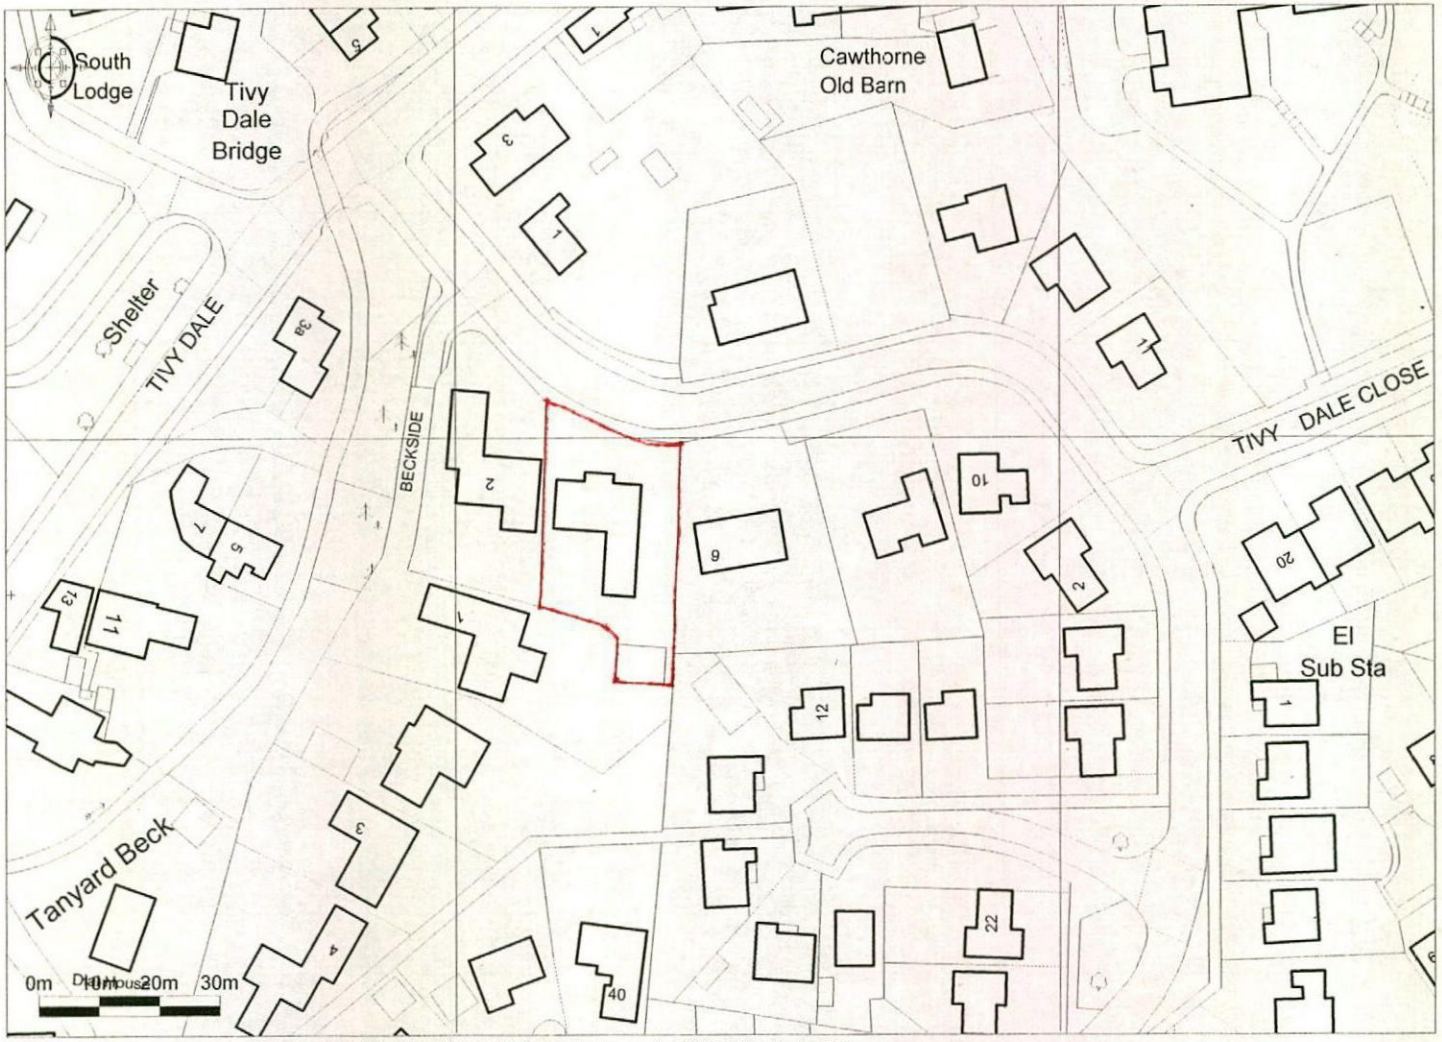

Ordnance Survey © Crown Copyright 2013. All rights reserved. Licence number 100022432. Plotted Scale - 1:1250

Promap®

Peter Dimberline RIBA